


TURNER & BOLTON'S SUB.
OF THE NORTH 1/2 OF LOT 23.
P. C. 100 & 679
BETWEEN MACK & GRAYLOR AVE'S.
HAMTRAMCK
WAYNE CO. MICHIGAN

APRIL 10TH 1890

SCALE 60 FT. PER. INCH

MAISON L. BROWN
ENGINEER & SURVEYOR
DETROIT MICH.

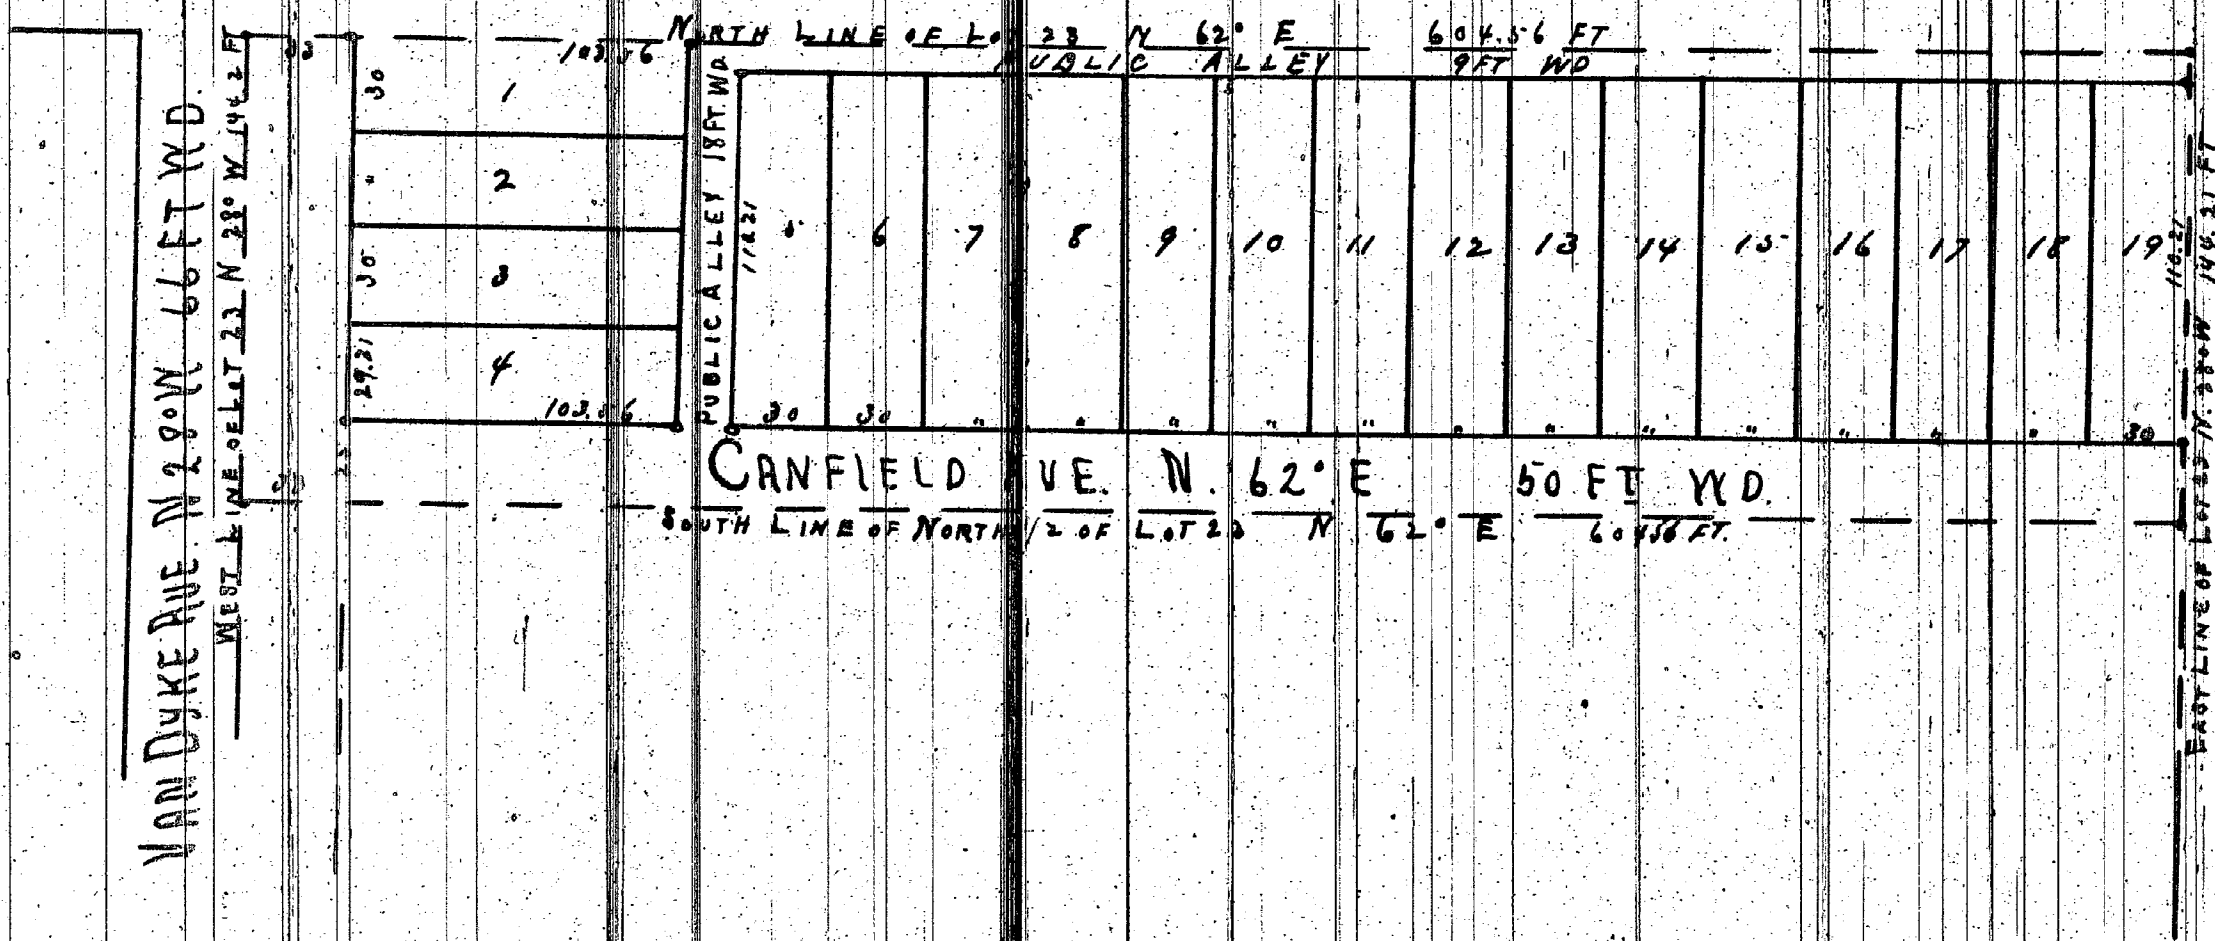

Examined and approved
May 22 1890
H. R. Pratt
Deputy Auditor General

I hereby certify that the above Plat is correct, and that Monuments consisting of Oak Stakes 1 1/2 inches square and 16 inches long have been placed in the Ground at all angles in the Boundaries, and at the intersection of all Streets or Streets and Alleys, as shown on plat by O.

Det. May 15th 1890.
Mason L. Brown
Engineer and Surveyor

STATE OF MICHIGAN, } ss.
County of Wayne

We Peter C. Burk Deputy Register of Deeds, and Mason L. Brown Surveyor, hereby certify that we have each carefully compared this copy with the original plat of Turner & Bolton's Sub. of the North 1/2 of Lot 23 of P. C. 100 & 679 Return Made to Board of Assessors Hamtramck Wayne Co. Mich. and that it is an exact copy thereof and of the whole of such original map or plat.

P. C. Burk Deputy Register of Deeds.
Mason L. Brown Surveyor.

STATE OF MICHIGAN, } ss.
COUNTY OF Wayne

On this the 15th day of May 1890, before me a Notary Public in and for said county, personally appeared the above named Robert T. Gray & Elizabeth M. Gray (his wife) known to me to be the same persons who executed the above dedication, and who acknowledged the same to be their free act and deed.

Robert T. Gray Notary Public.
Wayne County Michigan.

I hereby certify that this plat is a correct copy of the plat now on record in the Register of Deeds office, being made under the supervision of the Auditor General by tracing the plat on record and affixing thereto a carefully compared copy of the dedication and certificates.

Dated this 30th day of Sept. 1910
Geo. W. Bennett
Clerk of the Court

REGISTER'S OFFICE, } ss.
COUNTY OF WAYNE
Received for Record this 27th day of May A. D. 1890 at 3 o'clock P. M. and Recorded in Liber 14 of Plats on Page 18
P. C. Burk
Deputy Register

KNOW ALL MEN BY THESE PRESENTS that WE Robert T. Gray & Elizabeth M. Gray his wife Have caused the land embraced in the above plat to be surveyed, laid out and divided into lots, and that the Streets and Alleys shown on said plat are hereby dedicated to the use of the public. Witness our hands and seals this 17th day of April A. D. Eighteen Hundred and Ninety.

In presence of
Robert F. Gray (L.S.)
Elizabeth M. Gray (L.S.)
Mary Gray
Mrs. J. Gray