


AMENDED PLAT OF

"ABERLE'S"

SUB^N OF THE E 1/4 2ND 4TH OF LOT 42 OF THE SUB^N OF

"CRAWFORDS FORT TRACT"

— SPRINGWELLS, WAYNE CO. MICH —

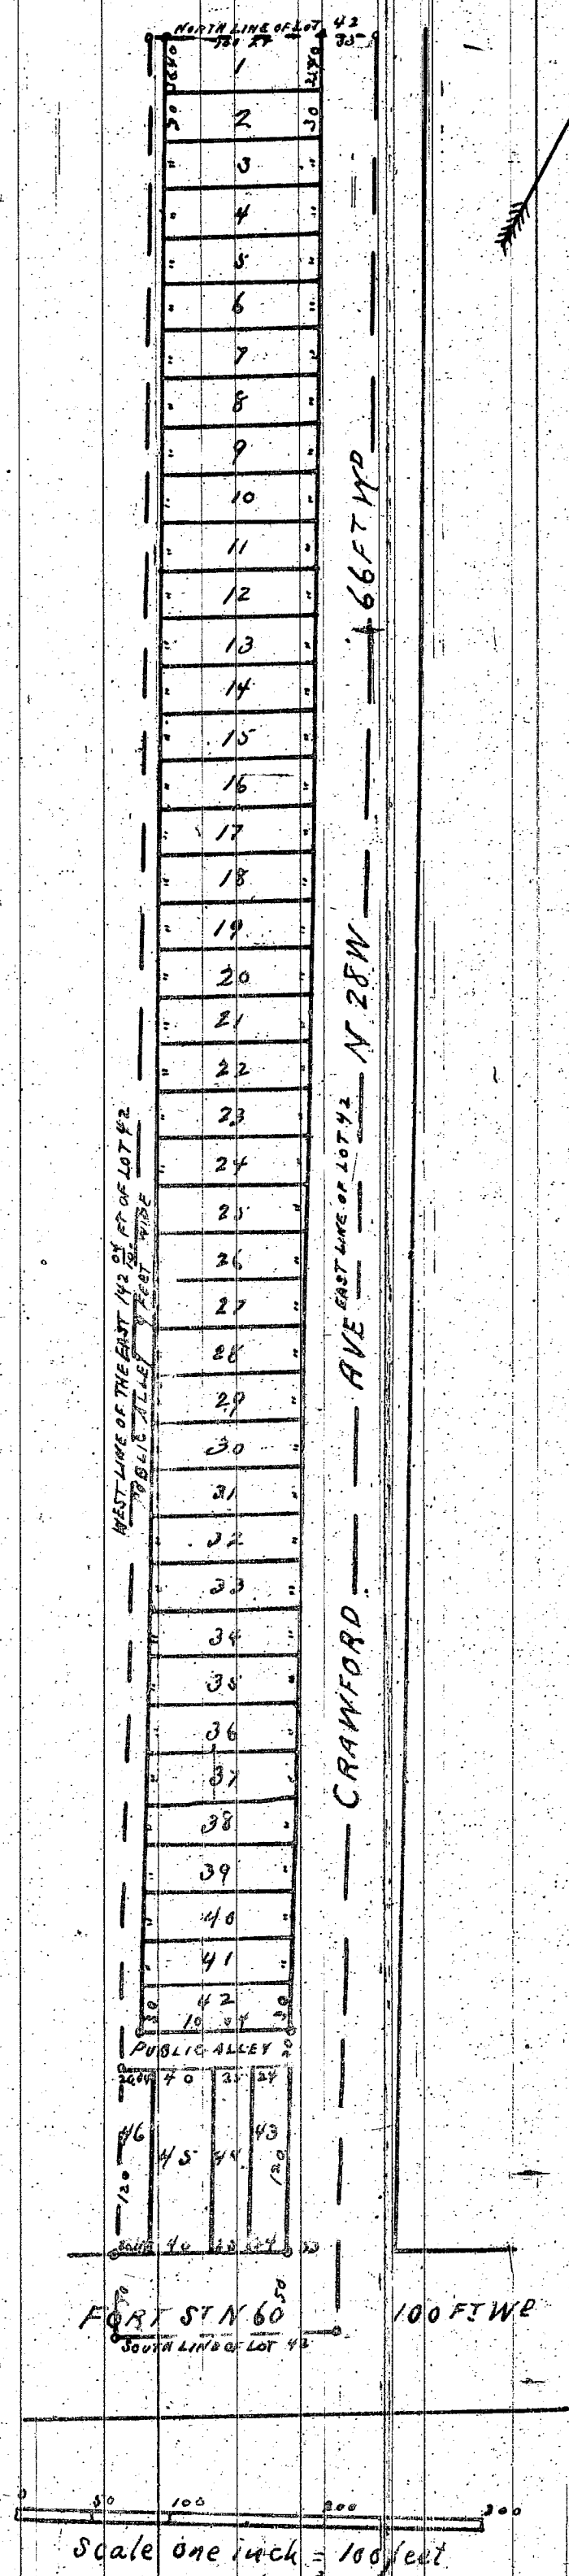

Know all men by these presents that we Elias Aberle and Mary C. Aberle his wife of Detroit Wayne County Michigan and Samuel Crawford and Mary A. Crawford his wife of Springwells, Wayne County, Michigan do hereby dedicate to the public the perpetual use of the streets and alleys (where not already dedicated) as represented on the annexed plat of Aberle's Subdivision of the easterly 142 2/3 feet of Lot 42 of the Subdivision of Crawford's Fort Tract Springwells Wayne County Michigan reserving to ourselves our heirs and assigns the reversion thereof whenever the same may be discontinued by law Witness our hands and seals this 27th day of August A.D. 1890

In presence of
Henry J. Gutzwiller
Arthur Huggenbush

Elias Aberle (S)
Mary C. Aberle (S)
Samuel Crawford (S)
Mary A. Crawford (S)

State of Michigan } S.S.
County of Wayne }

On this 27th day of August A.D. 1890 before me the undersigned a Notary Public in and for said County, personally appeared the above named Elias Aberle and Mary C. Aberle his wife Samuel Crawford and Mary A. Crawford his wife personally known to me to be the persons described in and who executed the above instrument, and acknowledged the same to be their free act and deed.

Arthur F. J. Longgutter
Notary Public
Wayne County
Michigan

State of Michigan } S.S.
County of Wayne }

We Robert E. Bolger Register of Deeds and Jerome and Daly Surveyors hereby certify that we have each carefully compared this copy with the original plat of Aberle's Subdivision of the easterly 142 2/3 feet of Lot 42 of the Subdivision of Crawford's Fort Tract Springwells Wayne County Michigan and that it is an exact copy thereof, and of the whole of such original plat.

R. E. Bolger Register of Deeds
Jerome & Daly Surveyors

Examined and approved
August 30th 1890

Henry H. Apelin
Auditor General
by Henry Humphrey

REGISTERS OFFICE } S.S.
COUNTY OF WAYNE }
Received for Record: the 1st day
of September A.D. 1890 at 1
o'clock P.M. and Recorded in Liber
14 of Plats on Page 64
R. E. Bolger
Register

We hereby certify that the plat herein delineated is correct and that permanent monuments consisting of oak stakes 1/4 inches square and 15 inches long have been planted at all points marked thereon shown at all angles in the boundaries of the land platted and at all intersections of streets or alleys and alleys
Jerome & Daly
Surveyors

I hereby certify that this plat is a correct copy of the plat now on record in the Register of Deeds office, being made under the supervision of the Auditor General by tracing the plat on record and affixing thereto a carefully compared copy of the dedication and certificate.

Dated this 4th day of Oct. 1910
Geo. H. Bennett
Clerk and Civil Dept.