

BROWNELL & ABBEY'S SUB.  
OF THE NORTH 1/4 OF LOT 13 OF THE SUB.  
OF THE WEST 1/2 OF 1/4 SEC 43-10000 A.T.

HAMTRAMCK


WAYNE CO. MICH.

APRIL 7<sup>TH</sup> 1890

SCALE 60 FT PER. INCH

MASON L. BROWN  
ENGINEER & SURVEYOR  
DETROIT MICH.

WEST LINE OF MORTGAGE LOT 13 N 36° W 165 FT.  
TOWNSHIP 36 N 26° W 66 FT. WD.

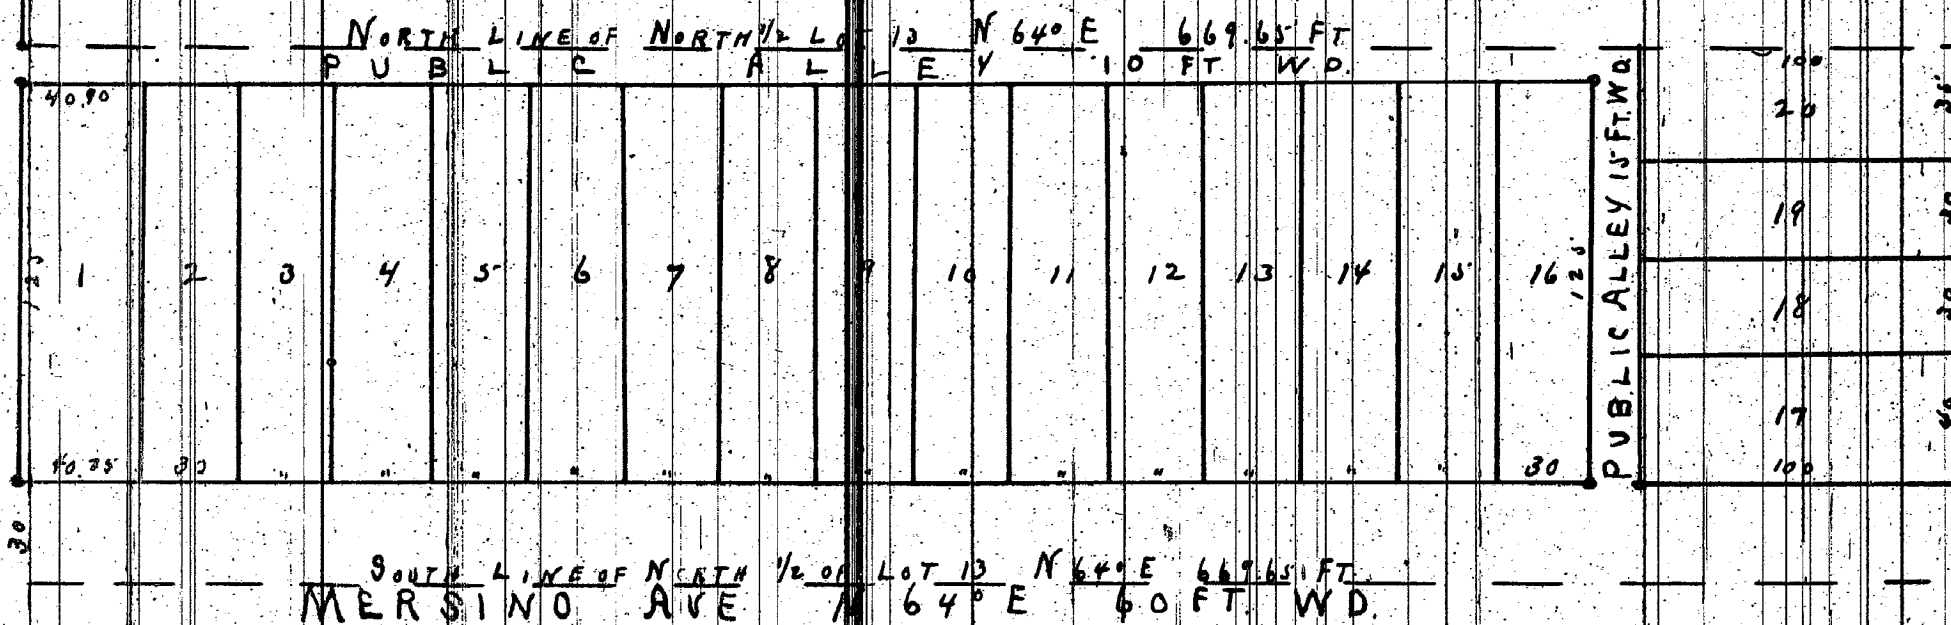

EAST LINE OF MORTGAGE LOT 13 N 36° W 165 FT.  
TOWNSHIP 36 N 26° W 66 FT. WD.

I hereby certify that the above Plat is correct, and that Monuments consisting of Oak Stakes 1 1/4 inches square and 15 inches long have been placed in the Ground at all angles in the Boundaries, and at the intersection of all Streets or Streets and Alleys, as shown on plat by D.

DETROIT, April 21<sup>ST</sup> 1890

Mason L. Brown  
Engineer and Surveyor

KNOW, ALL MEN BY THESE PRESENTS, that We Charles R. Brownell and Mary B. Brownell (his wife) and Franklin L. Abbey (unmarried) Have caused the land embraced in the above plat to be surveyed, laid out and plotted, to be known as Brownell, Tilley, Sub of the North 1/4 of Lot 13 of the Sub of the West 1/2 of 1/4 Sec 43, 10000 A.T. Hamtramck, Wayne Co. Michigan, and that the Streets and Alleys shown on said plat are hereby dedicated to the use of the public. Witness our hands and seals this 3<sup>rd</sup> day of May A. D. Eighteen Hundred and Ninety

In presence of

Isaac H. Payne  
M. E. Walsh

Charles R. Brownell (LS)  
Mary B. Brownell (LS)  
Franklin L. Abbey (LS)

STATE OF MICHIGAN, ss.  
County of Wayne

We Peter C. Bird, Dep. Register of Deeds, and Mason L. Brown, Surveyor, hereby certify that we have each carefully compared this copy with the original plat of Brownell & Abbey Sub of the North 1/4 of Lot 13 of the Sub of the West 1/2 of 1/4 Sec 43, 10000 A.T. Hamtramck, Wayne Co. Michigan, and that it is an exact copy thereof, and of the whole of such original map or plat.

Peter C. Bird, Dep. Register of Deeds.  
Mason L. Brown, Surveyor

STATE OF MICHIGAN, ss.  
COUNTY OF Wayne

On this 3<sup>rd</sup> day of May 1890 before me, a Notary Public in and for said county, personally appeared the above named Charles R. Brownell and Mary B. Brownell (his wife) and Franklin L. Abbey, unmarried, known to me to be the same persons who executed the above dedication, and who acknowledged the same to be their free act and deed.

Isaac H. Payne, Notary Public  
Wayne County, Michigan

Examined and Approved

May 8, 1890

H. R. Pratt  
Deputy Auditor General

REGISTER'S OFFICE, ss.  
COUNTY OF WAYNE

Received for Record, the 1<sup>st</sup> day of May A. D. 1890 at 5 o'clock P. M. and Recorded in Liber 14 of Maps on Page 14

P. C. Bird  
Dep. Register

I hereby certify that this plat is a correct copy of the plat now on record in the Register of Deeds office, being made under the supervision of the Auditor General by tracing the plat on record and affixing thereto a carefully compared copy of the dedication and certificate.

Dated this 1<sup>st</sup> day of Oct. 1890

Geo. W. Bennett  
Clerk and Excl. Supt.