BURNS

Sub^n of that part of LOT 7 lying South of Dix Road

OF THE SUB^N OF P.C. 60

"Springwells Wayne Co Mich"

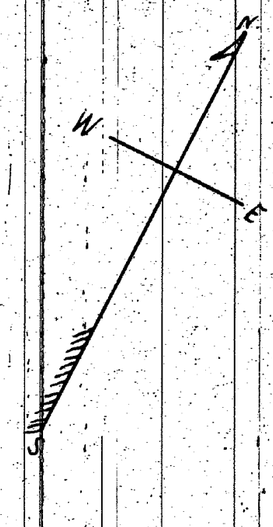

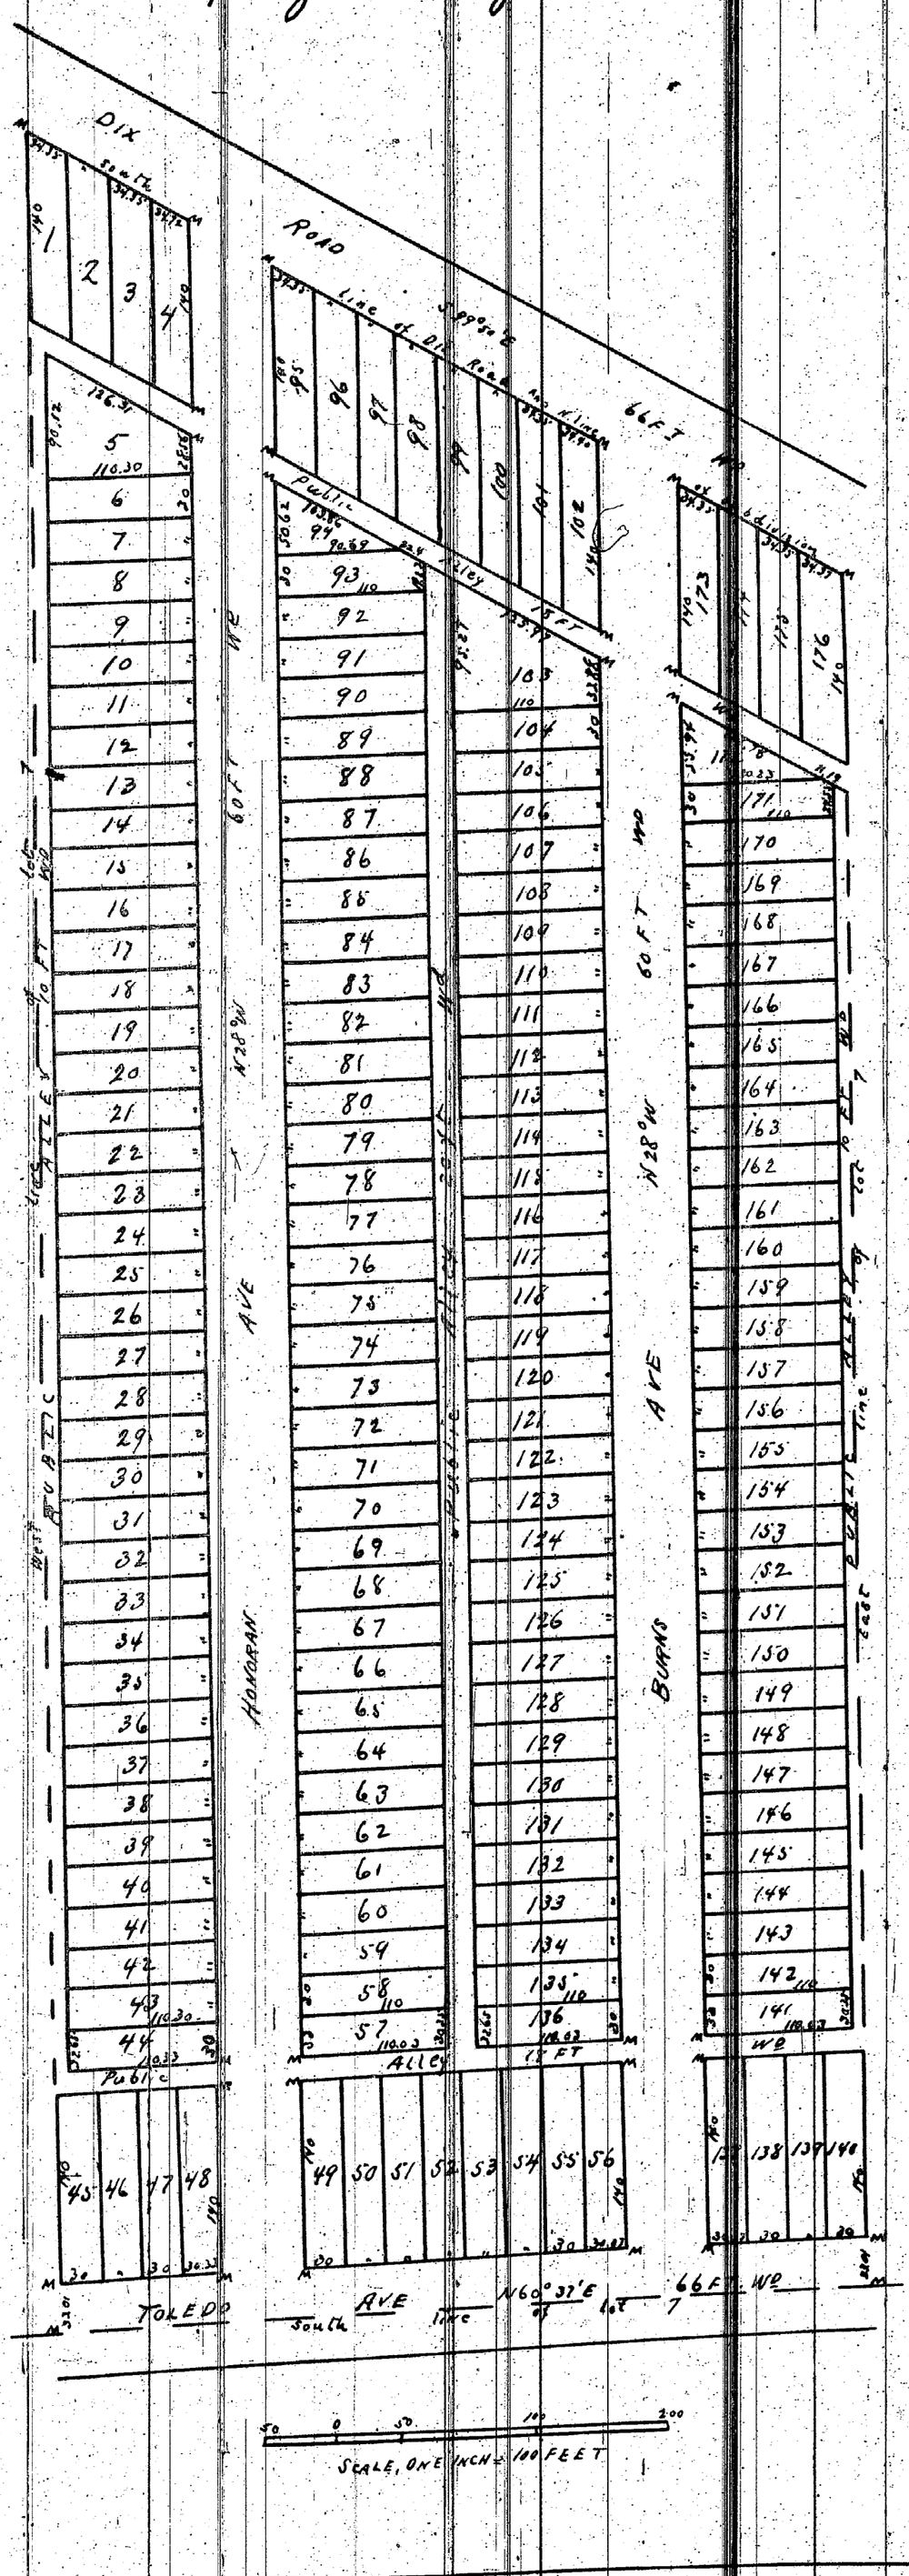

Know all men by these presents, that Honorah Burns Timothy J Burns and Margaret A. Burns his wife and Julia Burns Peter Burns Eugene Burns, James D. Burns and Mathew A. Burns (all unmarried) have caused to be made for record this map of Burns Subdivision of that part of Lot 7 lying South of Dix Road of the Subdivision of Private Claims 60 Township of Springwells Wayne County Michigan by John McLoughlin Surveyor and do hereby adopt the same for record and dedicate the streets and alleys shown for the use of the Public

In presence of

Chas. C. J. Radspach
F. J. McNulty
Marie Arnold

Witness our hands and seals this Twenty Sixth day of August A.D. Eighteen hundred and Ninety

Honorah Burns (L.S.)
Timothy J. Burns (L.S.)
Margaret A Burns (L.S.)
Julia Burns (L.S.)
Peter Burns (L.S.)
Eugene Burns (L.S.)
James Burns (L.S.)
Mathew A. Burns (L.S.)

State of Michigan } ss
County of Wayne }

On this twenty sixth day of August A.D. Eighteen Hundred and Ninety before me the subscriber a Notary Public in and for said County personally appeared Honorah Burns Timothy J Burns and Margaret A. Burns his wife and Julia Burns Peter Burns, Eugene Burns, James D. Burns and Mathew A. Burns (all unmarried) known to me to be the persons who executed the above instrument and who acknowledged the same to be their free act & deed.

Chas C. J. Radspach Notary Public Wayne Co Mich

State of Michigan } ss
County of Wayne }

We P.C. Bird Dp Register of Deeds and John McLoughlin Surveyor hereby certify that we have each carefully compared this copy with the original plat of Burns Subdivision of that part of Lot 7 lying south of Dix Road of the Subdivision of Private Claim 60 Township of Springwells Wayne County Michigan and that it is an exact copy thereof and of the whole of such original map or plat

P.C. Bird Dp Register of Deeds
John McLoughlin Surveyor

I hereby certify that the plat hereon delineated is a correct one and that permanent monuments consisting of White Oak stakes have been planted at points marked "M" as thereon shown at all angles in the boundaries of the land platted and at all intersections of streets or streets and alleys

John McLoughlin Surveyor

Examined and approved
August 30th 1890
Henry H. Aiken
Auditor General
By Henry Humphrey

I hereby certify that this plat is a correct copy of the plat now on record in the Register of Deeds office, being made under the supervision of the Auditor General by tracing the plat on record and affixing thereto a carefully compared copy of the dedication and certificates.

Dated this 4th day of Oct 1890

Geo. W Beecroft
Clerk and Ex-officio Register

REGISTER'S OFFICE, } ss.
COUNTY OF WAYNE }

Received for Record, the 2nd day of Sept A.D. 1890 at 2 o'clock P M and Recorded in Liber 14 of Plats on Page 65

P.C. Bird
Dep. Register

CutePDF -- www.fastio.com