


" ROHNS SUBN "
 Of Lots 25 to 30 inclusive of Albert Cranes
 Subn of P.C. 644 and East 53 1/2 feet of P.C. No 723
 North of Jefferson Ave. and Lot 1 of the Subn of that
 part of P.C. 10 lying south of Mack Road
" HAMTRAMCK WAYNE CO MICH "

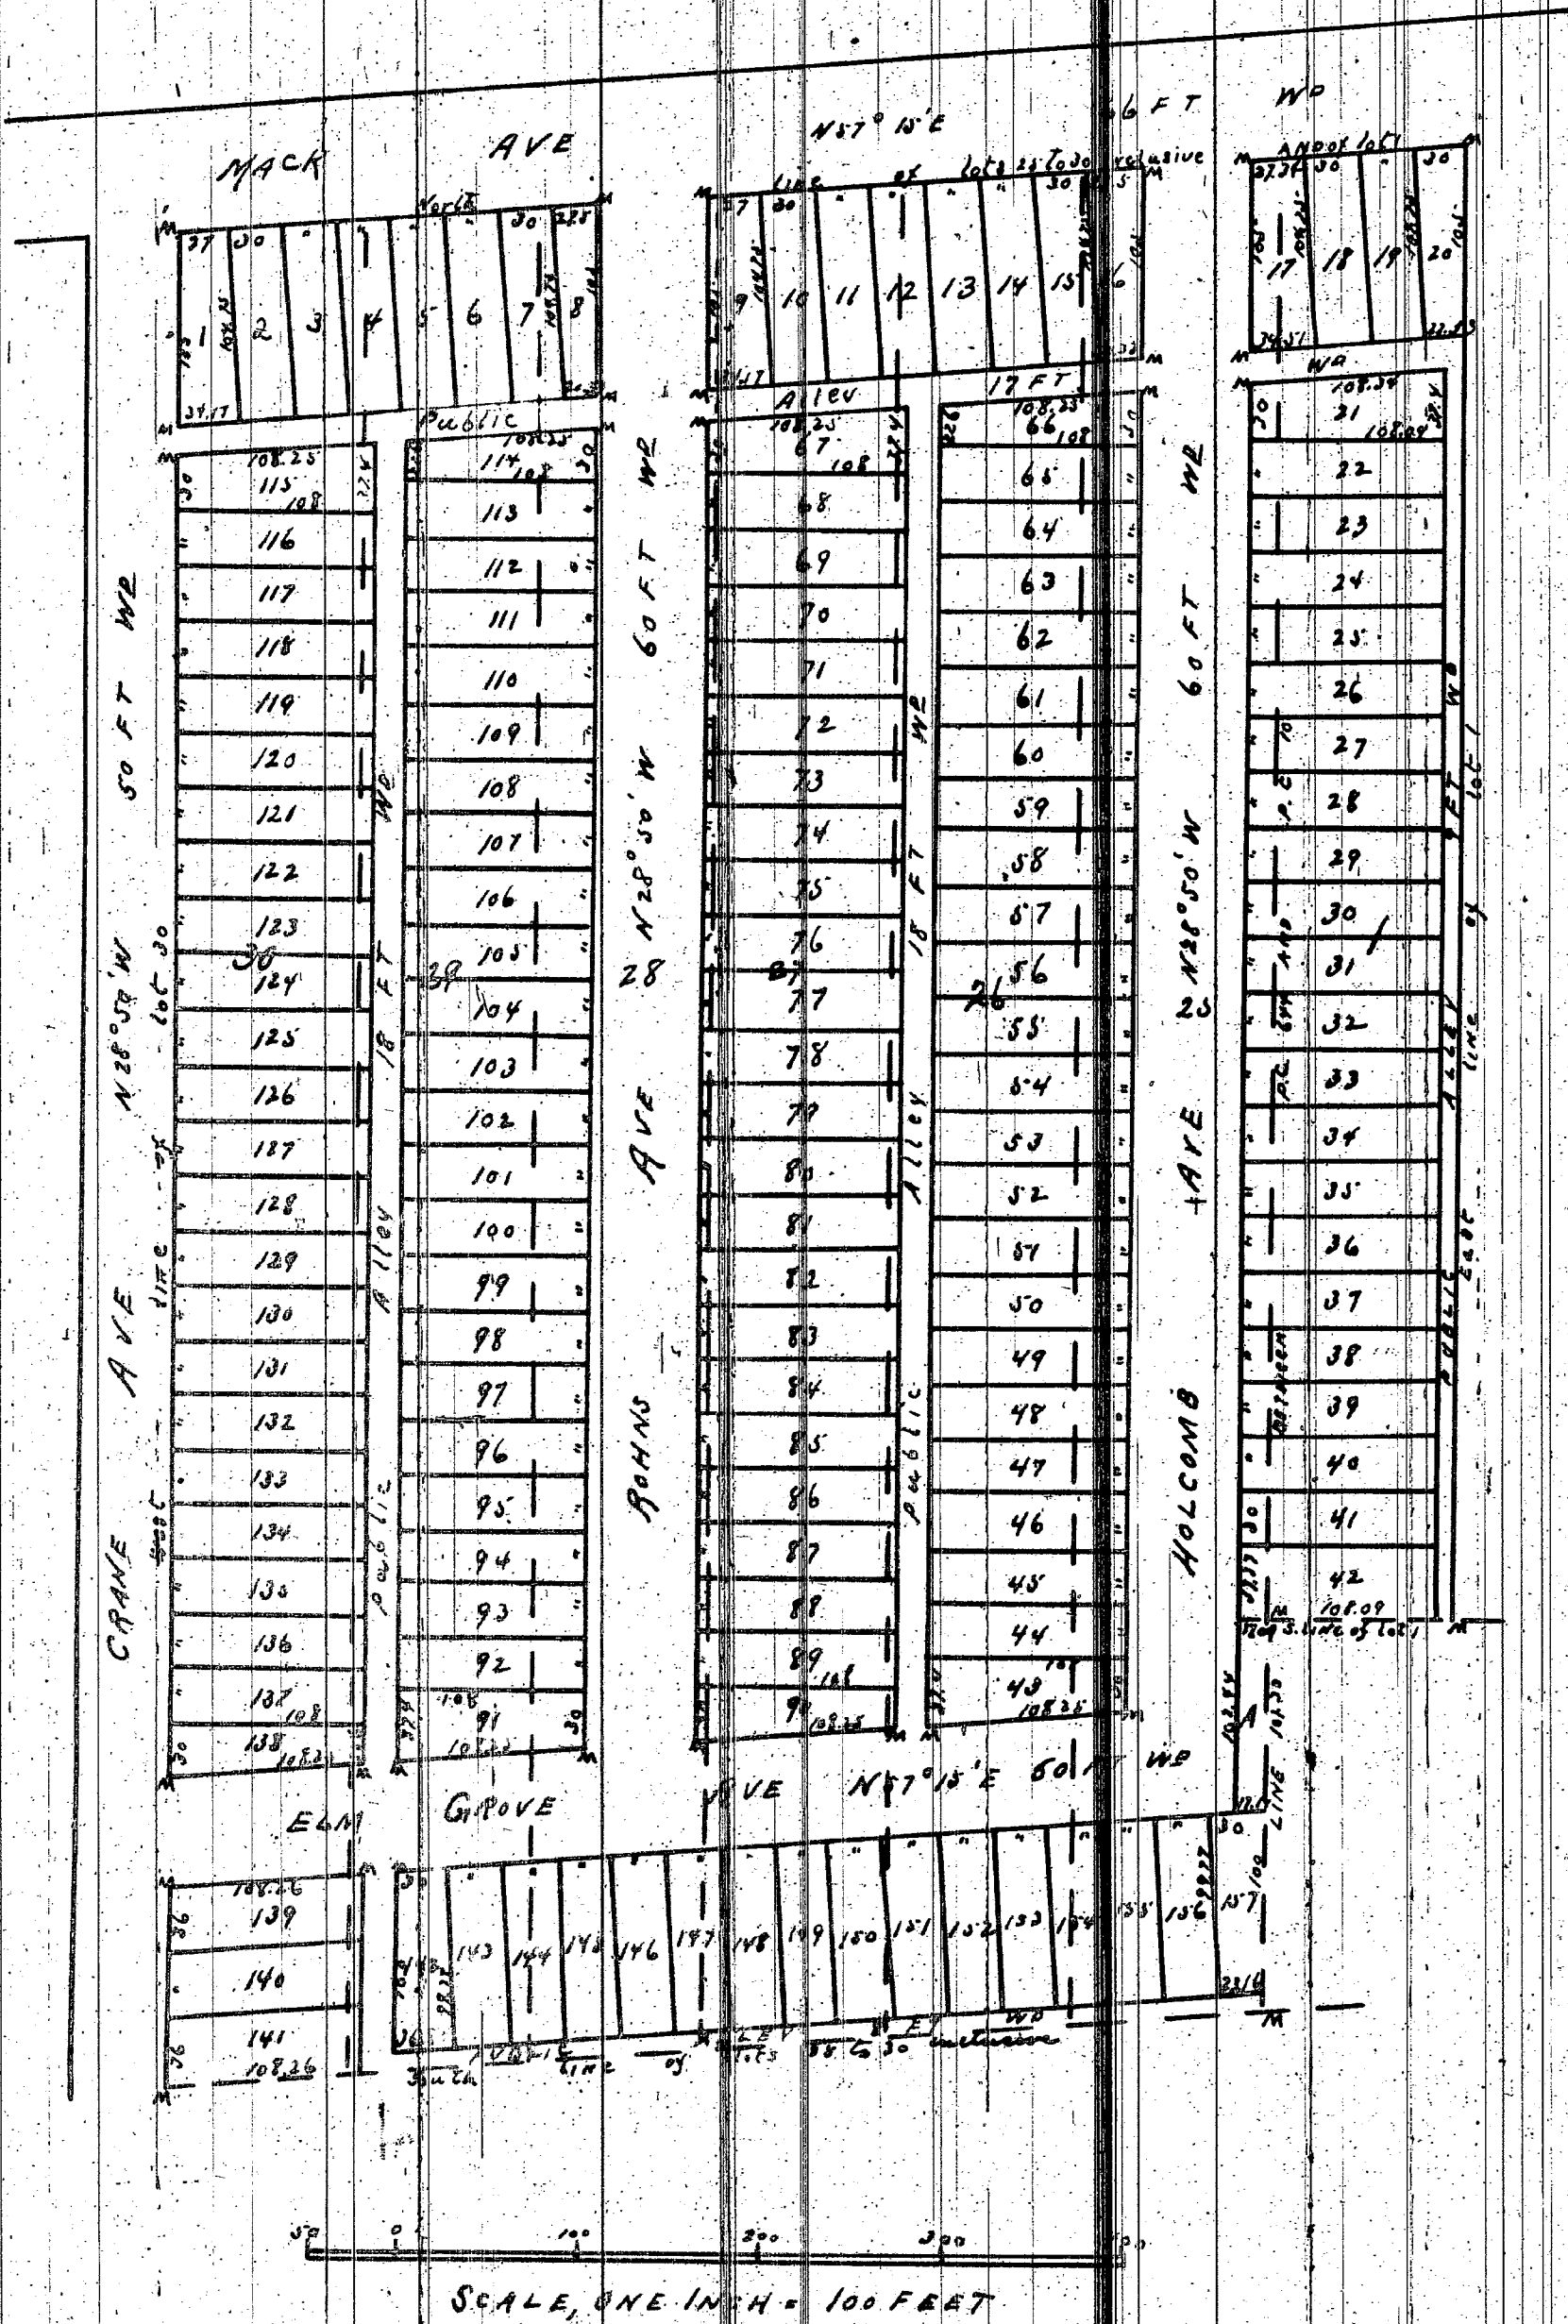

REGISTER'S OFFICE
 COUNTY OF WAYNE
 Received for Record, the 23rd day
 of May A. D. 1890 at
 1 o'clock P. M. and Recorded in Liber
 14 of Plat on Page 17
 P. C. Bird
 Dep. Register

Know all men by these presents that we Hermann Rohns and
 Laura Rohns his wife have caused to be made for record this
 map of Rohns Subdivision of lots 25 to 30 inclusive of Albert Cranes
 Subdivision of P.C. 644 and East 53 1/2 feet of P.C. No 723 North of
 Jefferson Ave. and Lot 1 of the Subdivision of that part of P.C. 10 lying
 North of Mack Road Hamtramck, Wayne County Michigan by
 John M. Loughlin Surveyor and we hereby adopt the same and
 dedicate the streets and alleys shown for the use of the Public
 Supremacy of Michigan our hands and seals this 14th day
 of May A. D. 1890
 Hermann Rohns
 Laura Rohns

State of Michigan } ss
 County of Wayne }

On this 14th day of May A. D.
 Eighteen hundred and ninety before me the Subscriber a Notary Public in and for said County personally
 appeared Hermann Rohns and Laura Rohns his wife known to me to be the persons who executed
 the above instrument and who acknowledged the same to be their free and deed.
 John L. Lock

Notary Public Wayne Co. Mich.

State of Michigan } ss
 County of Wayne }

John M. Loughlin

Surveyor we have each carefully compared this with the original plat of Rohns Subdivision of lots 25 to 30 inclusive
 of Albert Cranes Subdivision of P.C. 644 and East 53 1/2 feet of P.C. No 723 North of Jefferson Avenue and
 Lot 1 of the Subdivision of that part of P.C. 10 lying South of Mack Road Hamtramck Wayne County
 Michigan and that it is an exact copy thereof and of the whole of such original map or plat
 P. C. Bird Dep. Register of Deeds
 John M. Loughlin Surveyor

I hereby certify that this plat is a correct copy of the plat
 now on record in the Register of Deeds office, being made
 under the supervision of the Auditor General by tracing
 the plat on record and affixing thereto a carefully compared
 copy of the dedications and certificates

Dated this 30th day of Sept 1910

Geo. W. Bennett

Clerk Aud. Genl's Dept.

Examined and approved
 May 20 1890

H. P. Pratt

Deputy Auditor General

approved } 1890
 Board of
 Public Works
 Detroit, Mich.