


PLAT of
F. WILLIAMS' Subdivision of Lot 52 of PRIVATE CLAIM 30.
Springwells Wayne County, Michigan.
T.2S. R.11.E

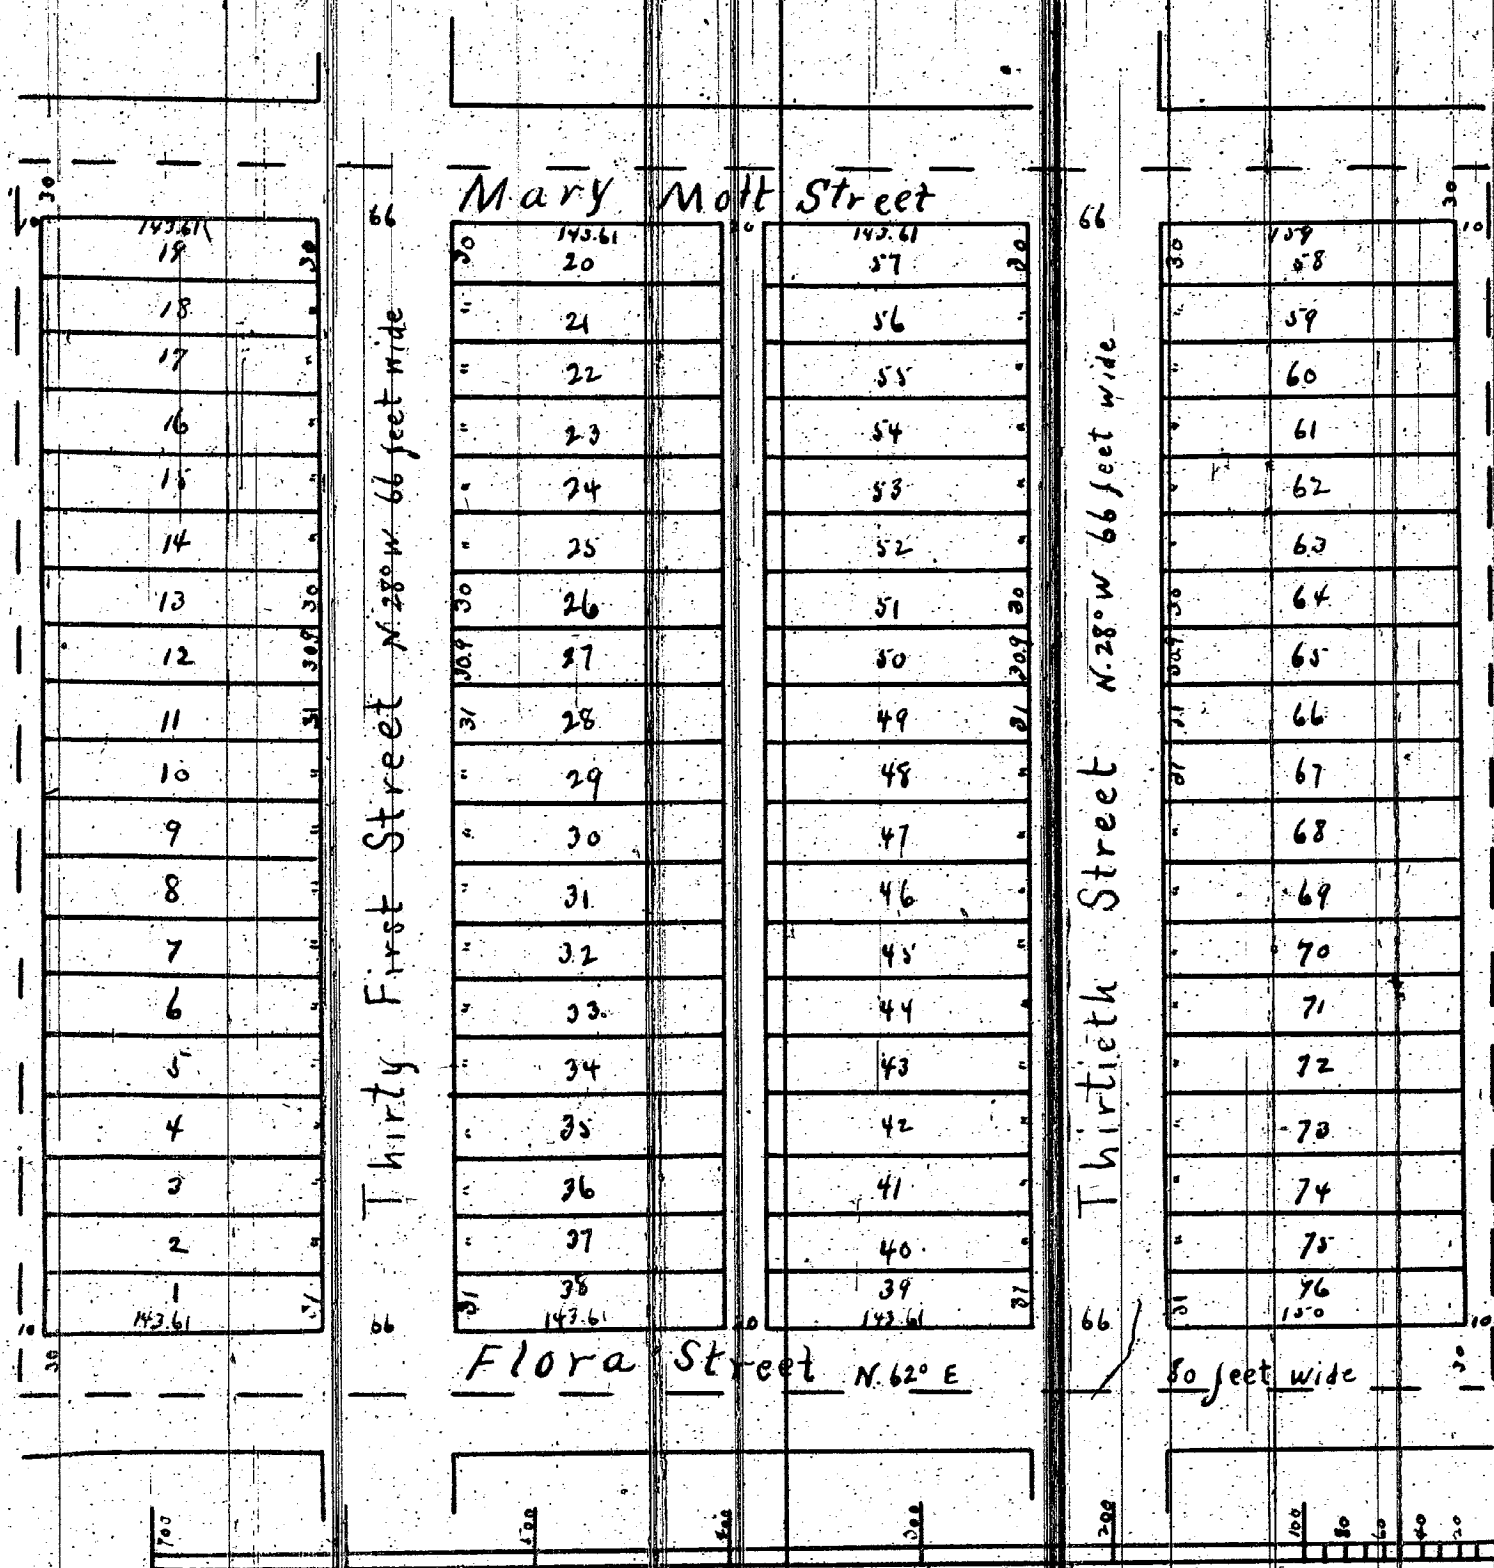

Know all men by these presents that I, Ferdinand Williams of Waterford Oakland County Michigan do hereby dedicate to the Public the Perpetual use of the Streets and alleys as Represented on the foregoing Plat reserving to myself my heirs and assigns the reversion thereof whenever the same may be discontinued by Law Witness my hand and seal this 28th day of June in the year Eighteen Hundred and Twenty five

In Presence of
Geo Robertson
B. H. Warren
State of Michigan

F. Williams

[Seal]

County of Oakland

On this 28th day of June in the year Eighteen Hundred and Twenty five Before me the Subscriber a Justice of the Peace in and for said County personally appeared Ferdinand Williams to me known to be the same person described in and who executed the above instrument and acknowledged the same to be his free act and deed.

B. H. Warren Justice
of the Peace

We Charles Dupont Register of Deeds for the County of Wayne Michigan and John F. Munro Surveyor do hereby certify that we have carefully compared the Plat of Ferdinand Williams Subdivision of Lot 52 of Private Claim 30, Springwells Wayne County Michigan with the original Plat of said Subdivision and do also certify that it is an exact duplicate copy thereof and of the whole of such Plat.

Charles Dupont Register
John F. Munro Surveyor

I John F. Munro do hereby certify the above Plat to be correct by actual Survey of Detroit June 19th 1875

John F. Munro Sur

State of Michigan
County of Wayne

On this 29th day of December in the year Eighteen Hundred and Twenty five before the Subscriber a Notary Public in and for said County personally appeared John F. Munro to me known to be the same person described in and who executed the above Certificate and acknowledged the same to be his free act and deed

Julius Williams
Notary Public
Wayne Co.
Mich

I hereby certify that this plat is a correct copy of the plat now on record in the Register of Deeds office being made under the supervision of the Auditor General by tracing the plat on record and affixing thereto a carefully compared copy of the dedication and certificate.

Dated this 19th Day of Aug 1910
Geo. W. Bennett
Chk And. Genl. Supt.

Register's office
County of Wayne State of Michigan
Record for Record this 2
day of April A.D. 1877
at 4.26 o'clock P.M. and
Recorded in Book 4 of Plats
on Page 72
Charles Dupont
Register