TAYLOR & CONKLIN'S SUB

OF LOT 6 OF THE SUBDIVISION OF LOTS 16 17 & 18

OF 1/4 SEC 41 10000 A.T.

HAMTRAMCK

WAYNE CO. MICH

APRIL 1890

0 200 400

SCALE 100 FT PER INCH.

MASON L BROWN
ENGINEER & SURVEYOR
DETROIT MICH

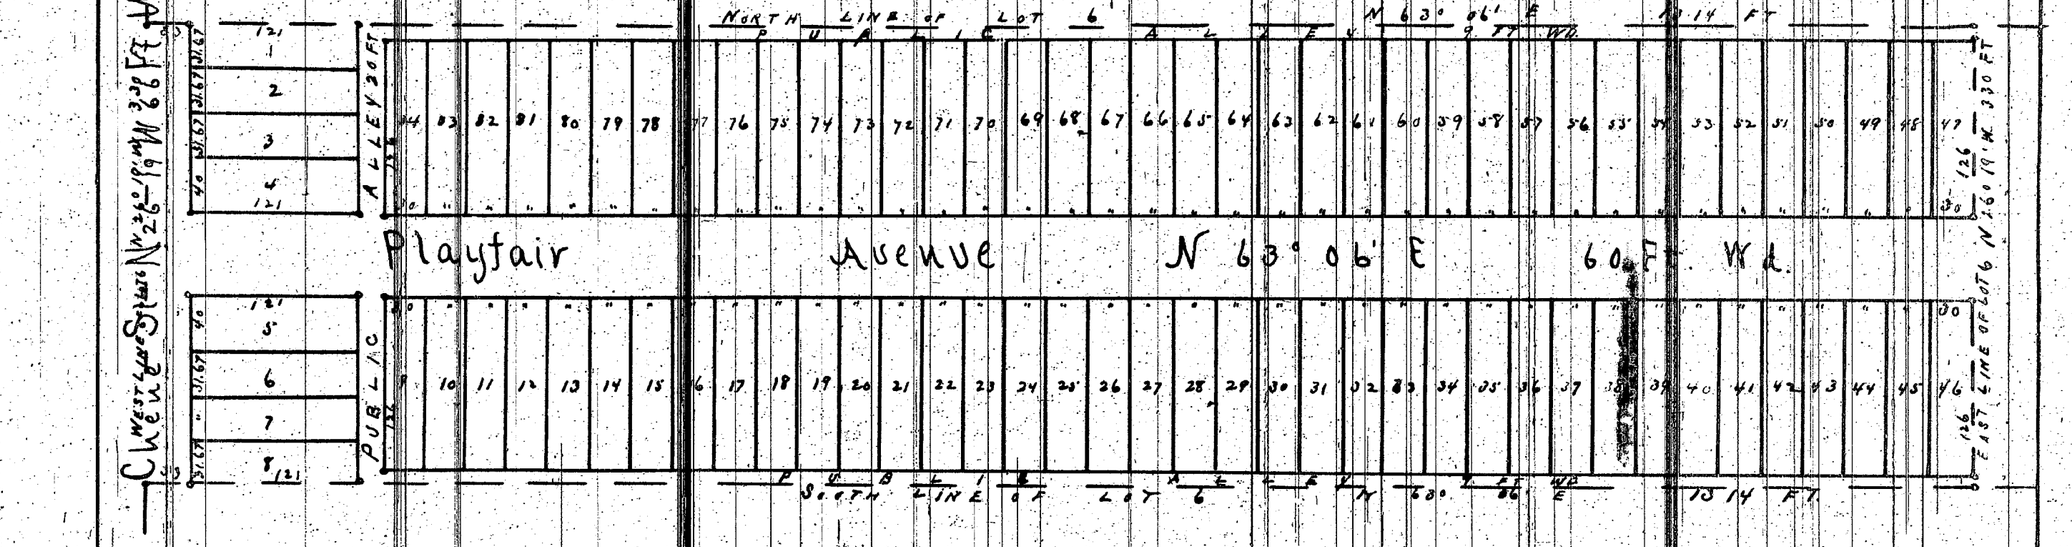

I hereby certify that the above Plat is correct, and that Monuments consisting of Oak Stakes 1¼ inches square and 18 inches long have been placed in the Ground at all angles in the Boundaries, and at the intersection of all Streets or Streets and Alleys, as shown on plat by O.

Detroit, April 24th 1890.

Mason L Brown
Engineer and Surveyor.

KNOW ALL MEN BY THESE PRESENTS, that We
DeWitt N. Taylor (Single)
and Millard T. Conklin (Widower)
Have caused the land embraced in the above plat to be surveyed, laid out and platted to be known as Taylor & Conklins Sub. of Lot 6 of the Subdivision of Lots 16.17 & 18 of 1/4 Sec 41 10000 A.T. Hamtramck Wayne Co. Michigan and that the Streets and Alleys shown on said plat are hereby dedicated to the use of the public
Witness our hands and seals this the Final day of May
A.D. Eighteen Hundred and Ninety
In presence of.
Chas F Draper — DeWitt N. Taylor (L.S.)
Mason L. Brown — Millard T. Conklin (L.S.)

STATE OF MICHIGAN, } SS.
County of Wayne }

We Peter C Bird Dep. Register of Deeds, and Mason L Brown Surveyor, hereby certify that we have each carefully compared this copy with the original plat of Taylor & Conklins Sub of Lot 6 of the Subdivision of Lots 16.17 & 18 of 1/4 Sec 41 10000 A.T. Hamtramck Wayne Co. Mich and that it is an exact copy thereof and of the whole of such original map or plat.

P.C. Bird Dep. Register of Deeds
Mason L. Brown Surveyor.

STATE OF MICHIGAN, } SS.
COUNTY OF Wayne }

On this, the 1st day of May 1890 before me, a Notary Public in and for said county, personally appeared the above named DeWitt N. Taylor (Single) and Millard T Conklin widower known to me to be the same persons who executed the above dedication, and who acknowledged the same to be their free act and deed.

Chas F Draper Notary Public
Wayne County, Michigan.

Examined and Approved
May 3 1890
H. P. Pratt
Deputy Auditor General

This is to certify that this plat is a correct copy of the plat now on record in the Register of Deeds office, being made under the supervision of the Auditor General by tracing the plat on record and affixing thereto a carefully compared copy of the dedication and certificates.

Dated this 29th day of Sept 1910
Geo. W. Bennett
Clerk And Examiner Dept.

REGISTER'S OFFICE, } SS.
COUNTY OF WAYNE }

Received for Record, the 8th day of May A.D. 1890 at 1 o'clock P M and Recorded in Liber 14 of Plats on Page 10

P.C. Bird Dep. Register.

ClibPDF - www.fastio.com