4508

1162

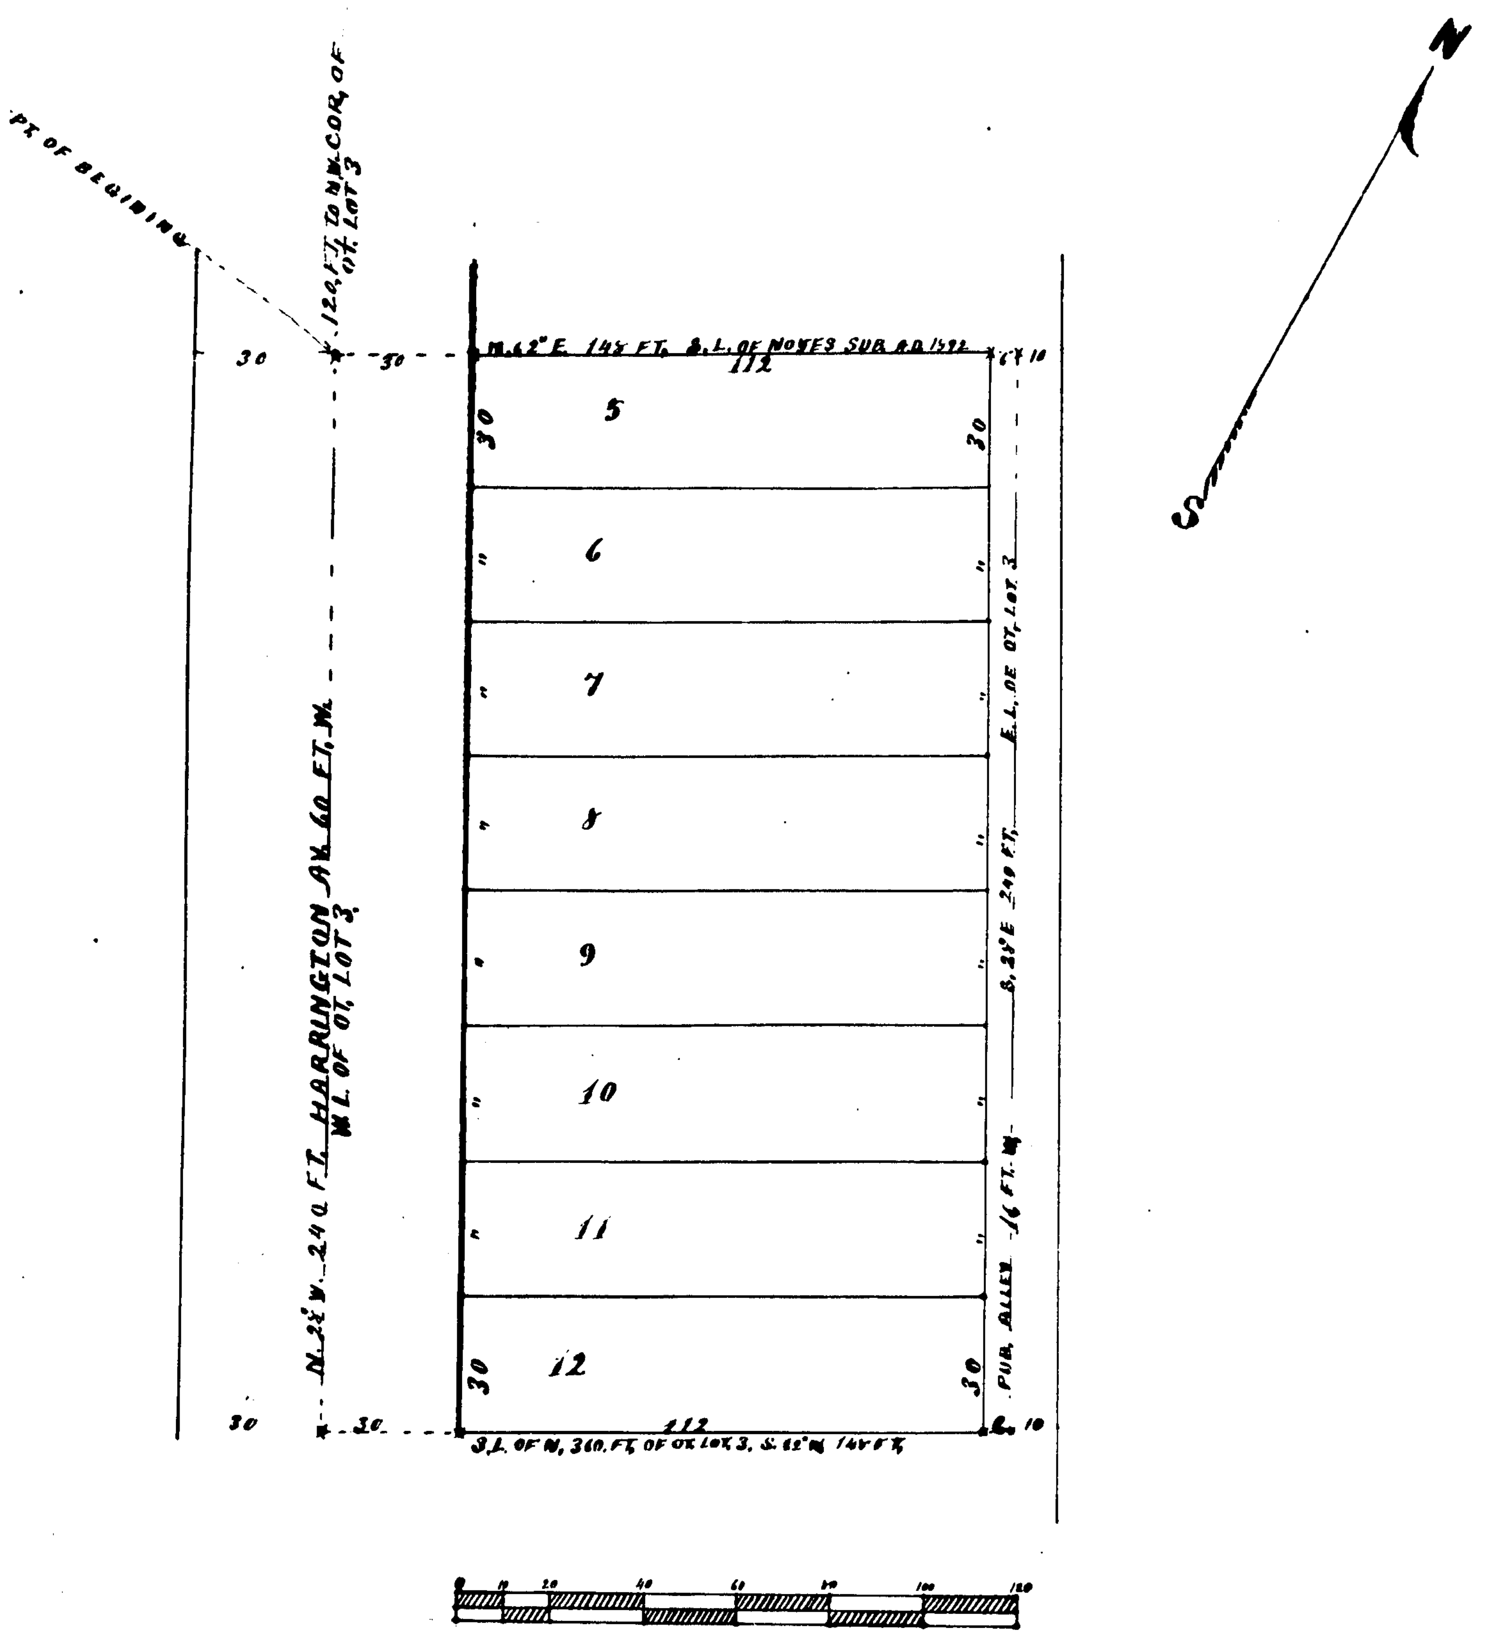
N
PT. OF BEGINING
120 FT. TO N.W. COR. OF OT. LOT 3
30
30
N. 62° E. 148 FT. S.L. OF NOYES SUB. A.D. 1882
112
10
5
6
7
8
9
10
11
12
30
30
30
30
N. 28° W. 240 FT. HARRINGTON AV. 60 FT. W.
W.L. OF OT. LOT 3.
E.L. OF OT. LOT 3
S. 28° E. 240 FT.
PUB. ALLEY 16 FT. W.
S.L. OF N. 360. FT. OF OT. LOT 3. S. 62° W. 148 FT.
0
10
20
40
60
80
100
120

Scale of plat. 40 ft. = one inch

I hereby certify that the plat hereon delineated is a correct one. and that permanent monuments consisting of oak stakes have been planted at all points marked thus x and at all angles in the boundaries of the land platted and at the intersection of Streets and alleys
Det. July 26 A.D. 1887
A. H. Willmarth
Sur.

L. A. NOYES SUBDIVISION No. 2, ON OUT LOT 3. OF WESSONS SEC. OF P.C. 267, T. 2, S. R. 11. E.

SPRINGWELLS WAYNE COUNTY MICHIGAN

Description of the land platted

The land embraced in the annexed plat is described as follows Viz.
Begining at a post in the Center of Harrington avenue on the W. line of out lot 3 of Wessons Section of Private Claim 267 in Springwells T. 2 S. of R. 11 E. Wayne County Michigan 120 ft. S. 28° E. from N. W. cor. of said ot. lot 3
Thence along the S. line of Lydia A. Noyes Subdivision (made A.D. 1882) N. 62° E. 148 feet to a post
Thence along the W. line of Smiths subdivision and on the E. line of said out lot S. 28° E. 240 ft.
to a post. Thence S. 62° W. 148 feet to a post on the W. line of said out lot. Thence N. 28° W. 240 feet to begining

Know All Men By these Presents that I Lydia A. Noyes proprietor have caused the land embraced in the annexed plat to be surveyed laid out and platted to be known as L. A. Noyes Subdivision No. 2 on out lot 3 of Wessons Section of P.C. 267 in Springwells T. 2 S. R. 11 E. Wayne County Michigan and that the Street and alley as therein shown are hereby dedicated to the use of the public

Signed and sealed in presence of
Thos. P. Noyes
Merritt M. Wilmarth } Lydia A Noyes {L.S.}

State of Michigan } ss
County of Wayne } On this 27th day of July A.D. 1887 before me the Subscriber a Notary Public in and for said County. Personally appeared Lydia A Noyes to me known to be the same person who executed the above dedication who has acknowledged the same to be her free act and deed

Merritt M. Wilmarth
Notary Public in and for
Wayne County Mich.

State of Michigan } ss
County of Wayne } We [illegible] Dep. Register of Deeds and A. H. Wilmarth Surveyor. hereby certify that we have each carefully compared this copy with the original plat of L. A. Noyes Subdivision No. 2 on out lot 3 of Wessons Sec. of P.C. 267 in Springwells T. 2, S. R. 11 E. Wayne County Michigan and that it is an exact copy thereof and of the whole of such original map or plat.

[illegible] Dep. Register of Deeds
A. H. Wilmarth Surveyor

State of Michigan } ss
County of Wayne } We [illegible] Dep. Register of Deeds and A. H. Wilmarth Surveyor. hereby certify that we have each carefully compared the annexed copy with the plat of L. A. Noyes Subdivision No. 2 on out lot 3 of Wessons section of P.C. 267 in Springwells T. 2 S. R. 11 E. Wayne County Michigan now of Record in the office of said Register of Deeds and that it is a true transcript therefrom and of the whole of such record

[illegible] Dep. Register of Deeds
A. H. Wilmarth Surveyor

Examined and Approved
Aug. 4th 1887
John F. Hopkinson
Deputy Auditor General

RE[illegible]ED AND [illegible]
IN AUDITOR GENERAL'S [illegible]
August 21 7

August 7 20 21
Plats 1

P.C.B.

4508

4509

1162

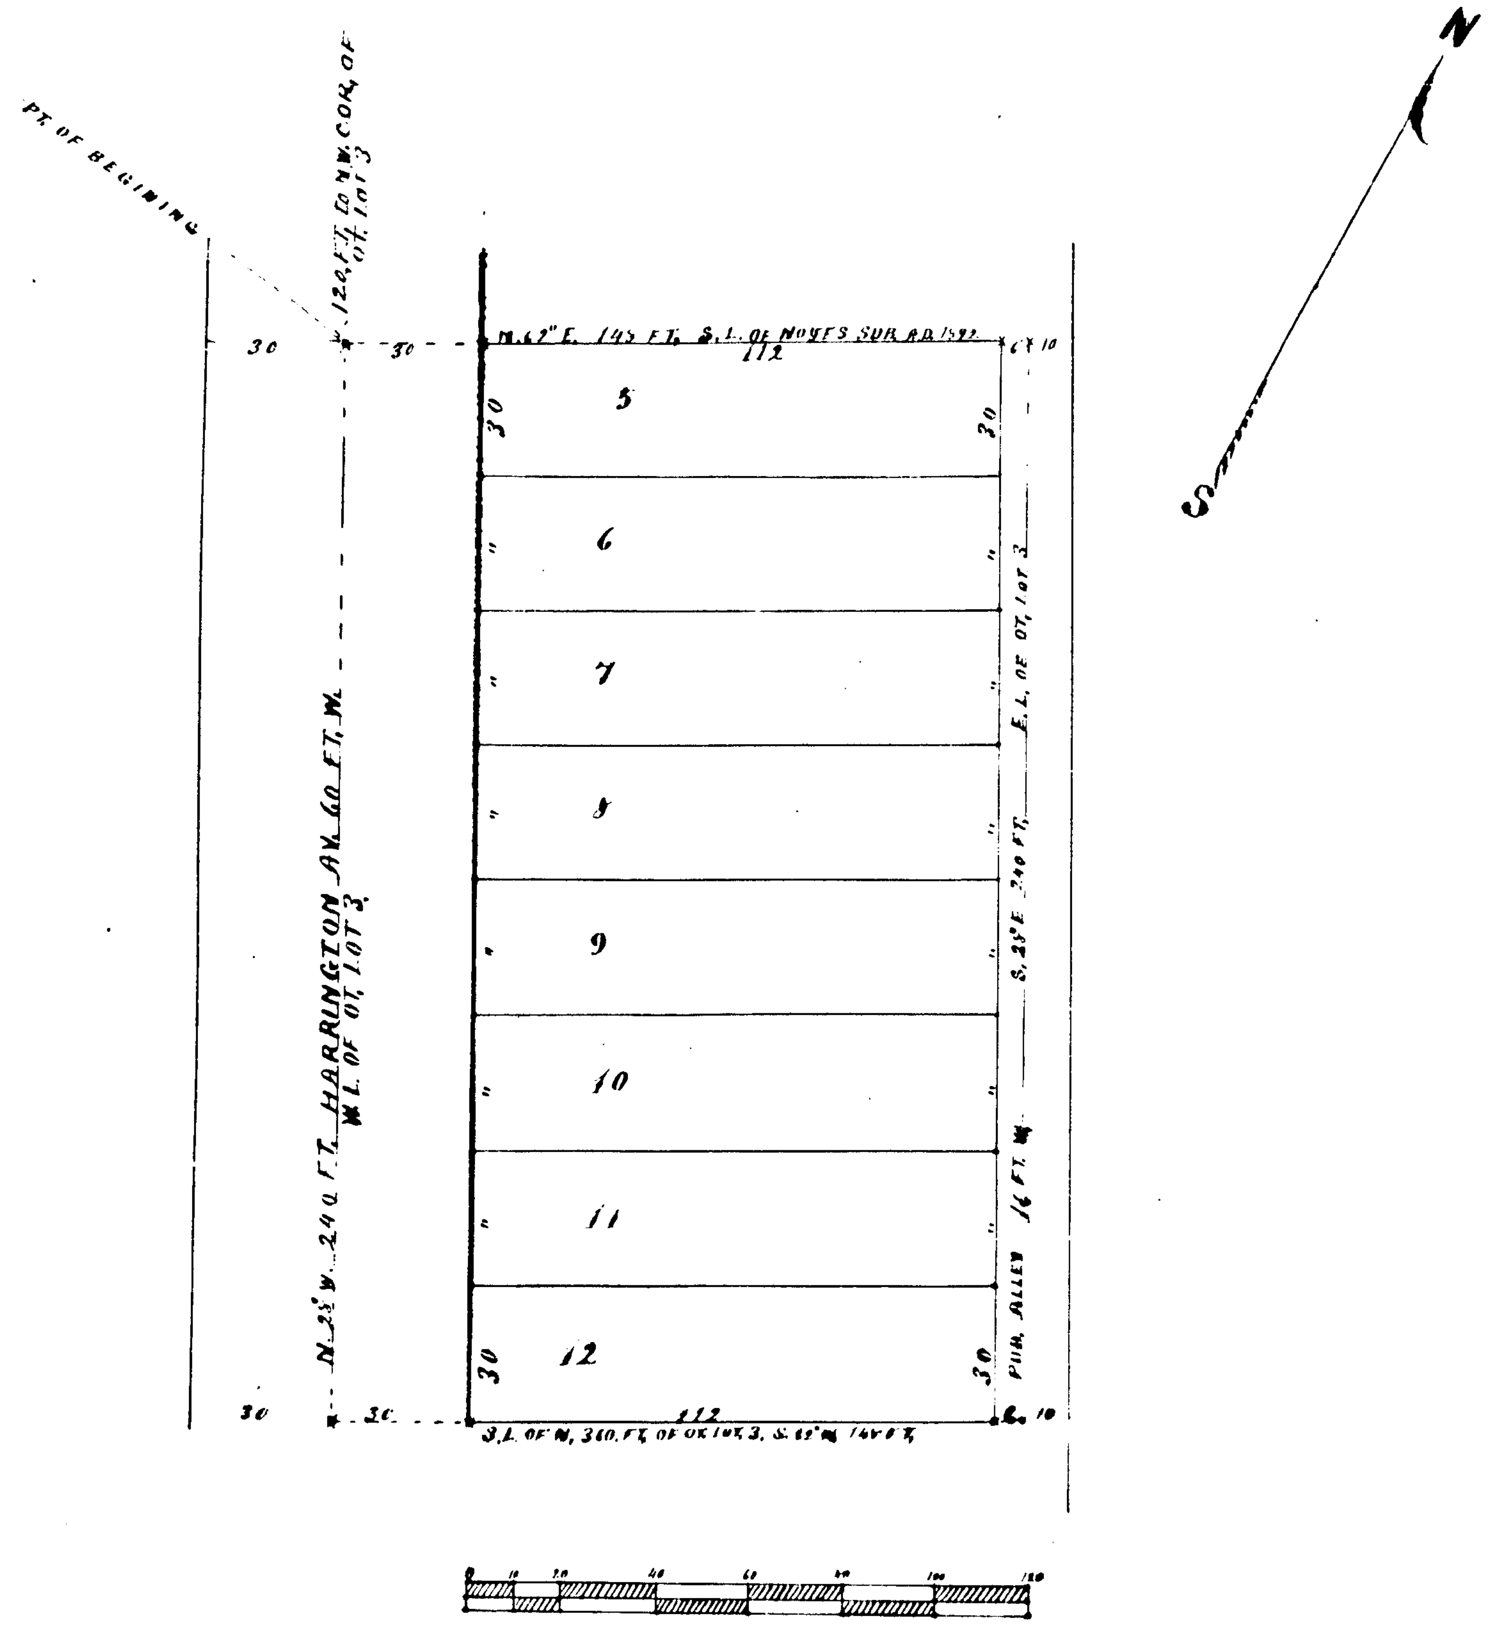
PT. OF BEGINING
120 FT. TO N.W. COR. OF OT. LOT 3
N.62°E. 145 FT. S.L. OF NOYES SUB. A.D. 1852
112
30
30
30
10
5
6
7
8
9
10
11
12
N.28°W. 240 FT. HARRINGTON AV. 60 FT. W.
W.L. OF OT. LOT 3
E.L. OF OT. LOT 3
S.28°E. 240 FT.
PUB. ALLEY 16 FT. W.
S.L. OF N. 360 FT. OF OT. LOT 3. S.62°W. 145 FT.
N
0
10
20
40
60
80
100
120

Scale of plat, 40 ft. — one inch

I hereby certify that the plat hereon delineated is a correct one and that permanent monuments consisting of oak stakes have been planted at all points marked thus x and at all angles in the boundaries of the land platted and at the intersection of Streets and alleys

Detroit July 26 A.D. 1857

A. H. Wilmarth
Sur.

L. A. NOYES SUBDIVISION No 2, ON OUT LOT 3, OF WESSONS SEC, OF P.C. 267, T. 2, S, R, 11, E,

SPRINGWELLS WAYNE COUNTY MICHIGAN

Description of the land platted

The land embraced in the annexed plat is described as follows viz. Begining at a post in the Center of Harrington avenue on the W. line of out lot 3 of Wessons Section of Private claim 267 in Springwells T.2 S. of R.11 E. Wayne County Michigan 120 ft. S.28 E. from N.W. corner of said out lot 3 Thence along the S. line of Lydia A. Noyes Subdivision (Made A.D. 1852) N.62 E. 145 feet to a post Thence along the W. line of Smiths Subdivision and on the E. line of said out lot S.28 E. 240 ft. to a post. Thence S.62 W. 145 feet to a post on the W. line of said out lot. Thence N.28 W. 240 feet to begining

Know All Men By these Presents that I Lydia A. Noyes Proprietor have caused the land embraced in the annexed plat to be Surveyed laid out and platted to be known as L. A. Noyes Subdivision No 2 on out lot 3 of Wessons Section of P.C. 267 in Springwells T.2 S. R.11 E. Wayne County Michigan and that the Street and alley as therein shown are hereby dedicated to the use of the public

Signed and Sealed in presence of
Thos. P. Noyes
Merrill M. Wilmarth }

Lydia A. Noyes (L.S.)

State of Michigan } ss.
County of Wayne }
On this 27th day of July A.D. 1857 before me the Subscriber a Notary Public in and for Said County Personally appeared Lydia A. Noyes to me known to be the Same person who executed the above dedication who has acknowledged the same to be her free act and deed

Merrill M. Wilmarth
Notary Public in and for
Wayne County Mich.

State of Michigan } ss.
County of Wayne }
We [illegible] Dep. Register of Deeds and A. H. Wilmarth Surveyor, hereby certify that we have each carefully compared this copy with the original plat of L. A. Noyes Subdivision No 2 on out lot 3 of Wessons Sec. of P.C. 267 in Springwells T.2 S. R.11 E. Wayne County Michigan and that it is an exact copy thereof and of the whole of such original map or plat.

[illegible] Dep. Register of Deeds
A. H. Wilmarth Surveyor

State of Michigan } ss.
County of Wayne }
We [illegible] Dep. Register of Deeds and A. H. Wilmarth Surveyor, hereby certify that we have each carefully compared the annexed copy with the plat of L. A. Noyes Subdivision No 2 on out lot 3 of Wessons Section of P.C. 267 in Springwells T.2 S. R.11 E. Wayne County Michigan now of record in the office of said Register of Deeds and that it is a true transcript therefrom and of the whole of such record.

[illegible] Dep. Register of Deeds
A. H. Wilmarth Surveyor

Examined and approved
Aug. 4th 1857
John [illegible]
Deputy Auditor General

R[illegible]D AND [illegible]
IN AUDITOR GENE[illegible]
August 21 [illegible] 7
John [illegible]

August 7 21 20

Rec. 1

[illegible]