


MOORE, HODGES & WARREN'S

SUB OF THE SOUTHERLY 1/2 OF THE NORTHERLY 1/2 OF THE NORTHERLY 1/2 OF "

1/4 SEC. 37, 10000 ACRE TRACT

HANTRAUCK, WAYNE COUNTY, MICHIGAN

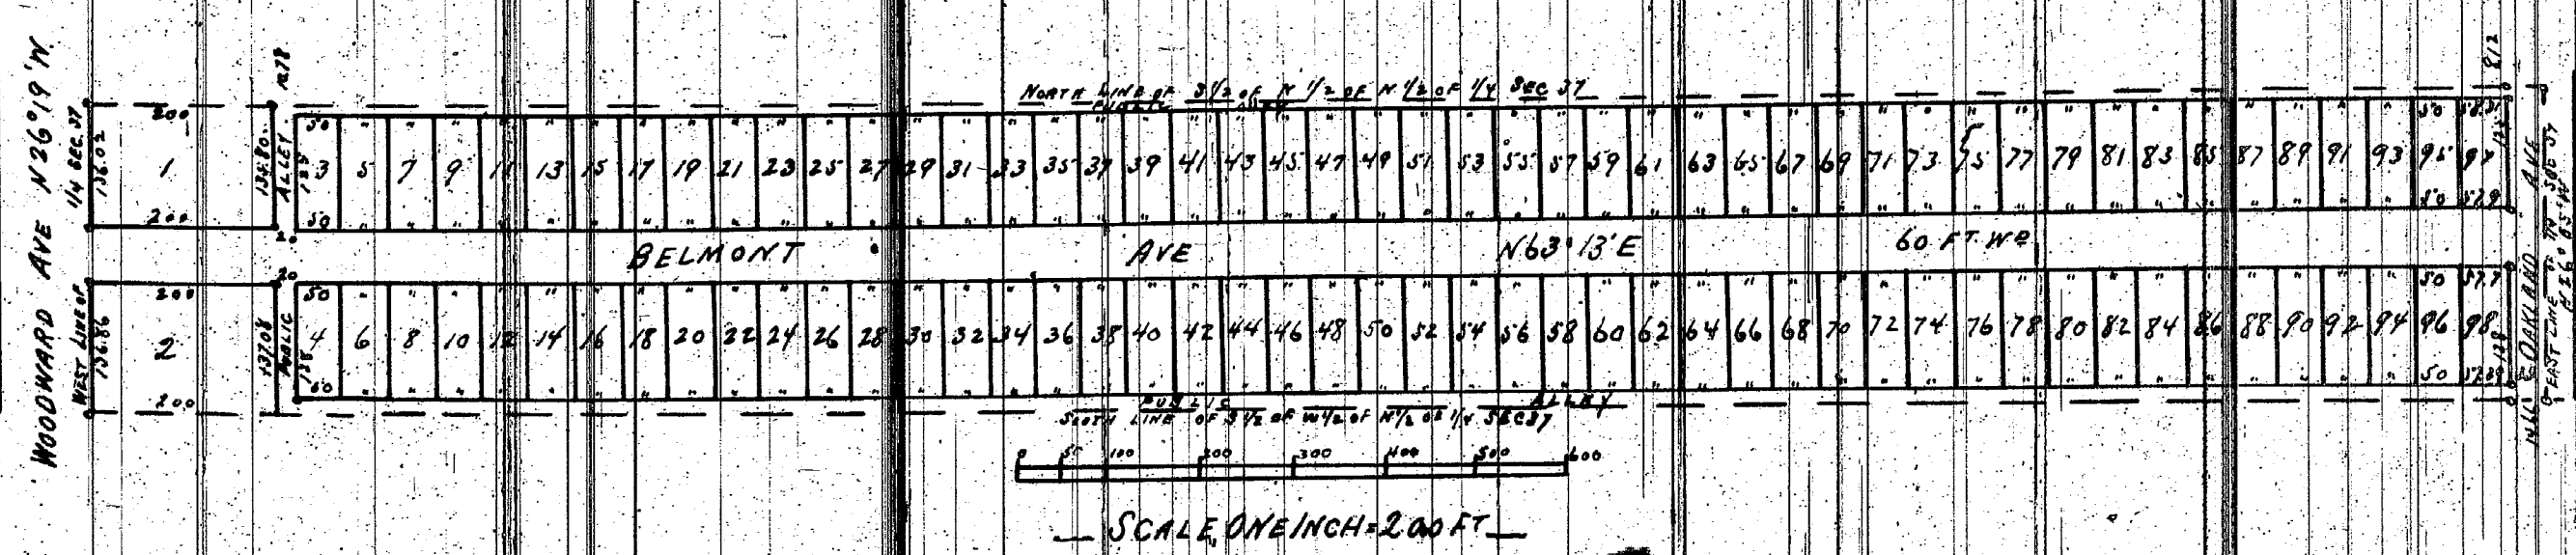

We hereby certify that the plat here delineated is correct and that permanent monuments consisting of oak stakes 1/4 inches square and 15 inches long have been planted at all points marked thereon as thereon shown at all angles in the boundaries of the land platted and at all intersections of streets or streets and alleys.

Jerome & Daly
Surveyors

Known all men by these presents that we William A. Moore and Laura J. Moore his wife Thomas M. Palmer and Lizzie M. Palmer his wife by William A. Moore their attorney in fact of Detroit, Wayne County, Michigan do hereby dedicate to the public the perpetual use of the streets and alleys (when not already dedicated) as represented on the annexed plat of Moore, Hodges & Warren's subdivision of the southerly 1/2 of the northerly 1/2 of the northerly 1/2 of 1/4 section 37, 10,000 acre tract, Hanttrauck, Wayne County, Michigan reserving to ourselves our heirs and assigns the reversion thereof whenever the same may be discontinued by law. Witness our hands and seals this eighteenth day of April A.D. 1890.

In presence of
Julia Lincoln
Claude M. Harrison

William A. Moore (L.S.)
Laura J. Moore (L.S.)
Thomas M. Palmer (L.S.)
Lizzie M. Palmer (L.S.)
By W. A. Moore Attorney in fact

State of Michigan }
County of Wayne } S.S.

On this eighteenth day of April A.D. 1890 before me the subscriber a Notary Public in and for said County personally appeared the above named William A. Moore and Laura J. Moore his wife, Thomas M. Palmer and Lizzie M. Palmer his wife by William A. Moore their attorney in fact personally known to be the persons described in and who executed the above instrument and acknowledged the same to be their free act and deed.

Claude M. Harrison
Notary Public
Wayne County
Michigan

State of Michigan }
County of Wayne } S.S.

We Peter C. Bird, Deputy Register of Deeds and Jerome and Daly Surveyors hereby certify that we have each carefully compared this copy with the original plat of Moore, Hodges & Warren's subdivision of the southerly 1/2 of the northerly 1/2 of the northerly 1/2 of 1/4 section 37, 10,000 acre tract, Hanttrauck, Wayne County, Michigan and that it is an exact copy thereof and of the whole of such original plat.

Examined and approved
May 8 1890
H. R. Pratt
Deputy Auditor General

REGISTER'S OFFICE }
COUNTY OF WAYNE }
Received for Record, the 13th day
of May A.D. 1890 at 3
o'clock P.M. and Recorded in Liber
14 of Plate on Page 13
P.C. Bird
Dep. Register

P.C. Bird, Dep. Register of Deeds

Jerome & Daly Surveyors

I hereby certify that this plat is a correct copy of the plat now on record in the Register of Deeds office, being made under the supervision of the Auditor General by tracing the plat on record and affixing thereto a carefully compared copy of the dedication and certificates.

Dated this 30th day of Sept. 1910
Geo. W. Bennett
Clerk Aud. Genl's Dept.