
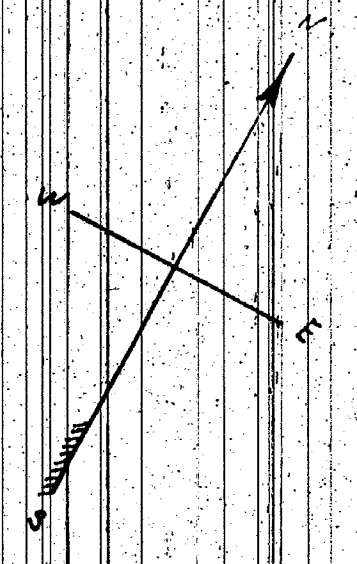


— "RYAN AND BOURKES" —
 — "Subⁿ of Lots 17 and 19" —
 Of Scotten and Lovett's Subⁿ of parts
 of P.C.s 267, 268 and 270, lying North
 of Fort Street and West of Waterman Ave
 — "Springwells Wayne Co Mich" —

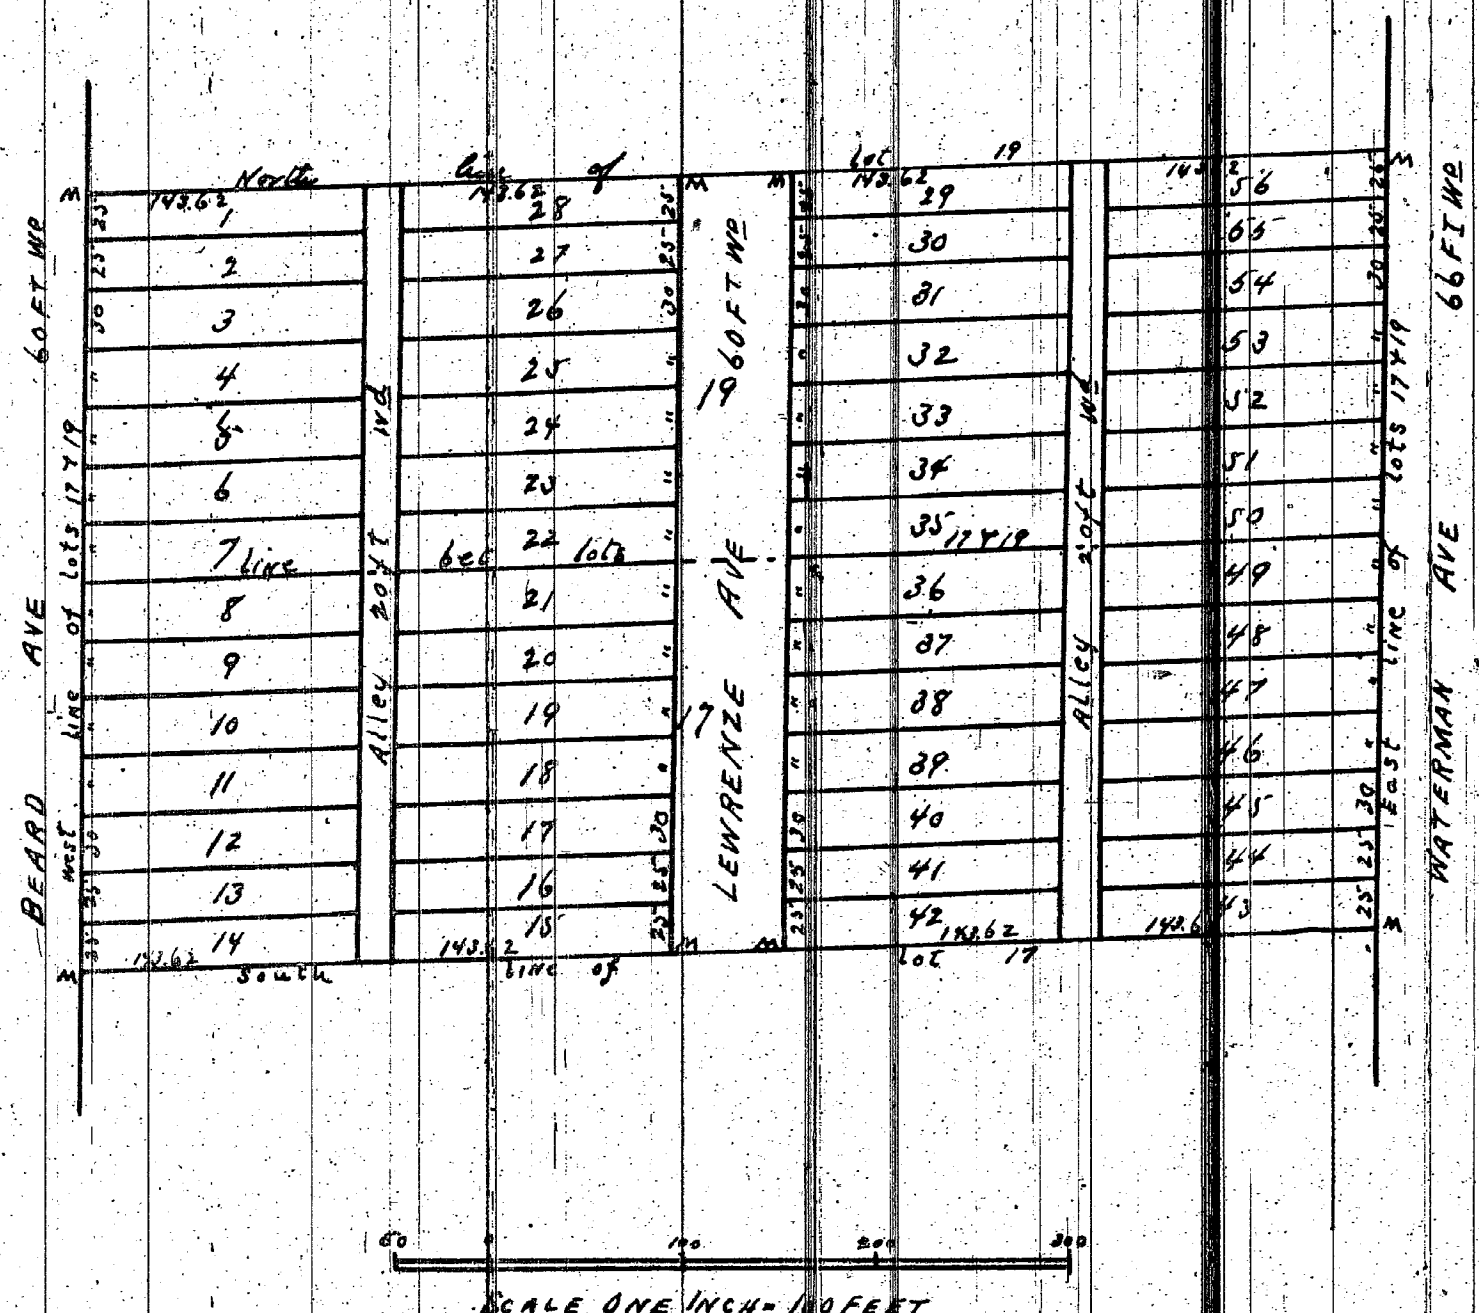

We hereby certify that the plat herein delineated is a correct one
 and that permanent monuments consisting of White Oak stakes
 have been planted at points marked "M" as thereon shown at all
 angles in the boundaries of the land platted and at all intersections
 of Streets or Streets and Alleys

John M. Loughlin
 and Thomas Campau.
 Surveyors

Examined and approved
 May 15. 1889
 H. R. Pratt
 Deputy Auditor General

Know all men by these presents that we Frank T. Ryan and Katherine P. Ryan his wife
 William A. Bourke and Julia Bourke his wife have caused to be made for record this map of
 Ryan and Bourke's Subdivision of Lots 17 and 19 of Scotten and Lovett's Subdivision of part of Private
 Claims 267, 268 and 270 lying North of Fort Street and West of Waterman Avenue Springwells
 Wayne County Michigan by M. Loughlin and Campau Surveyors and we hereby adopt the same
 and dedicate the Streets and Alleys shown for the use of the public

In presence of
 Michael Brennan
 A. Munnro

Witness our hands and seals this Seventh day of
 May A.D. Eighteen Hundred and eighty nine
 Frank T. Ryan
 Katherine P. Ryan
 William A. Bourke
 Julia A. Bourke

State of Michigan } ss
 County of Wayne }

On this Seventh day of May A.D. Eighteen Hundred and eighty
 nine before me the undersigned Notary Public in and for said County personally appeared
 Frank T. Ryan Katherine P. Ryan his wife William A. Bourke and Julia Bourke his wife to me
 known to be the same persons who executed the above instrument and who acknowledged
 the same to be their free act and deed

Michael Brennan
 Notary Public Wayne Co Mich

REGISTER'S OFFICE } ss
 COUNTY OF WAYNE }
 Received for Record the 14th day
 of May A.D. 1889 at 3
 o'clock P.M. and Recorded in Liber
 12 of Plate of Page 92
 P. C. Birch
 Dep. Register

I hereby certify that this plat is a correct copy of the plat
 now on record in the Register of Deeds office being made
 under the supervision of the Auditor General by tracing
 the plat on record and affixing thereto a carefully com-
 pared copy of the dedication and certificates.

Dated this 27th day of Sept 1910
 Geo W Bennett
 Clerk and Auditor's Dept

State of Michigan } ss
 County of Wayne }

We Peter C. Birch and Dep. Register of Deeds John M. Loughlin and Thomas
 Campau Surveyors hereby certify that we have each carefully compared this copy with the
 original plat of Ryan and Bourke's Subdivision of Lots 17 and 19 of Scotten and Lovett's Subdivision of
 parts of Private Claims 267, 268 and 270 lying North of Fort Street and West of Waterman Avenue Springwells
 Wayne County Michigan and that it is an exact true and correct copy of the whole of such original map or plat

P. C. Birch Dep. Register of Deeds
 John M. Loughlin
 and Thomas Campau } Surveyors