

[illegible][illegible]

2	2	2	2	2
5	5	5	5	5

CLINTON ST. 589'43" E 66 FT. WIDE

CLINTON ST. N 79° 35' E 66 FT. WIDE
ON S. L. OF ST. 60.30

State of Michigan } ss On this 20th day of May AD 1889
County of Wayne Before me the undersigned a Notary Public in said County
personally appeared James R. Norris and Clara his wife George N. Hollenhorst
and visible his wife and Margaret M. Delore (single) to me known to be the
same persons who executed the foregoing instrument who severally acknowledged
the same to be their free act and deed
John F. Celliers
Notary Public.
Wayne Co. Mich

State of Michigan Jan^y 10^o Wm. Roberts & B. C. M. Members of State and A. W. Williams
County of Wayne
Brought before me by the said Wm. Roberts & B. C. M. Members of State and A. W. Williams
petitioners for a writ of Habeas Corpus, and the said A. W. Williams, respondent,
production hereon of N. E. F. S. 32729, R. 9 E. Made and filed at in court copy being out of his custody
such original copy or plate
P. H. B. J.

REGISTERED OFFICE, }
COUNTY OF WAVERNE, }
Vermont.
C. H. Williams
Dear Sir,
Received & Record the 1st day of June A. D. 1889 at 4.00 P. M. and Recording 4.00 P. M. Page 70.0
of Book 10
I hereby certify that this is a correct copy of the plat more or record in the Records of said office.
Yours made under the supervision of the Auditor

reborn and sufficient.
 Dated this 27th day of Sept 1910
 Geo. W. Bennett
 Clerk and Auditor

[illegible]

SE COR. of 1/4 of N.E. 1/4 S. 22
T.2. S. R. 9 E, MICH

REGISTERS OFFICE)
COUNTY OF WYOMING.
For Record, the 1st of 4
A D 1889 at 3
END RECORDED IN 166
ATION PAGE 100
A. E. Colman
Register

I hereby certify that this plat is a correct copy of the plat now on record in the Register of Deeds office, being made under the supervision of the Auditor General by tracing the plat on record and approving thereof a carefully compared copy of the data

det

100

January 7, 1965

Richard V. Root
Wayne City Clerk
Wayne, Michigan

RESOLUTION TO VACATE THAT PART OF WILLIAMS STREET
BETWEEN CLINTON AND EARL STREETS, JUNCTION PLACE,
CITY OF WAYNE, WAYNE COUNTY, ADOPTED DECEMBER 17,
1963

In order to post our records, it will be necessary
that we have a sketch showing its location.

ALLISON GREEN
Acting Auditor General

By Amy Van Driesen

AVD/va

RESOLUTION

ON MOTION OF BALLANTINE, SUPPORTED BY MARTIN, THE
FOLLOWING RESOLUTION WAS OFFERED:

WHEREAS, the City Council of the City of Wayne has heretofore
determined it advisable to vacate that certain street as hereinafter described;
and

WHEREAS, the City Council ordered a public hearing to be held on
Tuesday, the 17th day of December, 1963 at 8:00 o'clock P.M. in the Council
Chambers at 34808 Sims Avenue, Wayne, Michigan, on the question of the
amendment of the master plan of the City of Wayne and the vacation of the
street hereinafter described, and

WHEREAS, said public hearing was held, at which there were no
objections;

NOW, THEREFORE, BE IT RESOLVED, that the master plan of
the City of Wayne be amended and the public street described as follows:

That part of Williams Street between Clinton and
Earl Streets bounded on the East by lots 28 through
35 and on the West by lots 36 through 43 of Junction
Place, on the N. E. 1/4 of Section 32, T. 2 S.,
R. 9 E., City of Wayne, Wayne County, Michigan,
according to the Plat thereof as recorded in Liber
12, Page 100, Wayne County Records

be and the same is hereby vacated, retaining within said right-of-way an
easement for water, sewer and public utilities the full width thereof.

ROLL CALL:	AYE	NAY	ABSENT
Ballantine, Martin,		None	McKay
Butler, Woolf, Curtiss,			
Attwood			


CERTIFICATE

STATE OF MICHIGAN) SS
COUNTY OF WAYNE)

I, RICHARD V. ROOT, do depose and say that I am the duly ap-
pointed and qualified Clerk of the City of Wayne, State of Michigan, that I
have compared the foregoing copy of Resolution with the original passed in
a regular council meeting duly and legally assembled on the 17th day of
December, A.D., 1963, and find it to be a true and correct copy of said
original.

Dated: December 17, 1963

Richard V. Root

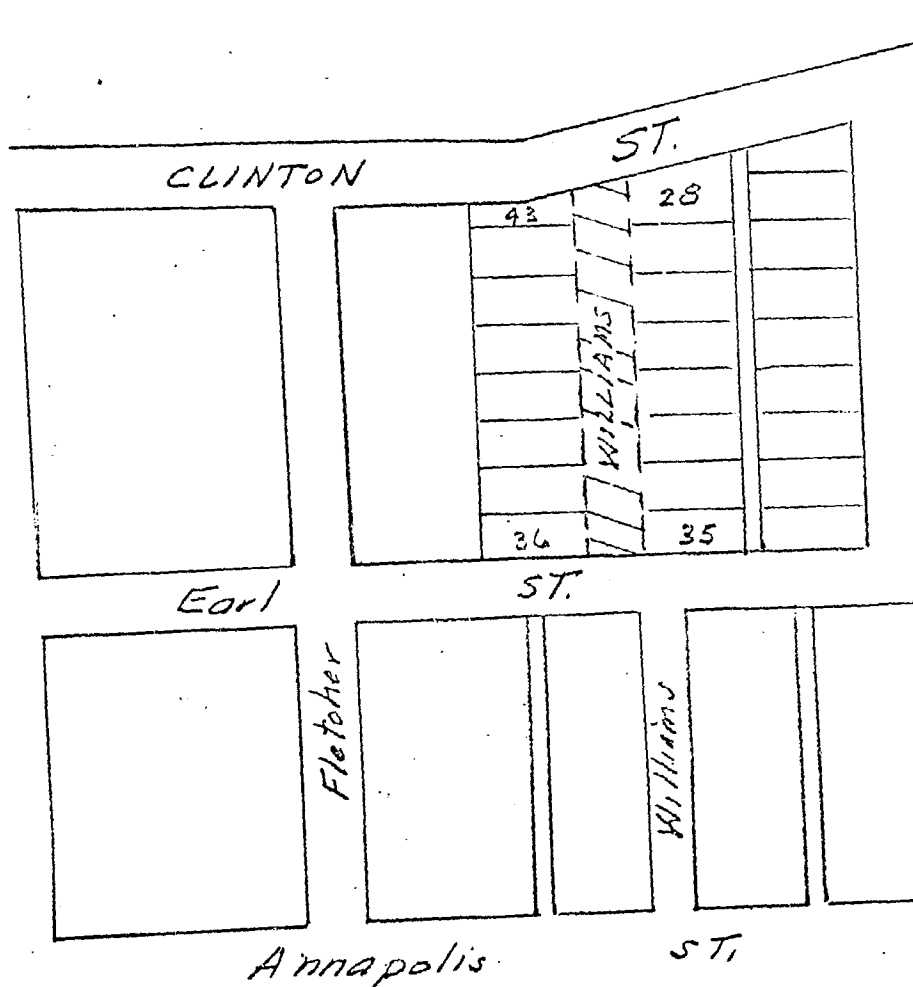

N
1" = 200'

Wayne
Return to:
Clerk's Office
City of Wayne
34808 Sias Ave.
Wayne, MI 48184

G498671

L20846 58

11622

RESOLUTION

ON MOTION OF WEST, SUPPORTED BY LENTINE, THE FOLLOWING RESOLUTION
WAS OFFERED FOR ADOPTION:

WHEREAS, the City Council of the City of Wayne did, on the 19th day
of February, A.D. 1980, determine it advisable to vacate a portion of
public alley within the City of Wayne as hereinafter described, and

WHEREAS, on said date the City Council ordered a public hearing to
be held on Tuesday, March 18, 1980; and

WHEREAS, said public hearing was held at which time there were no
objections expressed;

NOW, THEREFORE, BE IT RESOLVED, that the master plan of the City
of Wayne be changed and amended and that portion of public alley located
as follows:

That part of the 15 ft. wide public alley adjacent
to Lots 9, 10, 11 and the north 19.5 ft. of Lot 12,
Junction Place Subdivision, part of the NE 1/4 of
Sec. 32, T. 2 S., R. 9 E., City of Wayne, as recorded
in Liber 12, Page 100, of Plats, Wayne County Records

be, and the same is hereby, vacated; and

BE IT FURTHER RESOLVED, that an easement the full width thereof be
retained for public utilities, water and sewer.

ROLL CALL: AYES NAYS ABSENT
West, Lentine, Brown, None None
Heidmann, Weyand, Mack, Norton

STATE OF MICHIGAN)
COUNTY OF WAYNE)

I, Geneva M. Ford, do depose and say that I am the duly appointed
and qualified Clerk of the City of Wayne, Wayne County, Michigan; that
I have compared the foregoing copy of resolution with the original
passed in a regular Council meeting, duly and legally assembled on the
18th day of March A.D., 1980, and find it to be a true and correct
copy of said original.

Geneva M. Ford
City Clerk

Drafted by: Geneva M. Ford



ALSO RECORDED APR 24 1980 A. 319
FOREST E. YOUNGBLOOD, Register of Deeds
WAYNE COUNTY, MICHIGAN 4822

