



CHOPE'S

- Sub of Lots from 18 to 25 inclusive of William C. Maybury's
- Sub of Lot No 18 of Mandelbaum's
- Sub of the eastern part of Fractional Sec. No 36 T. 1 S. R. 11 E and
- the eastern part of Fractional Sec. No 1 T. 2 S. R. 11 E Detroit Wayne Co. Mich.

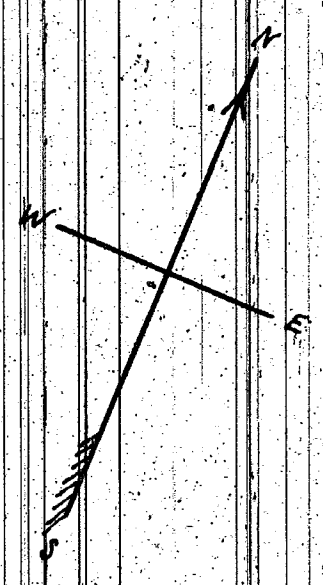

BOULEVARD N 64° E 180 FT W 2

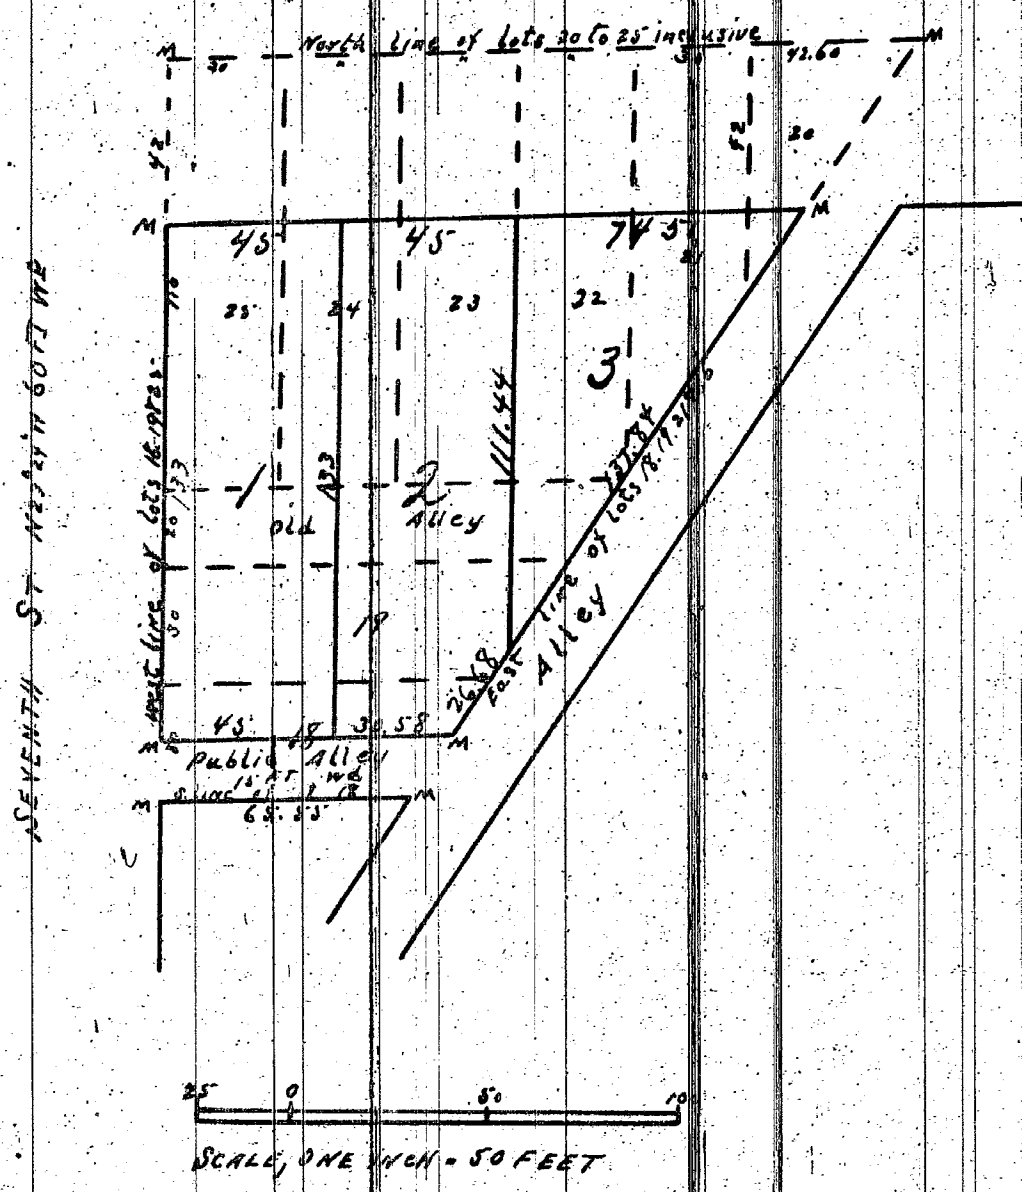

Know all men by these presents that we Robert L. Choppe and Lizzie A. Choppe his wife have caused to be made for record this map of Choppe's subdivision of lots from 18 to 25 inclusive of William C. Maybury's subdivision of Lot No 18 of Mandelbaum's subdivision of the Eastern part of Fractional Section No 36 T. 1 S. R. 11 E and the Eastern part of Fractional Section No 1 T. 2 S. R. 11 E Detroit Wayne County Michigan by McLaughlin and Campman Surveyors and we hereby adopt the same and dedicate the streets and alleys shown for the use of the public

In presence of
Ellwood T. Hauser
John E. Baker

Witness our hands and seals this 14th day of
A. D. Eighteen hundred and eighty nine
Robert L. Choppe
Lizzie A. Choppe

State of Michigan } ss.
County of Wayne }
On this 14th day of May A. D. Eighteen hundred and eighty nine before me the subscriber a Notary Public in and for said County personally appeared Robert L. Choppe and Lizzie A. Choppe his wife known to me to be the same persons who executed the above instrument and who acknowledged the same to be their free and deed
Ellwood T. Hauser
Notary Public Wayne Co. Mich.

We hereby certify that the plat herein delineated is a correct one and that permanent monuments consisting of White Oak stakes have been planted at points marked "M" as shown shown at all angles in the boundaries of the land plat and at all intersections of streets or streets and alleys
John McLaughlin
and Thomas Campman
Surveyors

Examined and approved
May 17 1889
H. R. Pratt
Deputy Auditor General

I hereby certify that this plat is a correct copy of the plat now on record in the Register of Deeds office, being made under the supervision of the Auditor General by tracing the plat on record and affixing thereto a carefully compared copy of the dedication and certificates.
Dated this 26th day of Sept 1910
Geo W. Bennett
Clerk Aud. Genl's Dept.

State of Michigan } ss.
County of Wayne }
We P. C. Bird Dep Register of Deeds John McLaughlin and Thomas Campman Surveyors hereby certify that we have each carefully compared this copy with the original plat of Choppe's subdivision of lots from 18 to 25 inclusive of William C. Maybury's subdivision of Lot No 18 of Mandelbaum's subdivision of the Eastern part of Fractional Section No 36 T. 1 S. R. 11 E and the Eastern part of Fractional Section No 1 T. 2 S. R. 11 E Detroit Wayne County Michigan and that it is an exact copy thereof and of the whole of such original map or plat
P. C. Bird
John McLaughlin
and Thomas Campman } Register of Deeds
Surveyors

Approved May 21st 1889
Thomas McGeath } Board of
James Hanley } Public Works
William H. Langley City of Detroit

REGISTER'S OFFICE } ss.
COUNTY OF WAYNE }
Received for Record the 24th day
of May A. D. 1889 at 8
o'clock A. M. and Recorded in Liber
12 of Maps on Page 96
P. C. Bird
Dep Register