

BEAMER & FRAER'S Subdivision of a part of Lots 4 & 5, Quarter Section 44, TEN THOUSAND ACRE TRACT,

HAMTRAMCK,
Wayne Co., Michigan

April 15 1890


MASON L. BROWN
CIVIL ENGINEER & SURVEYOR DETROIT, MICH.

Scale 50 Ft to an inch

I hereby certify that the above Plat is correct, and that monuments consisting of Oak Stakes 1 1/4 inches square and 15 inches long have been placed in the ground at all angles in the boundaries, and at the intersection of all Streets or Streets and Alleys as shown on this Plat by D.

Mason L. Brown
Engineer and Surveyor

HOLBROOK ROAD N. 64° 08' E 66 FT. WD.

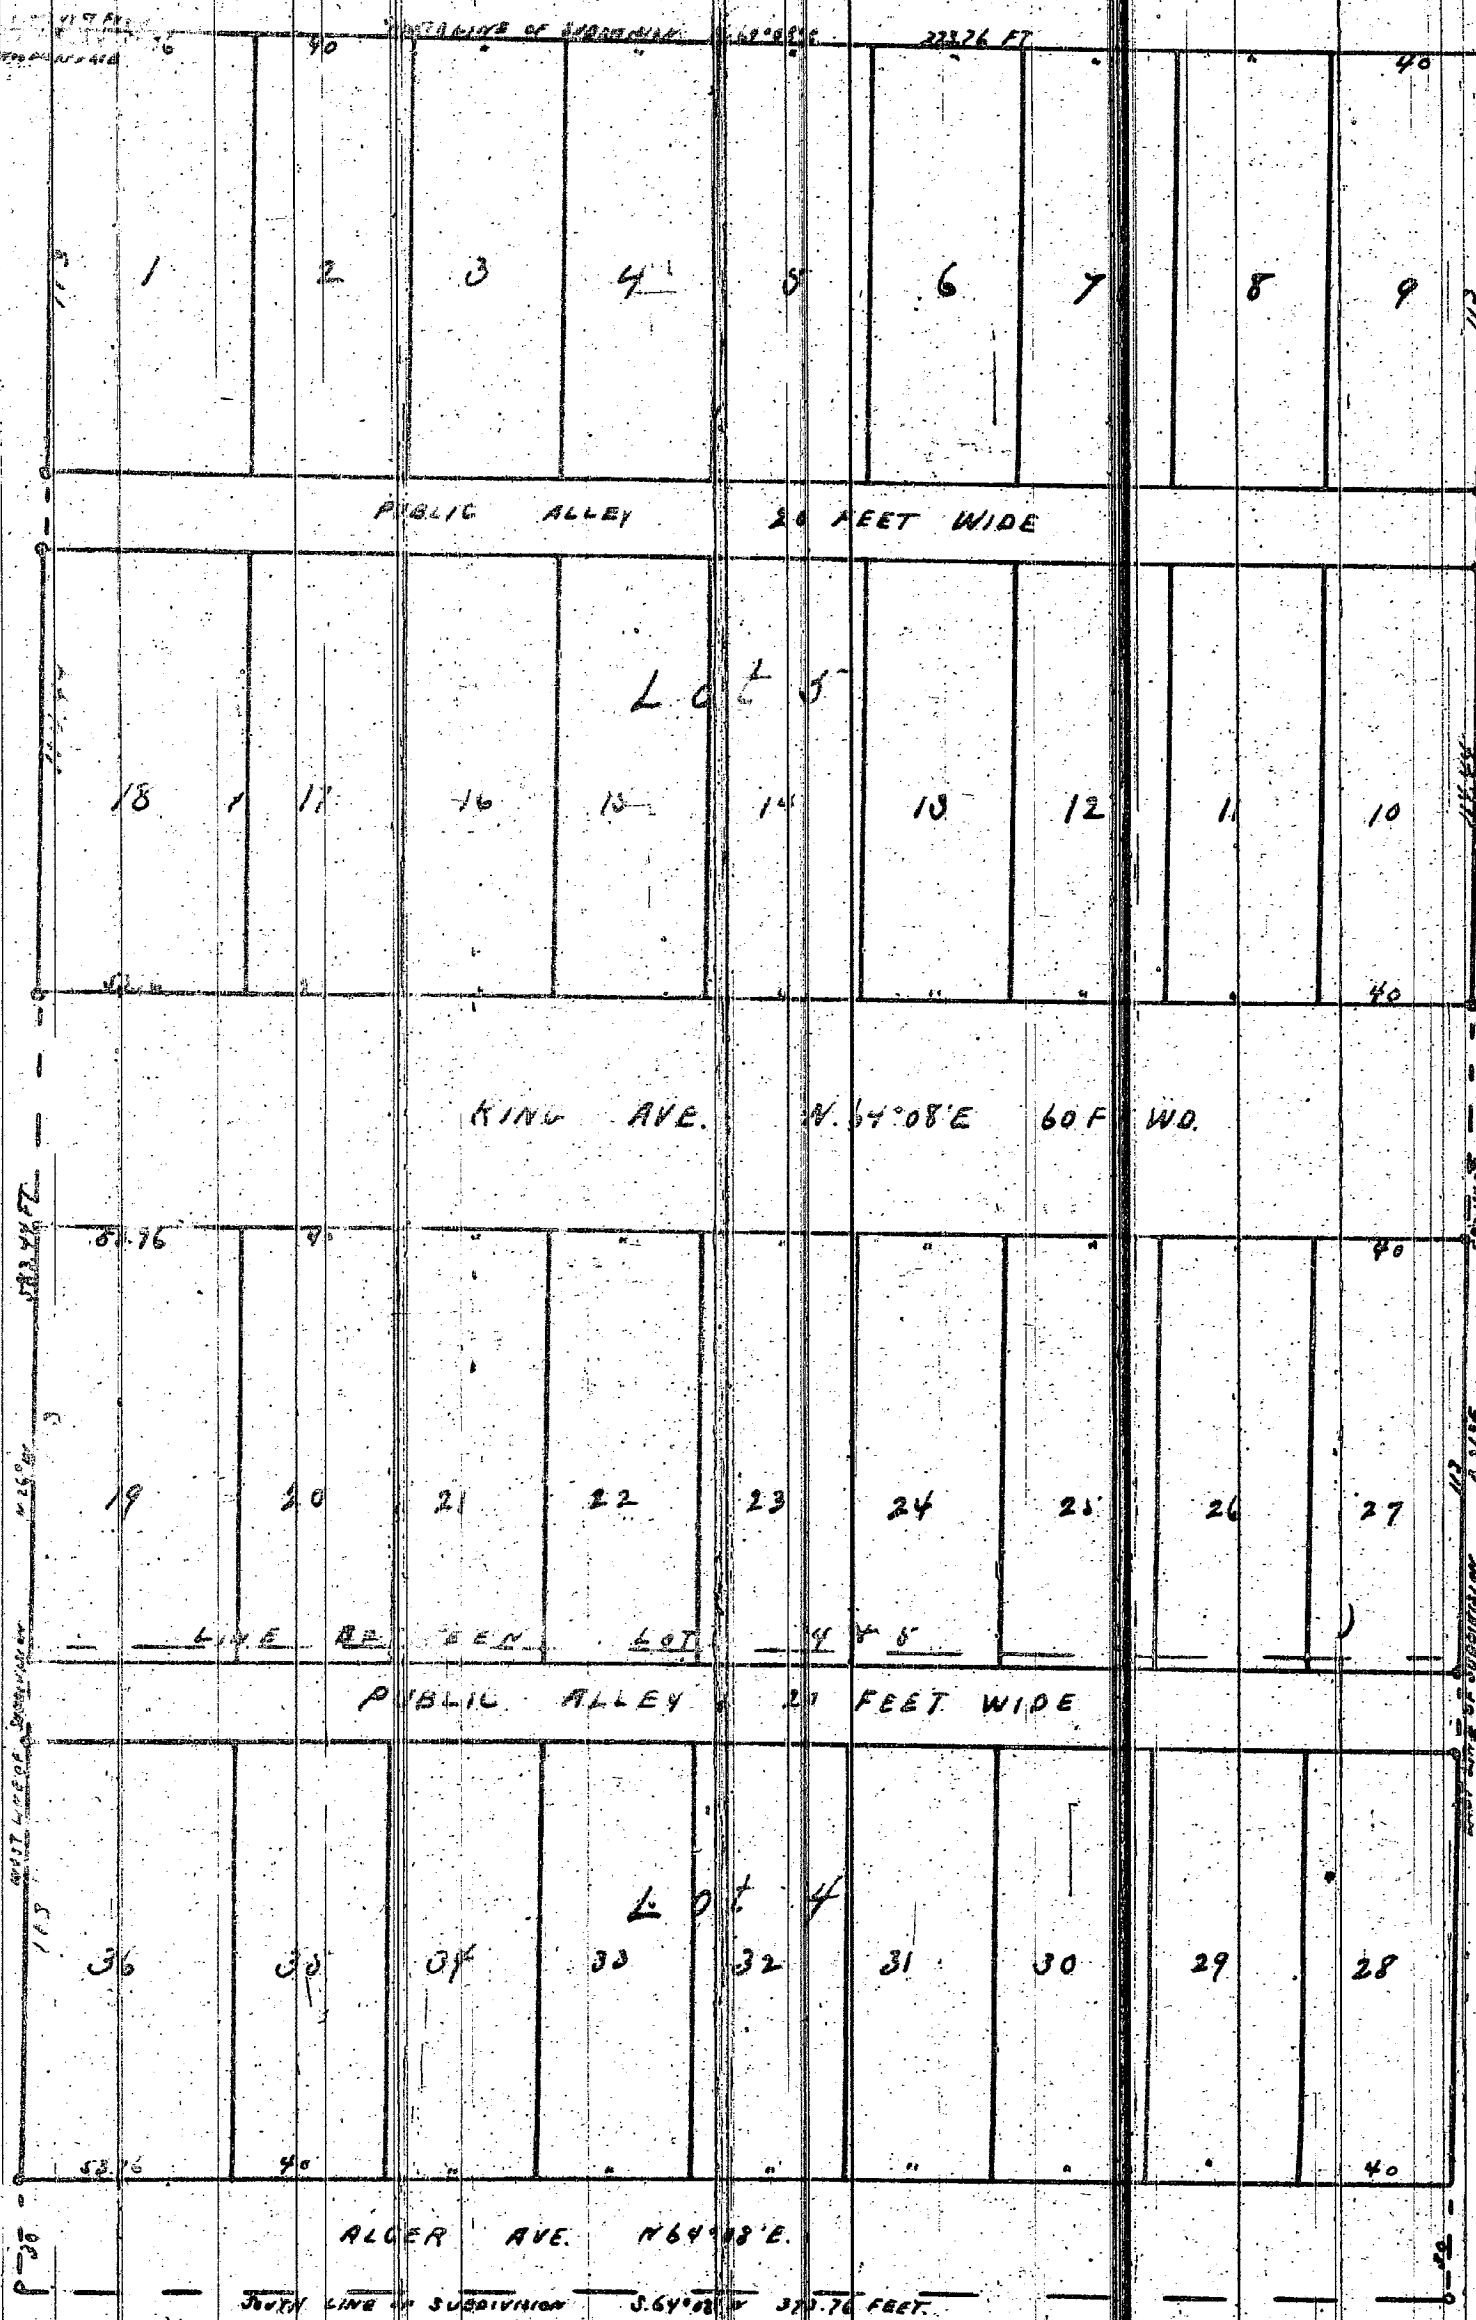

KNOW ALL MEN BY THESE PRESENTS, that William H. Beamer and Lucretia Fraer, his wife and Lucretia Fraer, have caused the land embraced in the above plat to be surveyed and out and plotted by Mason L. Brown, Civil Engineer and Surveyor, of Hamtramck, Wayne Co., Michigan, and the same is shown on this Plat as shown on said Plat are hereby dedicated to the use of said public.

Witness our hands and seals this 19th day of April A.D. Eighteen Hundred and Ninety.

STATE OF MICHIGAN, ss.
COUNTY OF Wayne.
On this 19th day of April 1890, before me, a Notary Public in and for said county, personally appeared the above named William H. Beamer and Lucretia Fraer, his wife, known to me to be the same persons who executed the above instrument, and who acknowledged the same to be their free act and deed.

Beginning at a stake on the southerly line of said Road distant N. 64° 08' E. 1492.92 feet from the Easterly line of Woodward Avenue, corner of Lot 5 1/4 Sec 44, 10000 A.C. Tract on said southerly line of Holbrook Road 31.56 feet to a stake thence S. 26° E. 583.44 feet to a stake thence S. 64° 08' W. 373.76 feet to a stake thence N. 26° W. 583.44 feet to the point of beginning.

Examined and Approved
May 3 1890
H. R. Pratt
Deputy Auditor General

STATE OF MICHIGAN, ss.
County of Wayne.
We, Peter C. Bird, Register of Deeds, and Mason L. Brown, Surveyor, hereby certify that we have each carefully compared this copy with the original Plat of Beamer and Fraer's Subdivision of a part of Lots 4 & 5, Quarter Section 44, Ten Thousand Acre Tract, Hamtramck, Wayne Co., Michigan, and that it is an exact copy thereof and of the whole of such original map or plat.

REGISTER'S OFFICE }
COUNTY OF WAYNE }
Received for Record the 7th day
of May A.D. 1890 at 12
o'clock M. and Recorded in Liber
14 of Plat Book 8
P. C. Bird
Reg. Register.

I hereby certify that this plat is a correct copy of the plat now on record in the Register of Deeds Office, being made under the supervision of the Auditor General by tracing the plat on record and affixing therein as many original copies of this dedication as are required.

Dated this 27th day of May 1890
Geo. W. Wadsworth
Chief Clerk in said Office