


PLAT of

ALLEY east of Chene St. between Franklin & Wight Streets, as changed by the
Detroit Gas Light Co. Detroit, Wayne Co Michigan.

25 R 12 E

J. F. MUNRO, Sur.

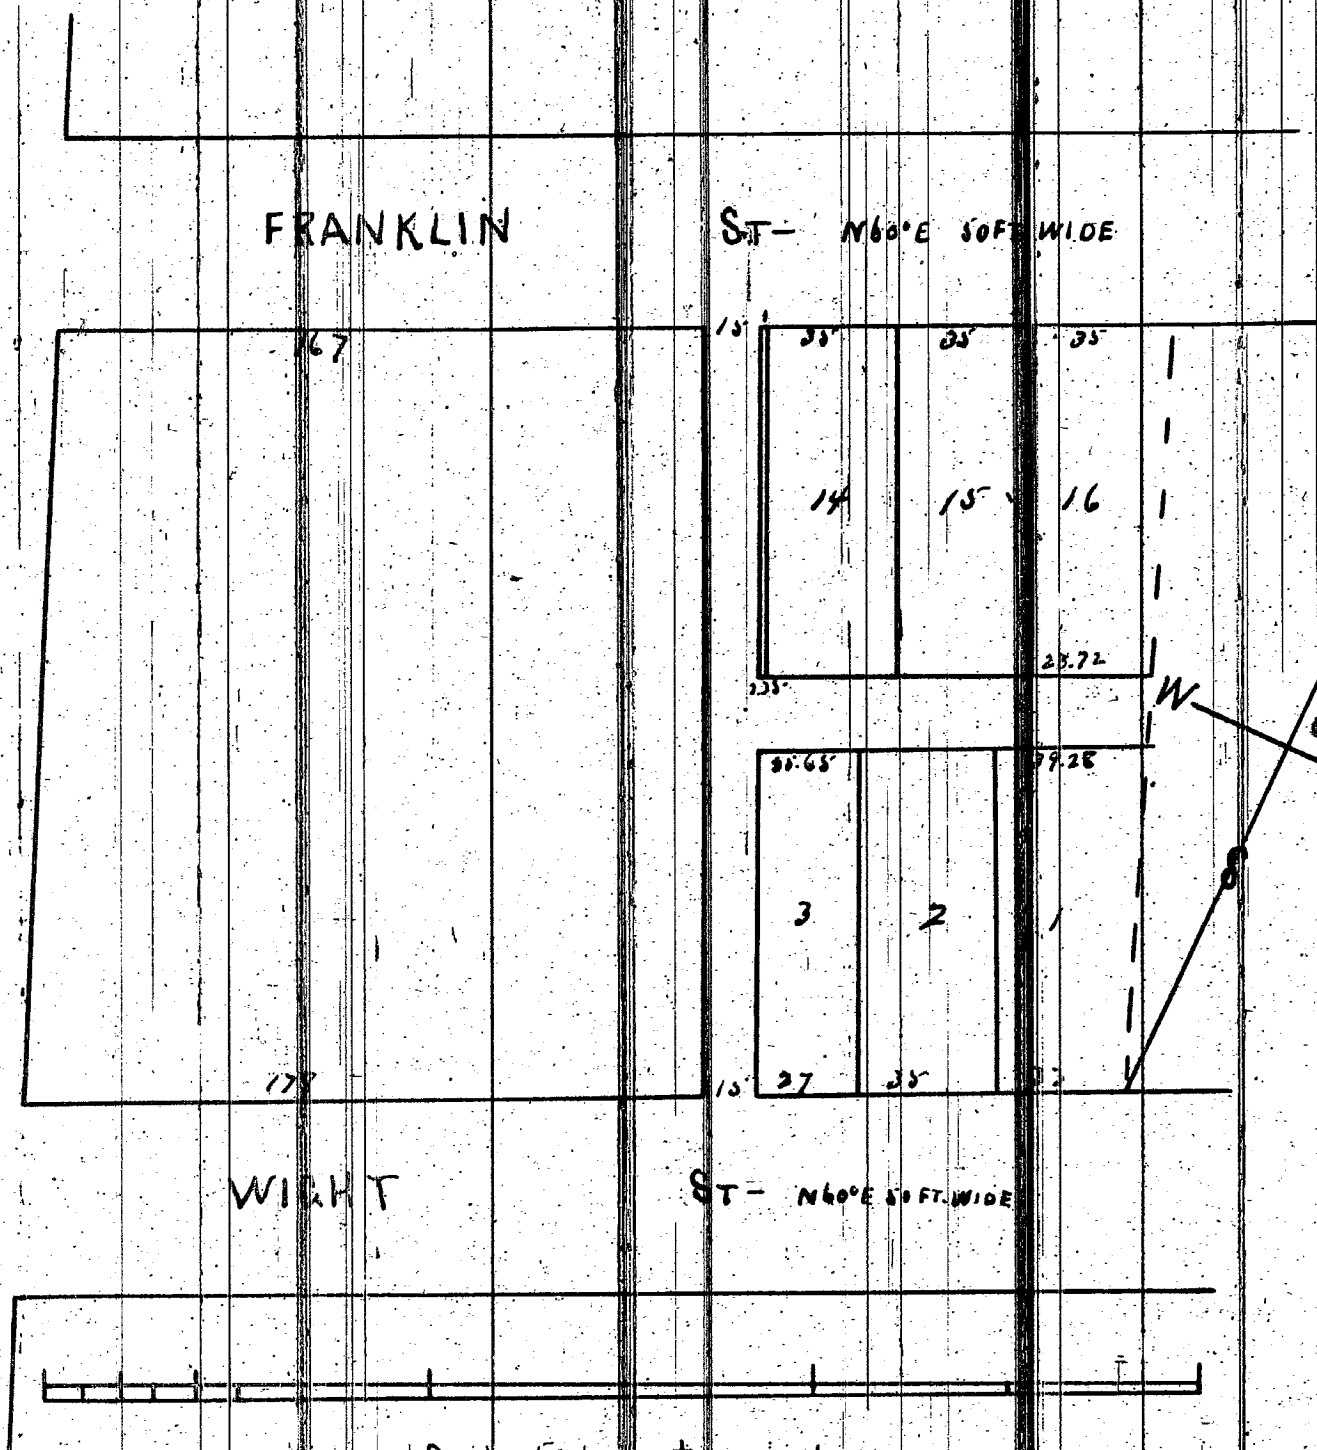

I, John F. Munro do hereby certify the foregoing
plat to be correct by actual survey.
Detroit Sept 24th 1877 John F. Munro Sur.

State of Michigan
County of Wayne

On this 27th day of September in the
year Eighteen hundred and twenty seven Before me
the subscriber a Notary Public in and for said
County, personally appeared John F. Munro to me
known to be the same person described in and who
executed the above certificate and acknowledged
the same to be his free act and deed.

Julius P. Gileman
Notary Public
Wayne Co. Mich.

Scale 60 feet to an inch

know all men by these presents that I, Samuel Lewis President of the Detroit Gas Light Co. Detroit Wayne Co.
Michigan do hereby dedicate to the public the perpetual use of the streets and alleys as represented on the
foregoing plat. Reserving to the Company their heirs and assigns the reversion thereof whenever the same may be dis-
continued by Law. Witness my hand and seal this 27 day of Sept in the year Eighteen hundred and twenty seven.

In presence of Julius P. Gileman
of Chas. A. King

For the Detroit Gas Light Co.

(Seal)

Samuel Lewis Pres.

State of Michigan
County of Wayne

On this 27th day of September in the year Eighteen hundred and twenty seven. Before me
the subscriber a Notary Public in and for said County, personally appeared Samuel Lewis to me known to
be the same person described in and who executed the above instrument and acknowledged the same to be
his free act and deed.

Julius P. Gileman
Notary Public
Wayne Co. Mich.

We Charles Dupont Register of Deeds for the County of Wayne Michigan and John F. Munro Surveyor
do hereby certify that we have carefully compared the plat of Alley east of Chene Street between Franklin
and Wight Streets as changed by the Detroit Gas Light Co. Detroit Wayne Co. Michigan with the original
plat of said Alley and do also certify that it is an exact duplicate Copy thereof and of the whole
of such plat.

John F. Munro Surveyor

Approved September 28 1877

Nicol Mitchell } Board
Wm Russell } of Public
Abrahamson } Works

Register's Office
County of Wayne State of Michigan
Received for record this 28th
day of Sept AD 1877
at 9.20 O'clock AM as
Recorded in
Plat Book 83 of
Chas Dupont
Register.

I hereby certify that this plat is a correct copy of the plat now
on record in the Register of Deeds office, being made under the
supervision of the Auditor General by tracing the plat on
record and affixing thereto a carefully compared copy
of the dedication and certificate.

Dated this 24th day of Aug 1880
Geo W Bennett
Chas. and Gills Deft.