


BAGLEY and HOPKINS' SUBDIVISION of OUT LOT 13

CHENE FARM

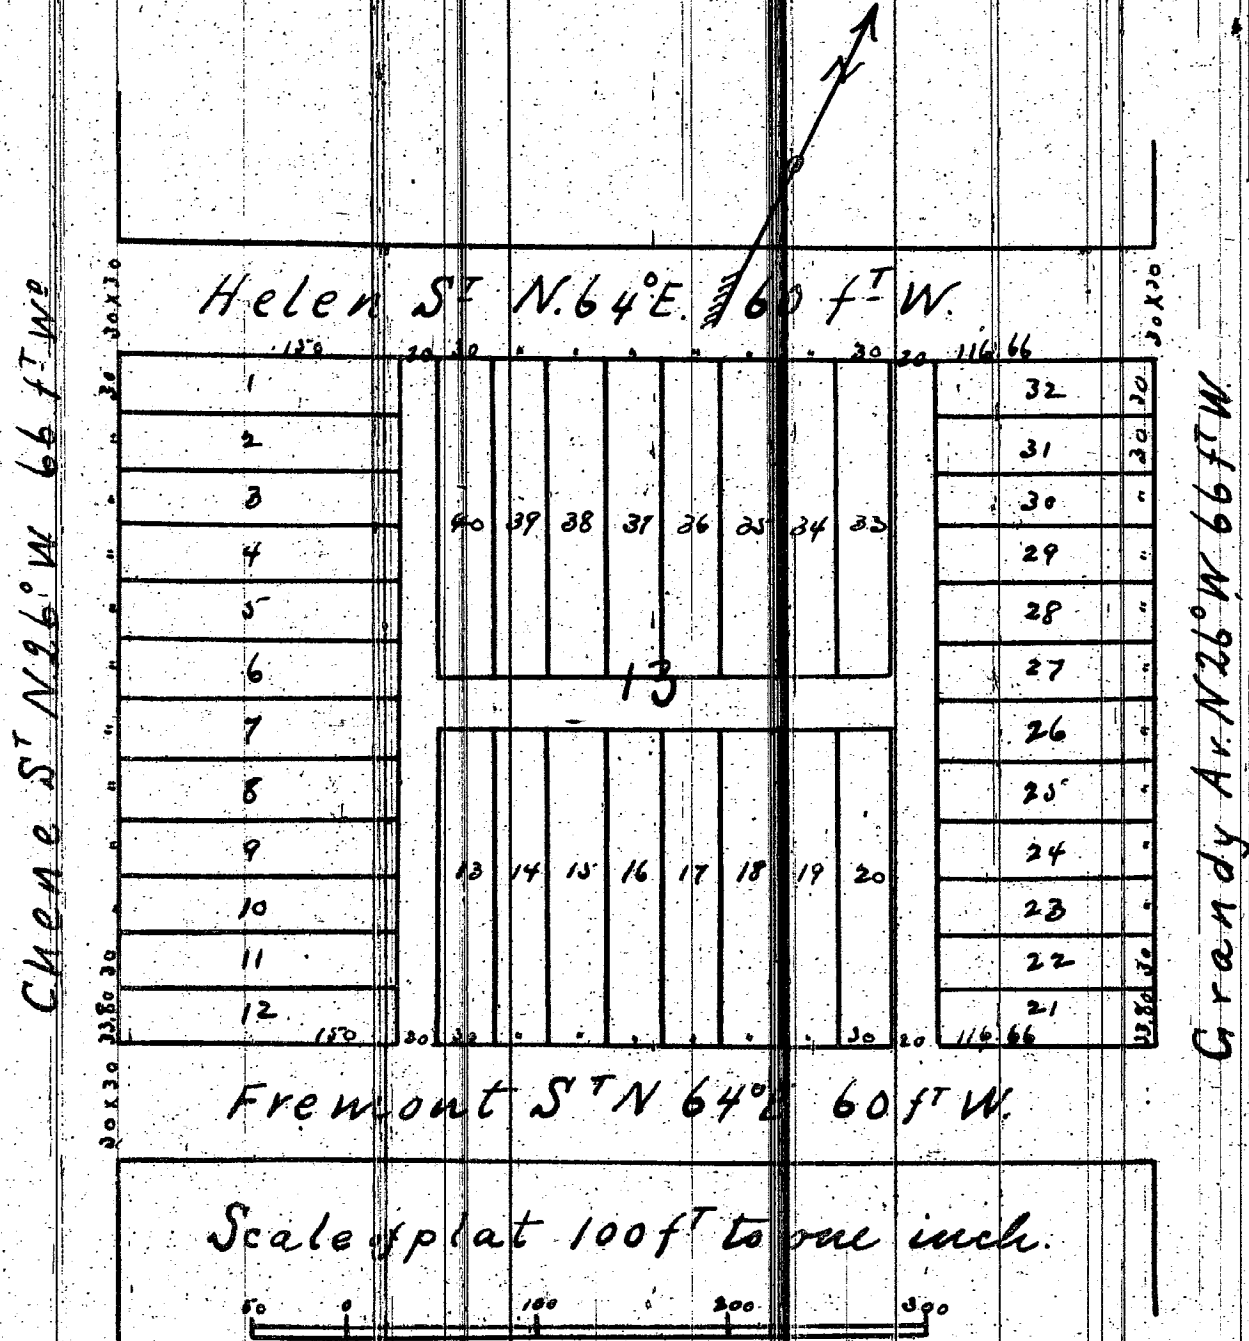

We James Mitchell Register of Deeds for the County of
Wayne State of Michigan and Victor Collins Surveyor do
hereby certify that we have carefully compared the Plat of
Bagley and Hopkins Subdivision of Outlot 13 Chene Farm
City of Detroit Wayne County Michigan with the original
plat of said subdivision and do also certify that it is
an exact duplicate copy thereof and of the whole of
said plat
James D. Mitchell Register
Victor Collins Surveyor

Approved June 15th 1881

Benjamin Benson
William H. Langley
Frederick Rucke } Board
of Public
Works

I certify the above Plat to be correct

Detroit Oct 6th 1879

V^e Collins
Surveyor.

Know all men by these presents that we John J. Bagley and Francis E. Bagley his wife and George H. Hopkins
of Detroit Michigan have caused to be made the above plat of the Subdivision of Outlot Thirteen
Chene Farm for record and we do hereby dedicate to the perpetual use of the public the streets and
alleys shown thereon reserving to ourselves our heirs or assigns the reversion or reversions thereof
whenever discontinued by Law.

John Bagley [L.S.]
Francis E. Bagley [L.S.]
Geo. H. Hopkins [L.S.]

In presence
of

State of Michigan
County of Wayne

John B. Stoutenburgh
Spencer H. Hurlbut

On this 6th day of October A.D. 1879 before me the Subscriber a
Notary Public in and for said County personally appeared
John J. Bagley Francis E. Bagley his wife and George H. Hopkins
known to me to be the persons who executed the above and acknowl-
edged the same to be their free act and deed

John B. Stoutenburgh
Notary Public
Wayne County Mich.

Register's Office }
Wayne County }
Filed for record this 25th day of
July A.D. 1881 at 11:50 o'clock A.M. and recorded in
Lib. 6 of Plats on Page 9
James D. Mitchell
Register

I hereby certify that this plat is a correct copy of the plat
now on record in the Register of Deeds office being made
under the supervision of the Auditor General by tracing
the plat on record and affixing thereto a carefully com-
pared copy of the dedication and certification
Dated this 15th day of Aug 1881
Geo W Bennett
Clerk Aud. Genl. Dept.