

**WALKER'S**



Sub of the E 199 1/2 ft of the W 377 1/2 ft  
of O. L's 24 & 25

Sub of the MELDRUM FARM

And the E 199 1/2 ft of the W 377 1/2 ft of Lots 9 & 10  
of Whipples Sub of O. L's 26 & 27 of the

**MELDRUM FARM**

**Detroit Wayne Co Mich**

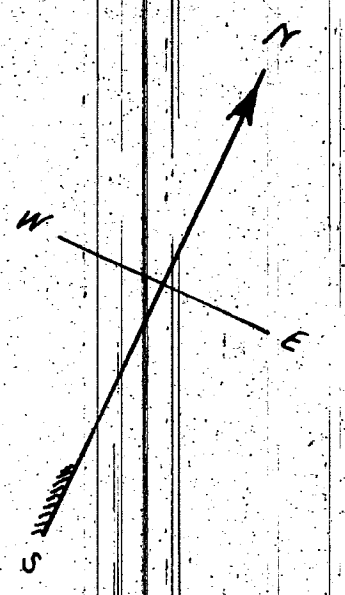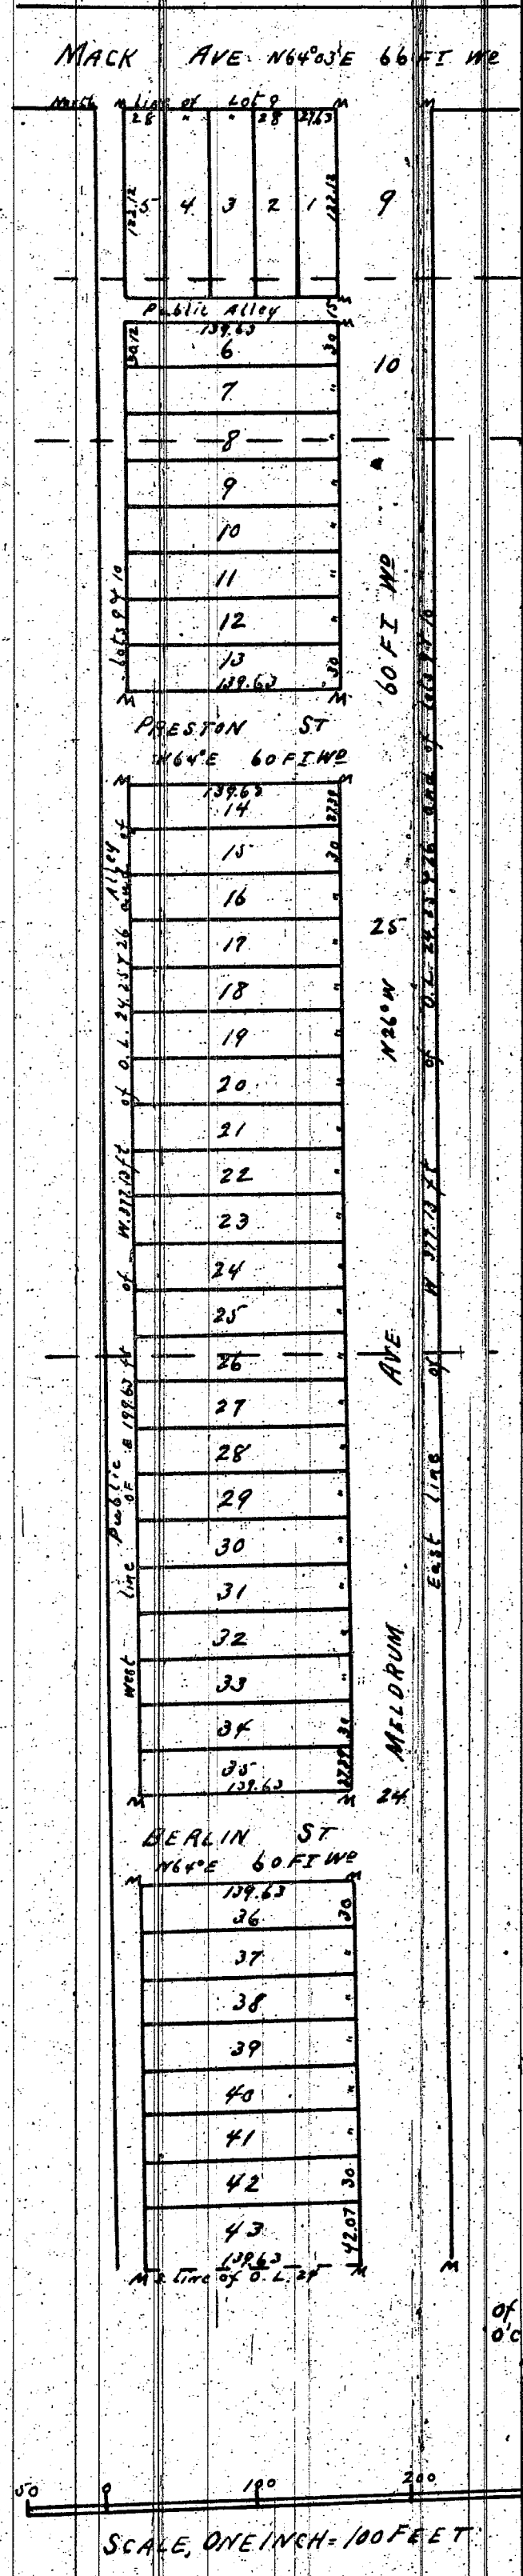

We hereby certify that the plat herein delineated is a correct one and that permanent monuments consisting of White Oak stakes have been placed at points marked "M" as shown shown at all angles in the boundaries of the land platted and at all intersections of streets or blocks and alleys.

John M. Loughlin  
and Thomas Campan  
Surveyors

Know all men by these presents that I Bryant Walker unmarried have caused to be made for record this map of Walker's Subdivision of the East 199 1/2 feet of the West 377 1/2 feet of Out Lots 24 and 25 Subdivision of the Meldrum Farm and the East 199 1/2 feet of the West 377 1/2 feet of Lots 9 and 10 of Whipples Subdivision of Out Lots 26 and 27 of the Meldrum Farm Detroit Wayne County Michigan by M. C. Loughlin and Campan Surveyors and I hereby adopt the same and dedicate the streets and alleys shown for the use of the public

In presence of  
E. B. Walker  
J. A. Matthews

Witness my hand and seal this 29th day of January A.D. Eighteen hundred and eighty nine  
Bryant Walker

State of Michigan }  
County of Wayne } ss

On this 29th day of January A.D. Eighteen hundred and eighty nine before me the subscriber a Notary Public in and for said County personally appeared Bryant Walker known to me to be the same person who executed the above instrument and who acknowledged the same to be his free act and deed

E. B. Walker  
Notary Public Wayne Co Mich

State of Michigan }  
County of Wayne } ss

We Peter C. Bird Dep. Register of Deeds John M. Loughlin and Thomas Campan Surveyors hereby certify that we have each carefully compared this copy with the original plat of Walker's Subdivision of the East 199 1/2 feet of the West 377 1/2 feet of Out Lots 24 and 25 Subdivision of the Meldrum Farm and the East 199 1/2 feet of the West 377 1/2 feet of Lots 9 and 10 of Whipples Subdivision of Out Lots 26 and 27 of the Meldrum Farm Detroit Wayne County Michigan and that it is an exact copy thereof and of the whole of such original map or plat.

P. C. Bird Dep Register of Deeds  
John M. Loughlin } Surveyors  
and Thomas Campan }

Examined and approved  
January 30 1889  
H. P. Pratt  
Deputy Auditor General

I hereby certify that this plat is a correct copy of the plat now on record in the Register of Deeds office being made under the supervision of the Auditor General by tracing the plat on record and affixing thereto a carefully compared copy of the dedication and certificate

Dated this 26th day of Sept 1910  
Geo W Bennett  
Clerk and Ex. Sec. of Reg.

RECEIVED FOR RECORD  
COUNTY OF WAYNE  
May 10 1889 at 11 o'clock AM and recorded in Liber. 12 of Relation Page 87  
P. C. Bird  
Dep. Register

Approved May 14th 1889  
Thomas McGrath } Board of  
James Hawley } Public Works  
William H. Langley } City of Detroit