
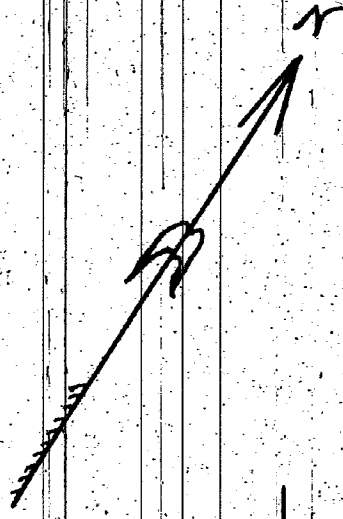


Re-Subdivision
Of Out Lot N^o 8
Private Claim 729
City of Detroit,

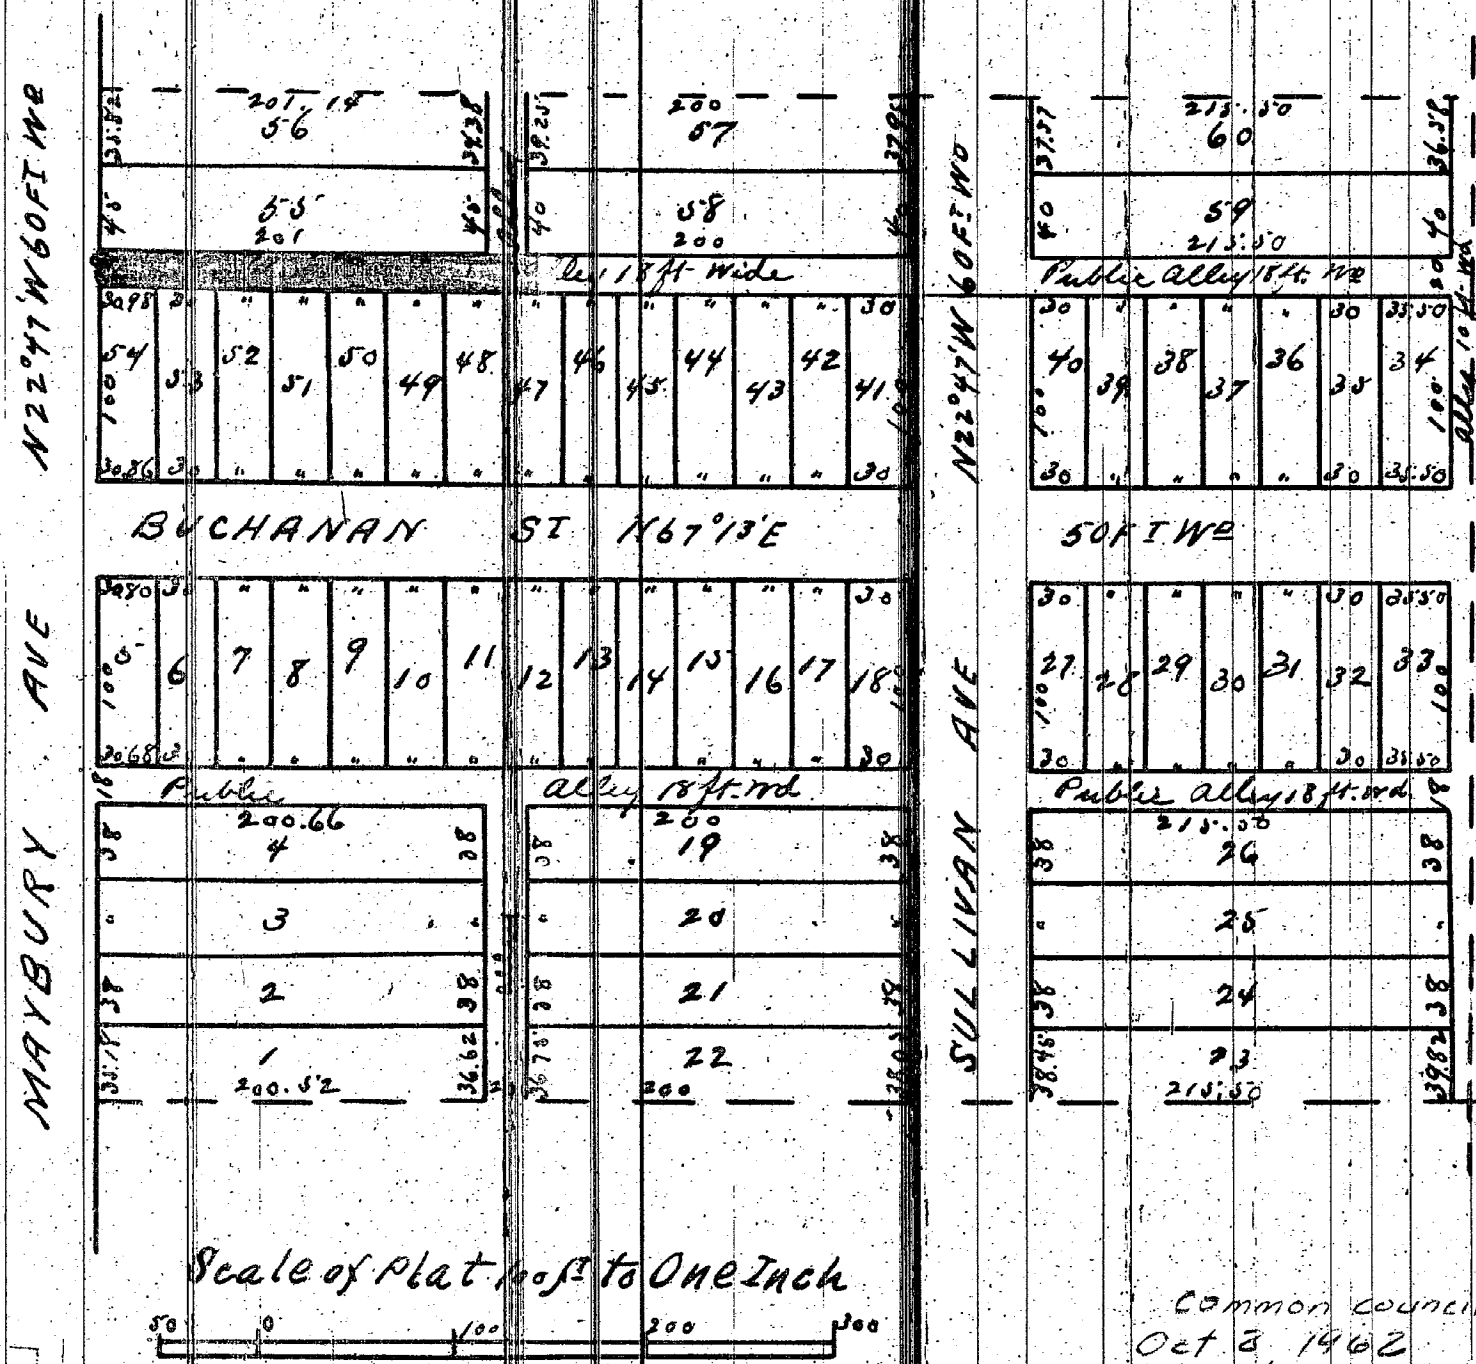

Approved August 29 1881
Board of
Public Works
Frederick Pickle
Benjamin Brown
William H. Langley

We James S. Mitchell Register of Deeds for Wayne County and Eugene Robinson
hereby certify that we have carefully compared the above map of
the Re-subdivision of Out Lot 8 Private Claim 729 City of Detroit with the original
map thereof and that it is an exact duplicate of the same for Record

James S. Mitchell Register
Eugene Robinson

I hereby certify that this plat is a correct copy of the plat
now on record in the Register of Deeds office, being made under the supervision of the said Register
by tracing the plat on record and affixing thereto a carefully compared copy of the dedication and certificate
Dated this 15th day of Aug 1881

Edw. W. Bennett
Clerk and Clerk of Court

I certify the above Plat to be correct

Detroit Aug 23rd 1881 Eugene Robinson Sur.

Know all men by these presents that We Eliza V. Watson and Marie Caroline Watson Hamlin have caused to be made
for Record the above Map of the Re-subdivision of Out Lot 8 Private Claim 729 City of Detroit and We do hereby
dedicate to the perpetual use of the Public the Streets and Alleys as shown therein reserving to
ourselves our heirs or assigns the reversion or reversions thereof whenever discontinued by Law

Witness Our hands and seals this twenty-six day of
August A.D. Eighteen hundred and Eighty one

Eliza V. Watson [L.S.]

In presence of Marie Caroline Watson Hamlin
John M. Mc Duff

Marie Caroline Watson Hamlin [L.S.]

State of Michigan }
County of Wayne }

On this Twenty six day of August A.D. Eighteen hundred and Eighty one before
me the subscriber a Notary Public in and for said County personally appeared Eliza V. Watson and Marie Caroline
Watson Hamlin to me known to be the same persons who executed the above instrument and
who acknowledged the same to be their free act and deed.

John M. Mc Duff

Notary Public
Wayne County Michigan

Registers Office }
Wayne County }
Received for Record this 30th day of
September A.D. 1881 at 4 o'clock P.M.
6 of Plate on Page 24 James S. Mitchell Register