


"DETTLOFFS"
 "SUB OF LOT 9 AND THE NORTHERLY 72³/₄ FT OF LOT 8."
 "P.C. 182, MAURICE MORAN FARM."
 "DETROIT, WAYNE COUNTY, MICHIGAN"

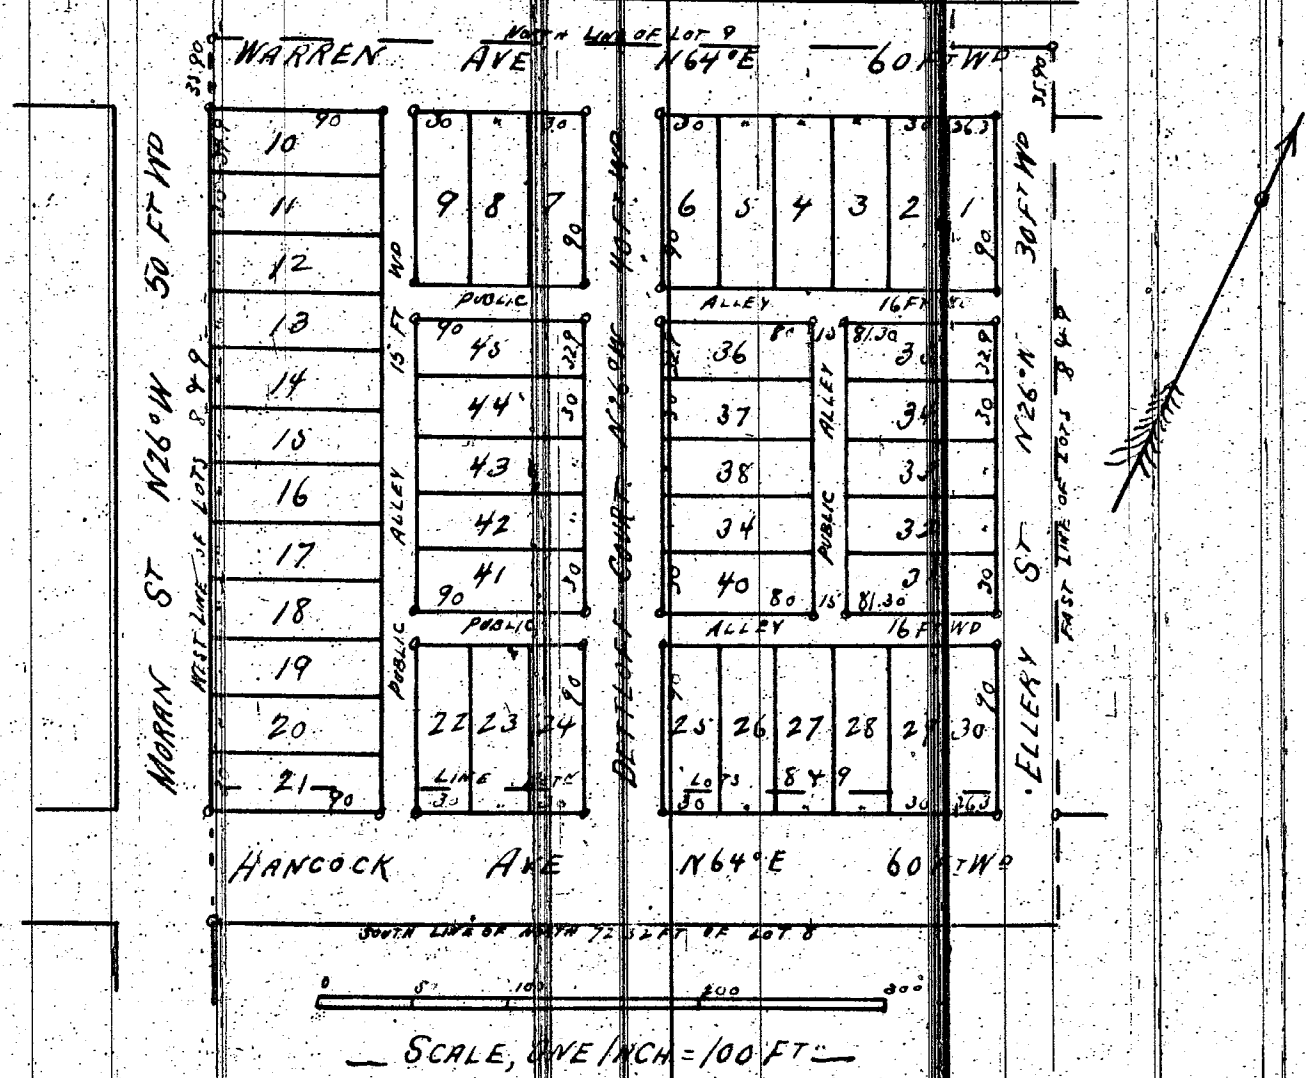

Know all men by these presents that we Joseph Dettloff and Lizzie Dettloff, his wife, Francis De Beul and Mary De Beul his wife of Detroit Wayne County Michigan do hereby dedicate to the public the perpetual use of the streets and alleys (where not already dedicated as represented on the annexed plat of Dettloffs Subdivision of 9 and the Northernly 72³/₄ feet of Lot 8 Private Claim 182 Maurice Moran Farm, Detroit Wayne County Michigan reserving to ourselves our heirs and assigns the reversion thereof whenever the same may be discontinued by law. Witness our hands and seals this 15th day of September A.D. 1890

In presence of
 Michael De Beul
 Mrs J Fox

Joseph Dettloff (L.S.)
 Lizzie Dettloff (L.S.)
 Francis De Beul (L.S.)
 Mary De Beul (L.S.)

State of Michigan } ss.
 County of Wayne }

On this 15th day of September A.D. 1890 Before me the subscriber a Notary Public in and for said County personally appeared the above named Joseph Dettloff and Lizzie Dettloff his wife, Francis De Beul and Mary De Beul his wife propertors to me known to be the persons described in, and who executed the above instrument, and acknowledged the same to be their freest and deed.

Mrs J. Fox
 Notary Public
 Wayne County
 Mich.

We hereby certify that the annexed plat is correct and that Monuments consisting of oak stakes 1 1/4 inches square and 18 inches long have been placed in the ground at all angles in the boundaries, and at the intersections of all streets or streets and alleys as shown on plat thereto.

Jerome & Duly Surveyors

State of Michigan } ss.
 County of Wayne }

We Peter C. Kind Dep. Register of Deeds and Jerome and Duly Surveyors hereby certify that we have each carefully compared this copy with the original plat of Dettloffs Subdivision of Lot 9 and the Northernly 72³/₄ feet of Lot 8 Private Claim 182 Maurice Moran Farm Detroit Wayne County Michigan and that it is an exact copy thereof and of the whole of such original plat

P.C. Kind Dep. Register of Deeds.
 Jerome & Duly Surveyors

Approved November 20th 1890

M. J. Griffin
 Jacob Gutthard

Board of
 Public Works

Examined and Approved

September 24. 1890

H. R. Pratt

Deputy Auditor General

I hereby certify that this plat is a correct copy of the plat now on record in the Register of Deeds office, being made under the supervision of the Auditor General by tracing the plat on record and affixing thereto a carefully compared copy of the dedication and certificate. Dated this 8th day of Oct 1910

Geo. W. Bennett

Clerk and Genl. Deft.

REGISTERS OFFICE } ss.
 COUNTY OF WAYNE }
 Received for Record, the 20th day
 of November A.D. 1890 at 3
 o'clock P. M. and Recorded in Liber
 of Plats on Page 87
 P.C. 43 recd
 Dep. Register