

SULLIVAN & RUSSELL'S SUBDIVISION

OF THE WEST 944 ACRES OF P.C. 40,

NORTH OF MICHIGAN AVE.


SPRINGWELLS WAYNE COUNTY

MICHIGAN

OCT 30/1890

SCALE 50 FT. PER INCH.

MASON L. BROWN
ENGINEER & SURVEYOR
DETROIT MICH.

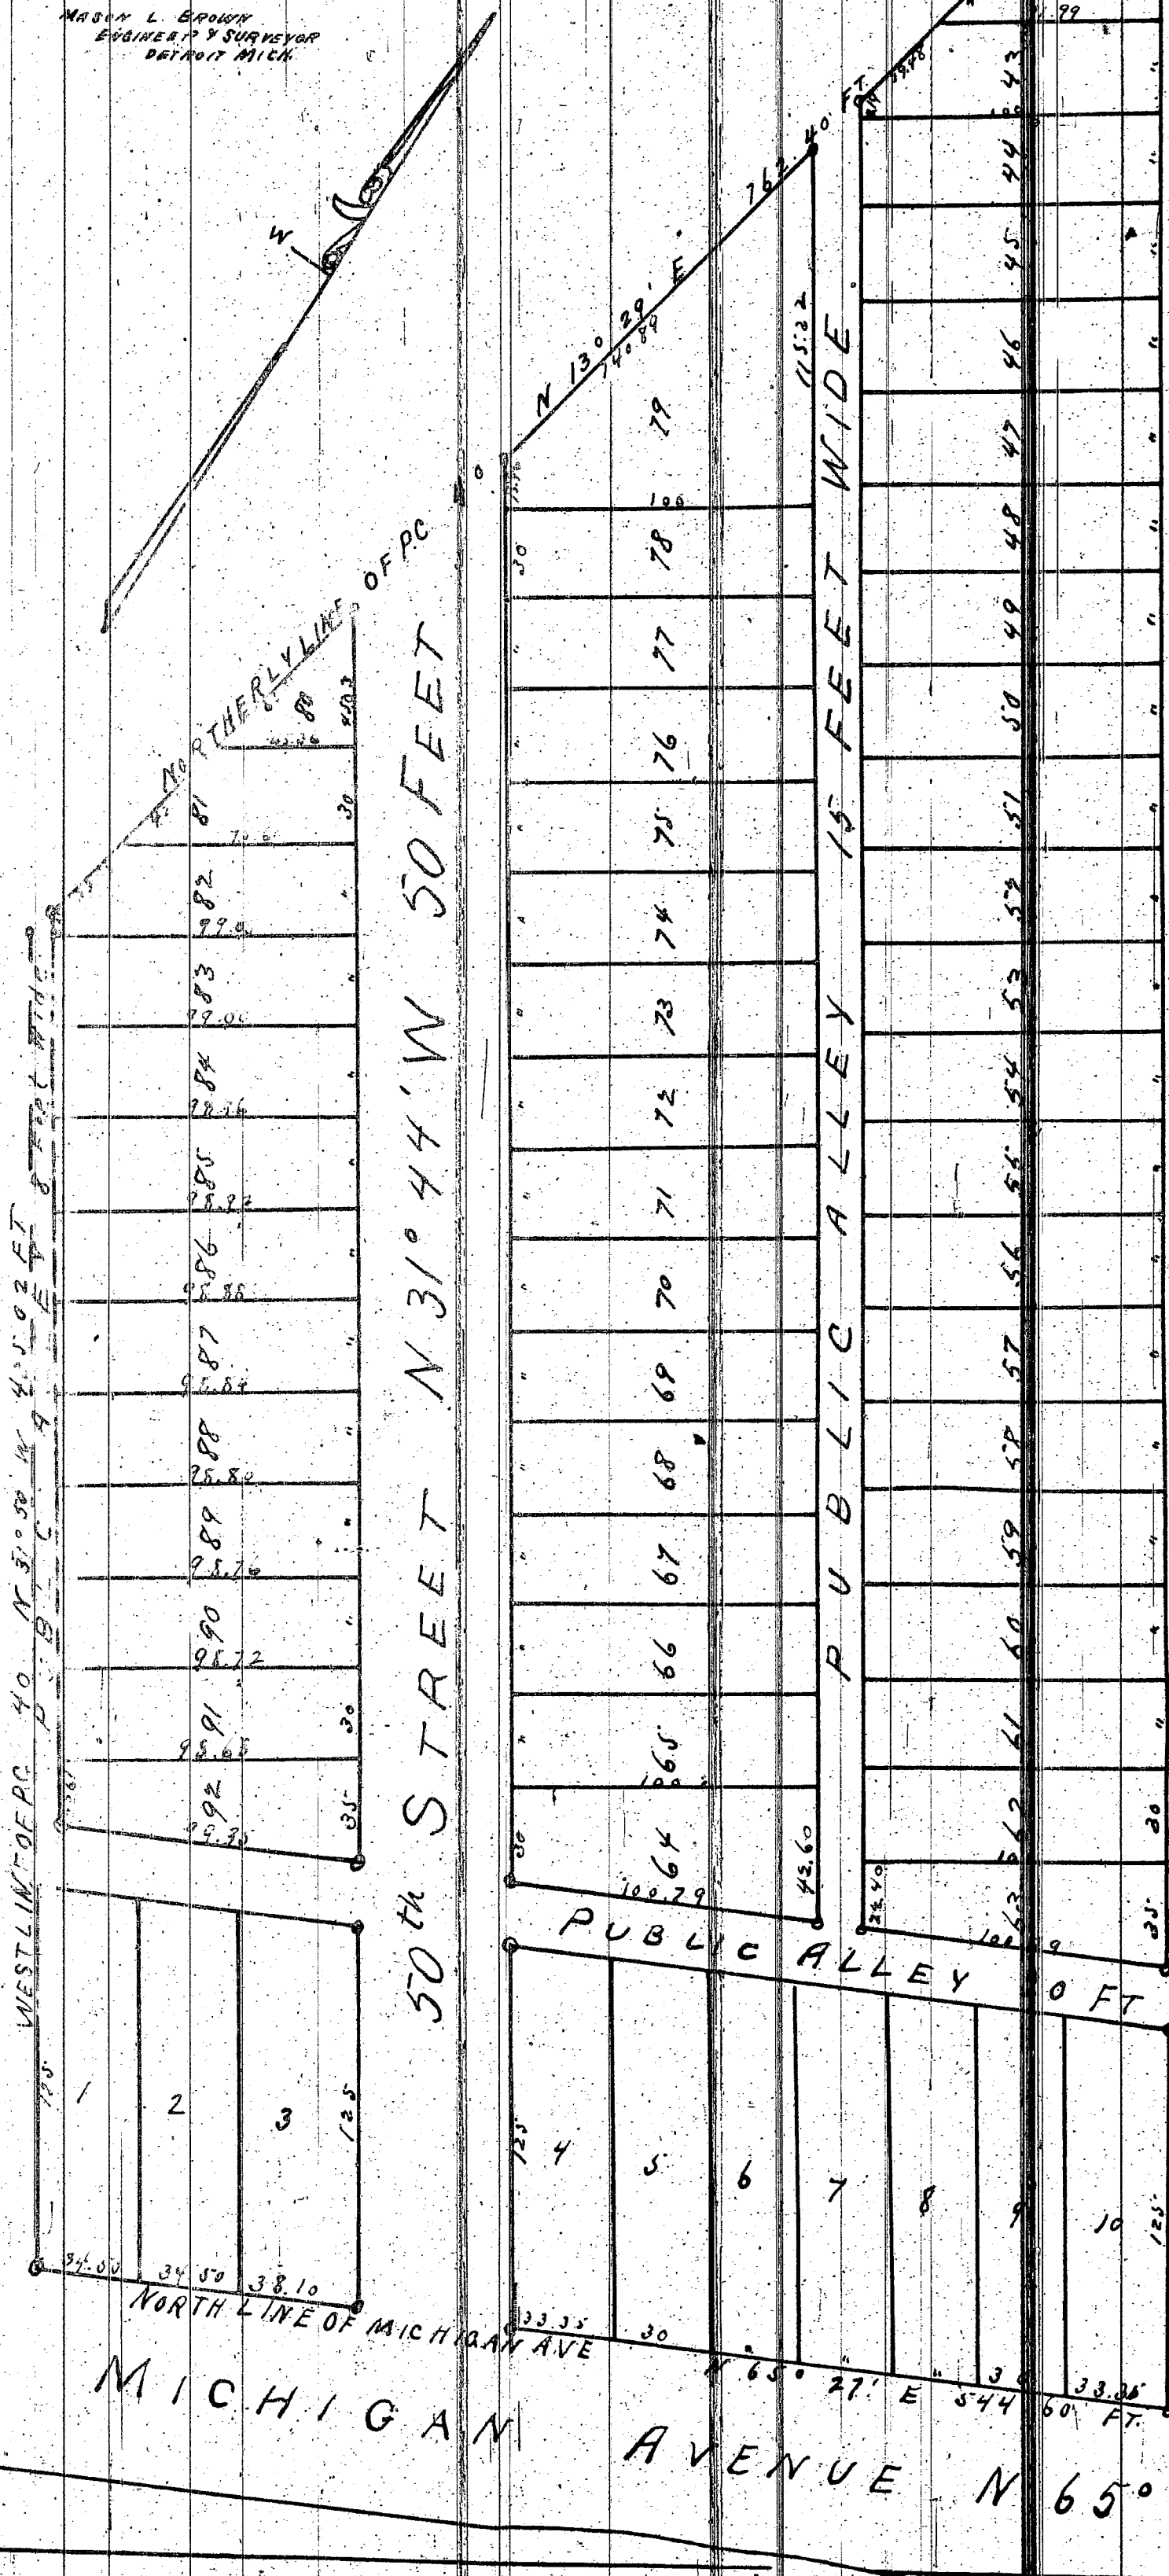

I hereby certify that the above Plat is correct, and that Monuments consisting of Oak Stakes 1 1/4 inches square and 15 inches long have been placed in the Ground at all angles in the Boundaries, and at the intersection of all Streets or Streets and Alleys, as shown on plat by O.

Det. Oct 30 1890

Mason L. Brown
Engineer and Surveyor.

KNOW ALL MEN BY THESE PRESENTS, that We, J. Emmet Sullivan and John H. Russell both unmarried Joseph T. Mason and Mary Mason his wife Have caused the land embraced in the above plat to be surveyed, laid out and platted, to be known as Sullivan & Russell's Subdivision of the West 944 Acres of P.C. 40 North of Michigan Ave. Springwells Wayne Co. Michigan, and that the Streets and Alleys shown on said plat are hereby dedicated to the use of the public.

Witness our hands and seals this 13th day of November A. D. Eighteen Hundred and Ninety

In presence of:
J. Emmet Sullivan (L.S.)
John H. Russell (L.S.)
Joseph T. Mason (L.S.)
Mary Mason (L.S.)

STATE OF MICHIGAN, ss.
County of Wayne }
On this, the 13th day of Nov. 1890, before me, a Notary Public in and for said county, personally appeared the above named J. Emmet Sullivan and John H. Russell both unmarried and Joseph T. Mason and Mary Mason both married and known to me to be the same persons who executed the above deed, and who acknowledged the same to be their free act and deed.

STATE OF MICHIGAN, ss.
County of Wayne }
We, R. E. Bolger Register of Deeds and Mason L. Brown Surveyor hereby certify that we have each carefully compared this copy with the original plat of Sullivan & Russell's Subdivision of the West 944 Acres of P.C. 40 North of Michigan Ave. Springwells Wayne County Michigan and that it is an exact copy taken from the whole of such original map or plat.

Examined and approved
November 21 1890
H. P. Pratt
Deputy Auditor General

REGISTER'S OFFICE, ss.
COUNTY OF WAYNE }
Received for Record the 26th day of November A. D. 1890 at 10 40 o'clock A. M. and Recorded in Liber 14 of Plats on Page 91

R. E. Bolger Register
I hereby certify that this plat is a correct copy of the plat now on record in the Register of Deeds office being made under the supervision of the Auditor General by tracing the plat on record and affixing thereto a carefully compared copy of the dedication and certificate.

Dated this 11th day of Oct 1890
Geo W Bennett
Clerk and Public Deft