


SANSCRAINTE AND ROUSSON'S
 = Subdivision of part of =
PRIVATE CLAIM 114
 TOWNSHIP OF EGORCE WAYNE CO. MICH.

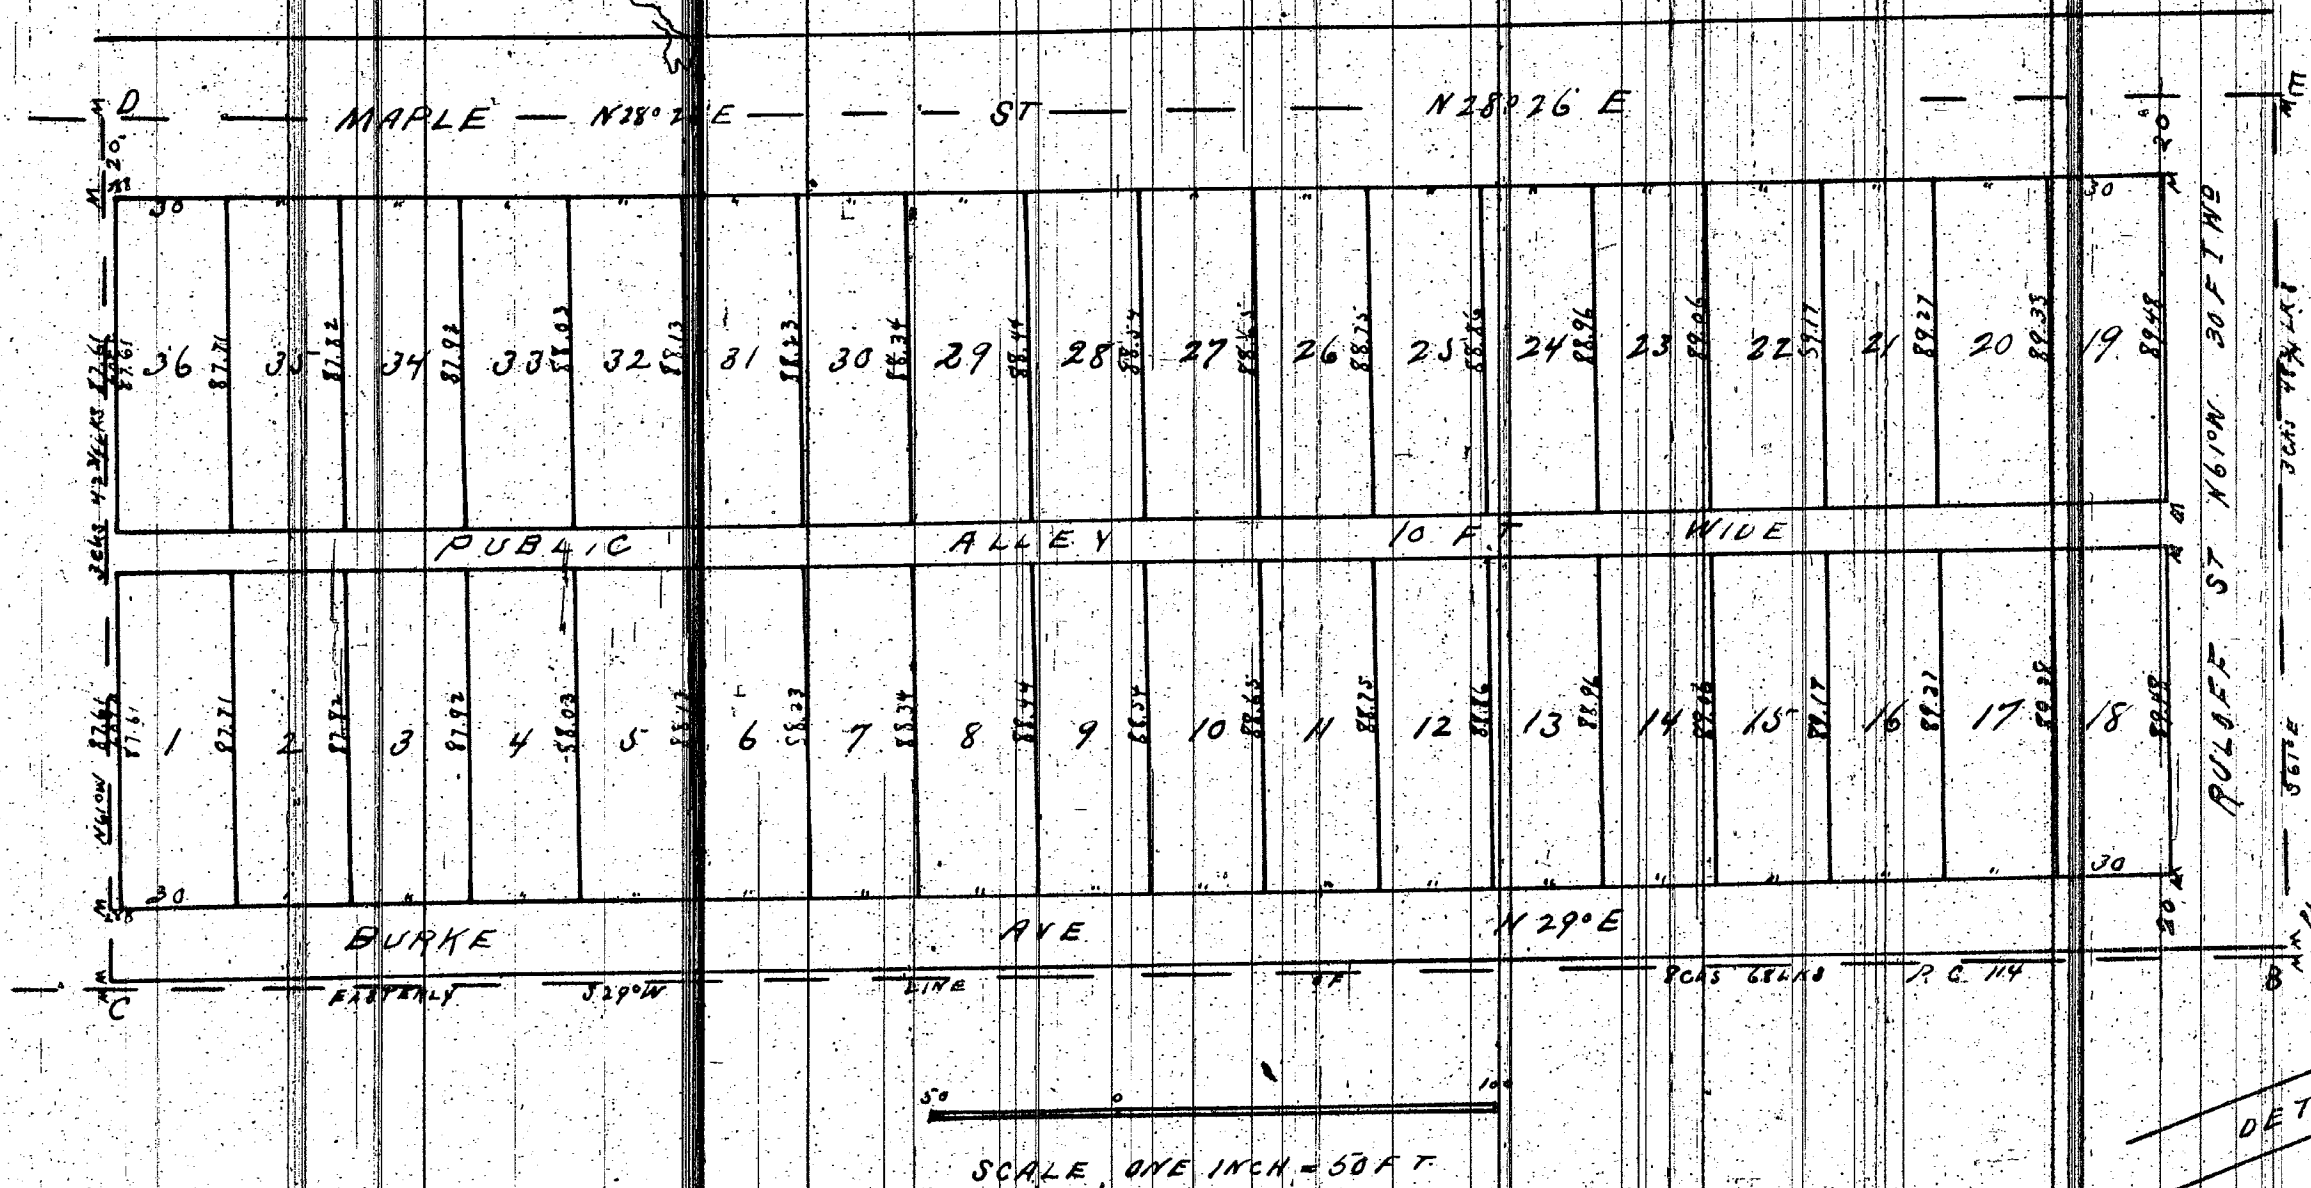

I hereby certify that the plat hereon delineated is a correct one and that permanent monuments consisting of White Oak Stakes have been placed at points marked 'M' as thereon shown at all angles in the boundaries of the land platted and at all intersections of streets or streets and alleys.

Thomas Campen Surveyor

Know all men by these presents that we Antonette T. Sanscrainte and Cecilia E. Rousson have caused to be made for record this map of Sanscrainte and Rousson's Sub-division of part of Private Claim 114 in the Township of Egorce Wayne County Michigan by Thomas Campen Surveyor and we hereby adopt the same and dedicate the streets and Alley as shown for the use of the public. Witness our hands and seals this 27th day of October 1890.

In presence of
 Henry Kemp
 J. H. Thomas

Antonette T. Sanscrainte (S)
 Cecilia E. Rousson (S)

Description
 The piece of land hereby intended to be subdivided is described as follows viz- Beginning at stake A in the Easterly line of Private Claim No 114 which stake is seven (7) chains and ten (10) links distant on a course of S 29° W from a stake 4' heretofore set at the intersection of the Easterly line of said Claim with the center of the Detroit and Monroe Road and running thence along the Easterly line of said Claim S 29° W Eight (8) chains and eighty eight (88) links to a stake C thence N 61° W Three (3) chains and forty two (42) links to a stake D thence N 28° 26' E Eight (8) chains and sixty eight (68) links to a stake E thence S 61° E Three (3) chains and forty eight (48) links and three fourths (75 3/4) links to the place of Beginning and lies within what would be T. 23 R. 11 E.

State of Michigan } ss
 County of Wayne }

On this 27th day of October A. D. Eighteen hundred and ninety before me the subscriber a Notary Public in and for said County personally appeared Antonette T. Sanscrainte and Cecilia E. Rousson known to me to be the persons who executed the above instrument and acknowledged the same to be their free act and deed.

Henry Kemp
 Notary Public Wayne Co. Mich.

I hereby certify that this plat is a correct copy of the plat now on record in the Register of Deeds office, being made under the supervision of the Auditor General by tracing the plat on record and affixing thereto a carefully compared copy of the dedication and certification.

Dated this 10th day of Oct 1890

Examined and approved
 November 2 1890
 A. H. Pratt
 Deputy Auditor General

Geo. A. Bennett
 Clerk and Auditor Dept.

State of Michigan } ss
 County of Wayne }

We P. C. Bird Deputy Register of Deeds and Thomas Campen Surveyor hereby certify that we have each carefully compared this copy with the original plat of Sanscrainte and Rousson's subdivision of part of Private Claim 114 in the Township of Egorce Wayne County Michigan and that it is an exact copy thereof and of the whole of such original map or plat.

P. C. Bird Dep. Register of Deeds
 Thomas Campen Surveyor

REGISTER'S OFFICE } ss
 COUNTY OF WAYNE }
 Received for Record the 14th day
 November A. D. 1890 at 11 o'clock
 A. M. and Recorded in Liber
 14 of Plate on Page 85
 P. C. Bird
 Dep. Register