


HUNT & LEGGETT'S SUB'DN
OF THAT PART OF THE
N.E. 1/4 OF N.E. 1/4 OF SEC. 30 T. 1 S. R. 1 E.
SOUTH OF GRAND RIVER AVE.

GREENFIELD,
WAYNE CO., MICHIGAN

Sept 1890
SCALE 100 FT PER INCH.

MASON L. BROWN
ENGINEER & SURVEYOR
DETROIT MICH

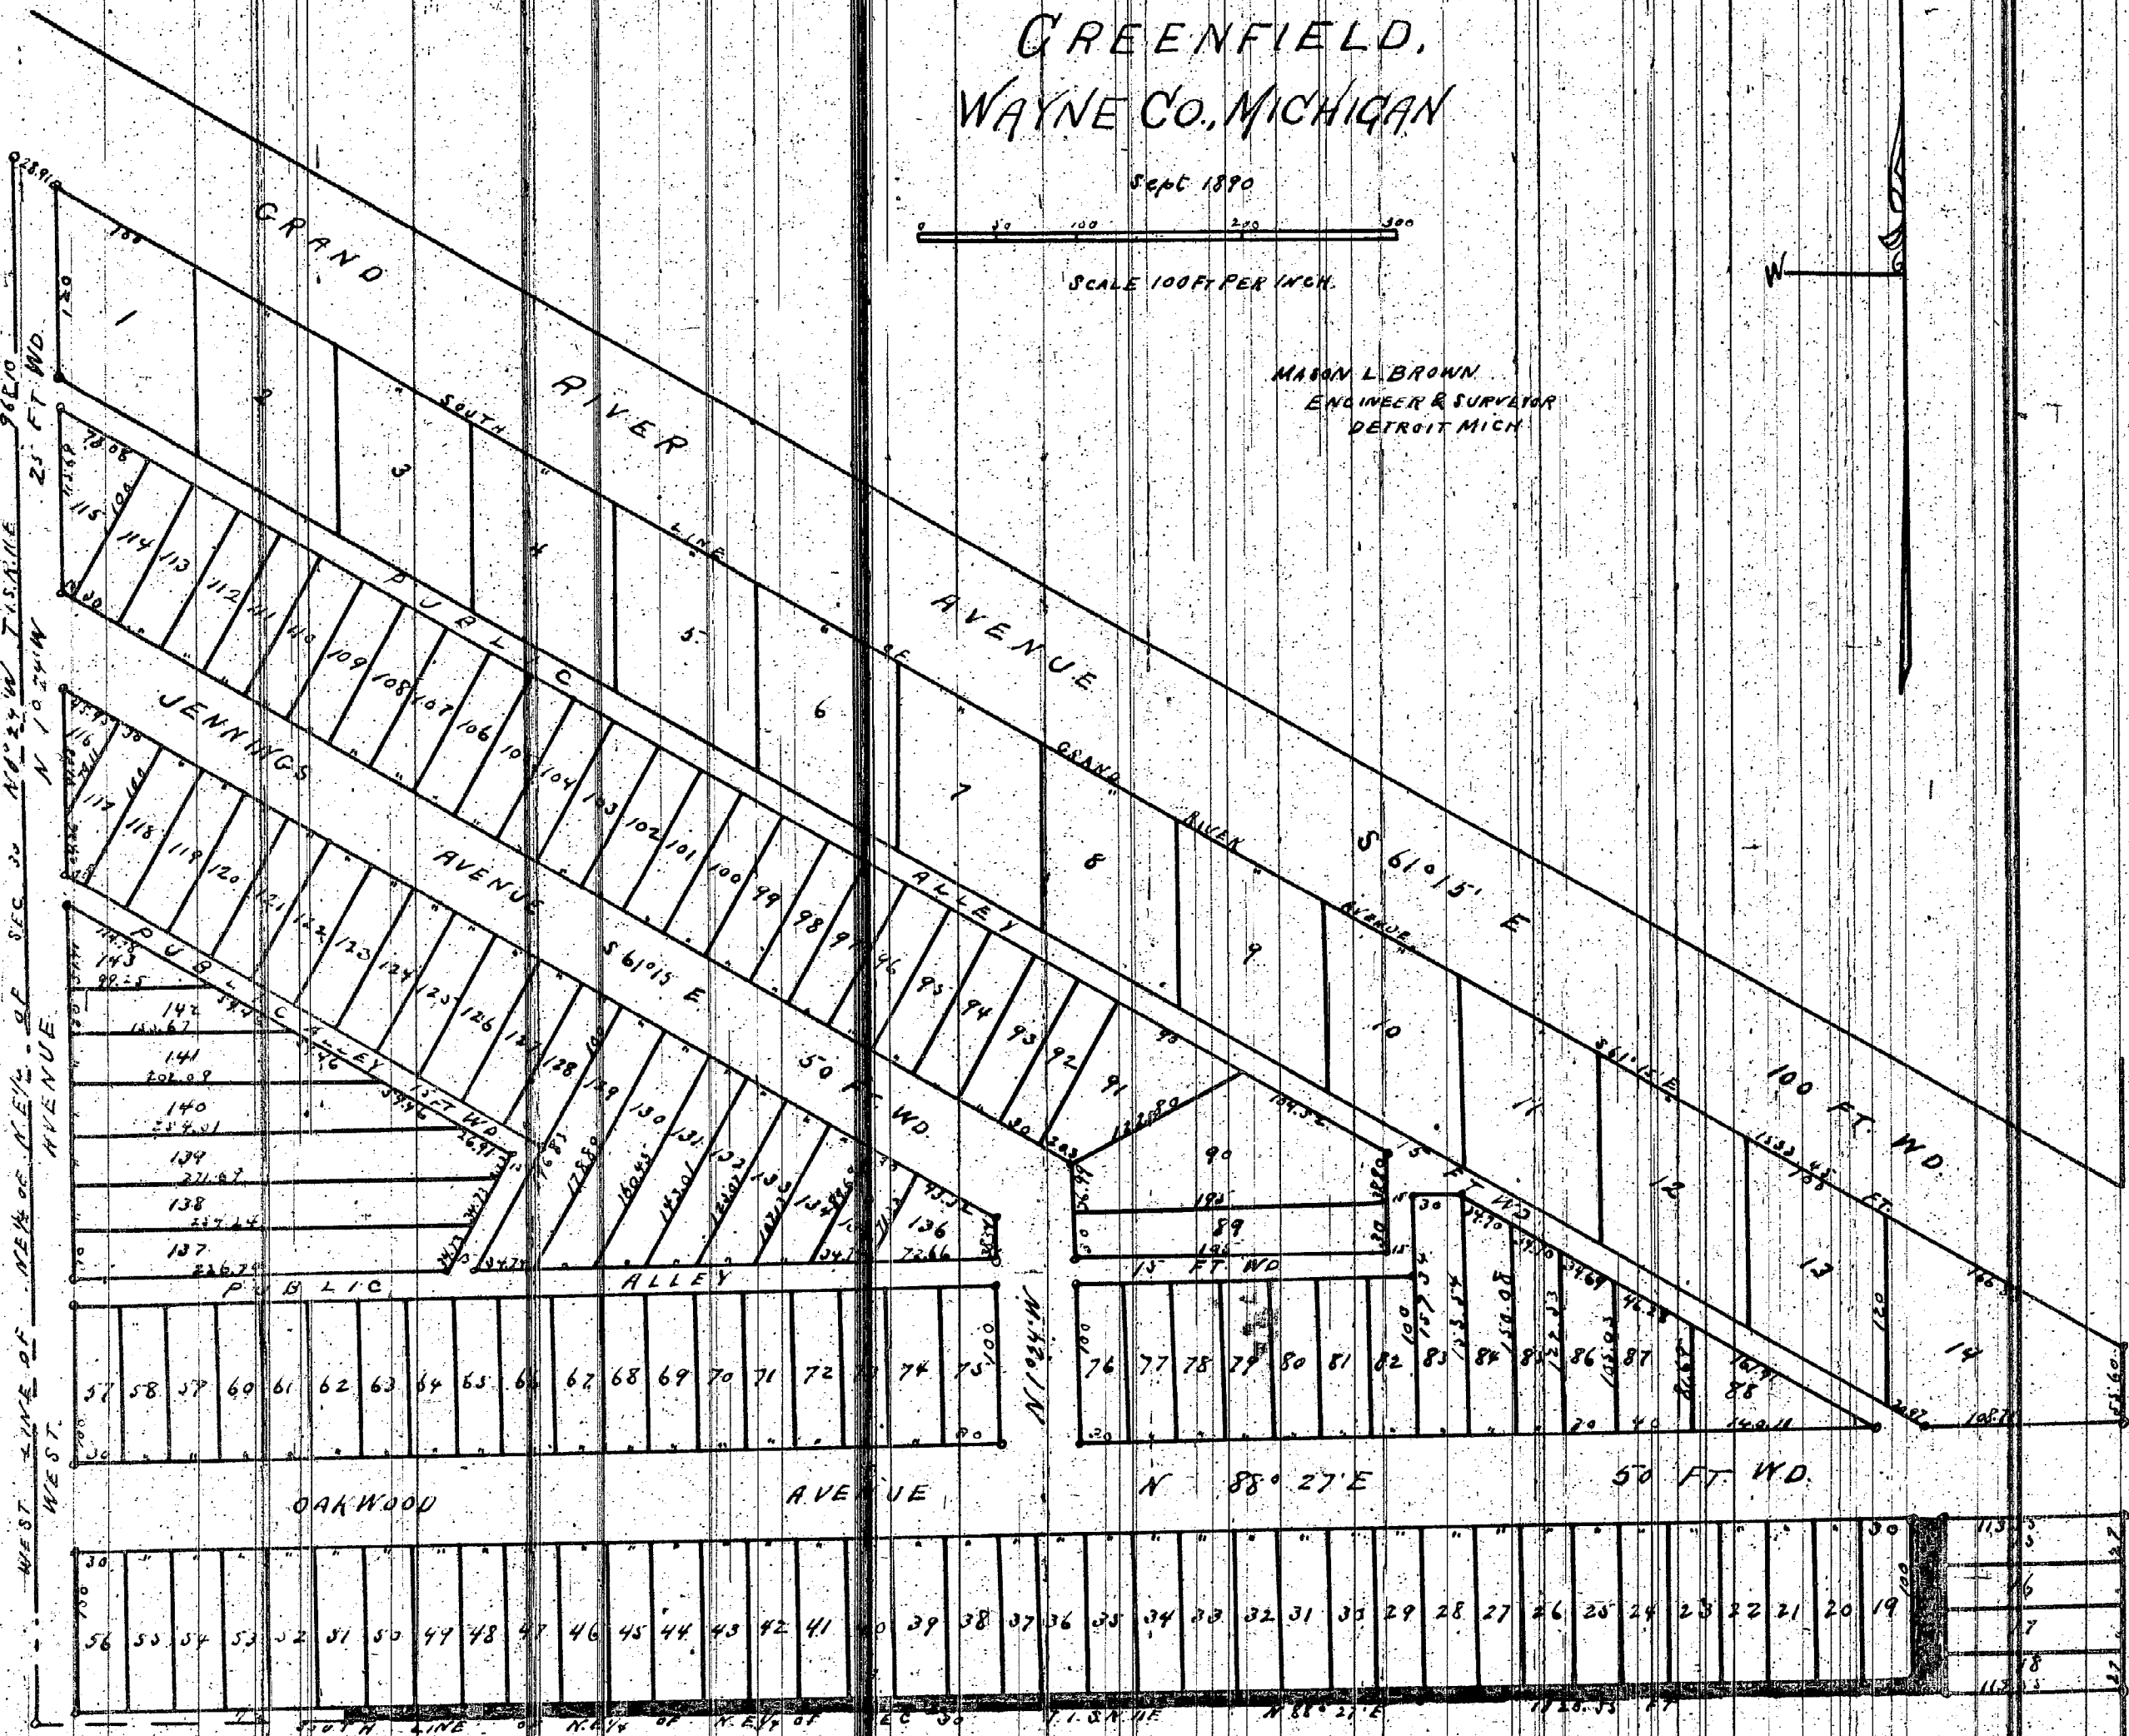

I hereby certify that the above Plat is correct, and that Monuments consisting of Oak Stakes 1 1/2 inches square and 15 inches long have been placed in the ground at all angles in the Boundaries, and at the intersection of all Streets or Streets and Alleys, as shown on plat by O.

Detroit, Sept 30th 1890.

Mason L. Brown
Engineer and Surveyor

Common Council
April 24 1891
649-61

KNOW ALL MEN BY THESE PRESENTS, that
John W. Leggett (married)

Have caused the land embraced in the above plat to be surveyed, laid out and platted to be known as Hunt & Leggett's Subdivision of that part of the N.E. 1/4 of N.E. 1/4 of Sec. 30, T. 1 S. R. 1 E., Greenfield, Wayne Co., Michigan, and that the Streets and Alleys shown on said plat are hereby dedicated to the use of the public. Witness our hands and seals this 30th day of September A. D. Eighteen Hundred and Ninety

In presence of: John W. Leggett (S.)

Wm. H. Hunt
G. W. Huntington

STATE OF MICHIGAN, ss.

County of Wayne We R. C. Bird, Dep. Register of Deeds, and Mason L. Brown, Surveyor, hereby certify that we have each carefully compared this copy with the original plat of Hunt & Leggett's Subdivision of that part of the N.E. 1/4 of N.E. 1/4 of Sec. 30, T. 1 S. R. 1 E., Greenfield, Wayne Co., Michigan, and that it is an exact copy thereof and of the whole of such original map or plat.

R. C. Bird, Dep. Register of Deeds.
Mason L. Brown, Surveyor.

STATE OF MICHIGAN, ss.
COUNTY OF Wayne

On this, the 30th day of September 1890, before me, a Notary Public in and for said county, personally appeared the above named John W. Leggett (married)

known to me to be the same persons who executed the above dedication, and who acknowledged the same to be their free act and deed.

William Z. Hunt, Notary Public.
Wayne County, Michigan.

I hereby certify that this plat is a correct copy of the plat now on record in the Register of Deeds Office, and under the supervision of the Auditor General by turning the plat on record and affixing thereto a carefully compared copy of the dedication and certification.

Dated this 8th day of Oct 1890.

Geo W. Bennett
Clerk and Clerk Elect.

Examined and approved
October 18 1890
H. D. Pratt
Deputy Auditor General

REGISTER'S OFFICE,
COUNTY OF WAYNE, ss.

Received for Record, the 22 day
of Oct. 1890 at 10:30
A. M. and Recorded in Liber
14 of Plat Book Page 74
R. C. Bird
Dep. Register