


FRAZER & McLAUGHLIN'S
 Subⁿ of the W. 1880 ⁵⁴/₁₀₀ ft of S. 297 ft of N. 654 ft, and the
 W. 1320 ft of S. 198 ft of N. 852 ft of
1/4 SEC 44, 10000 ACRE TRACT
 HAMTRAMCK, WAYNE COUNTY, MICH.

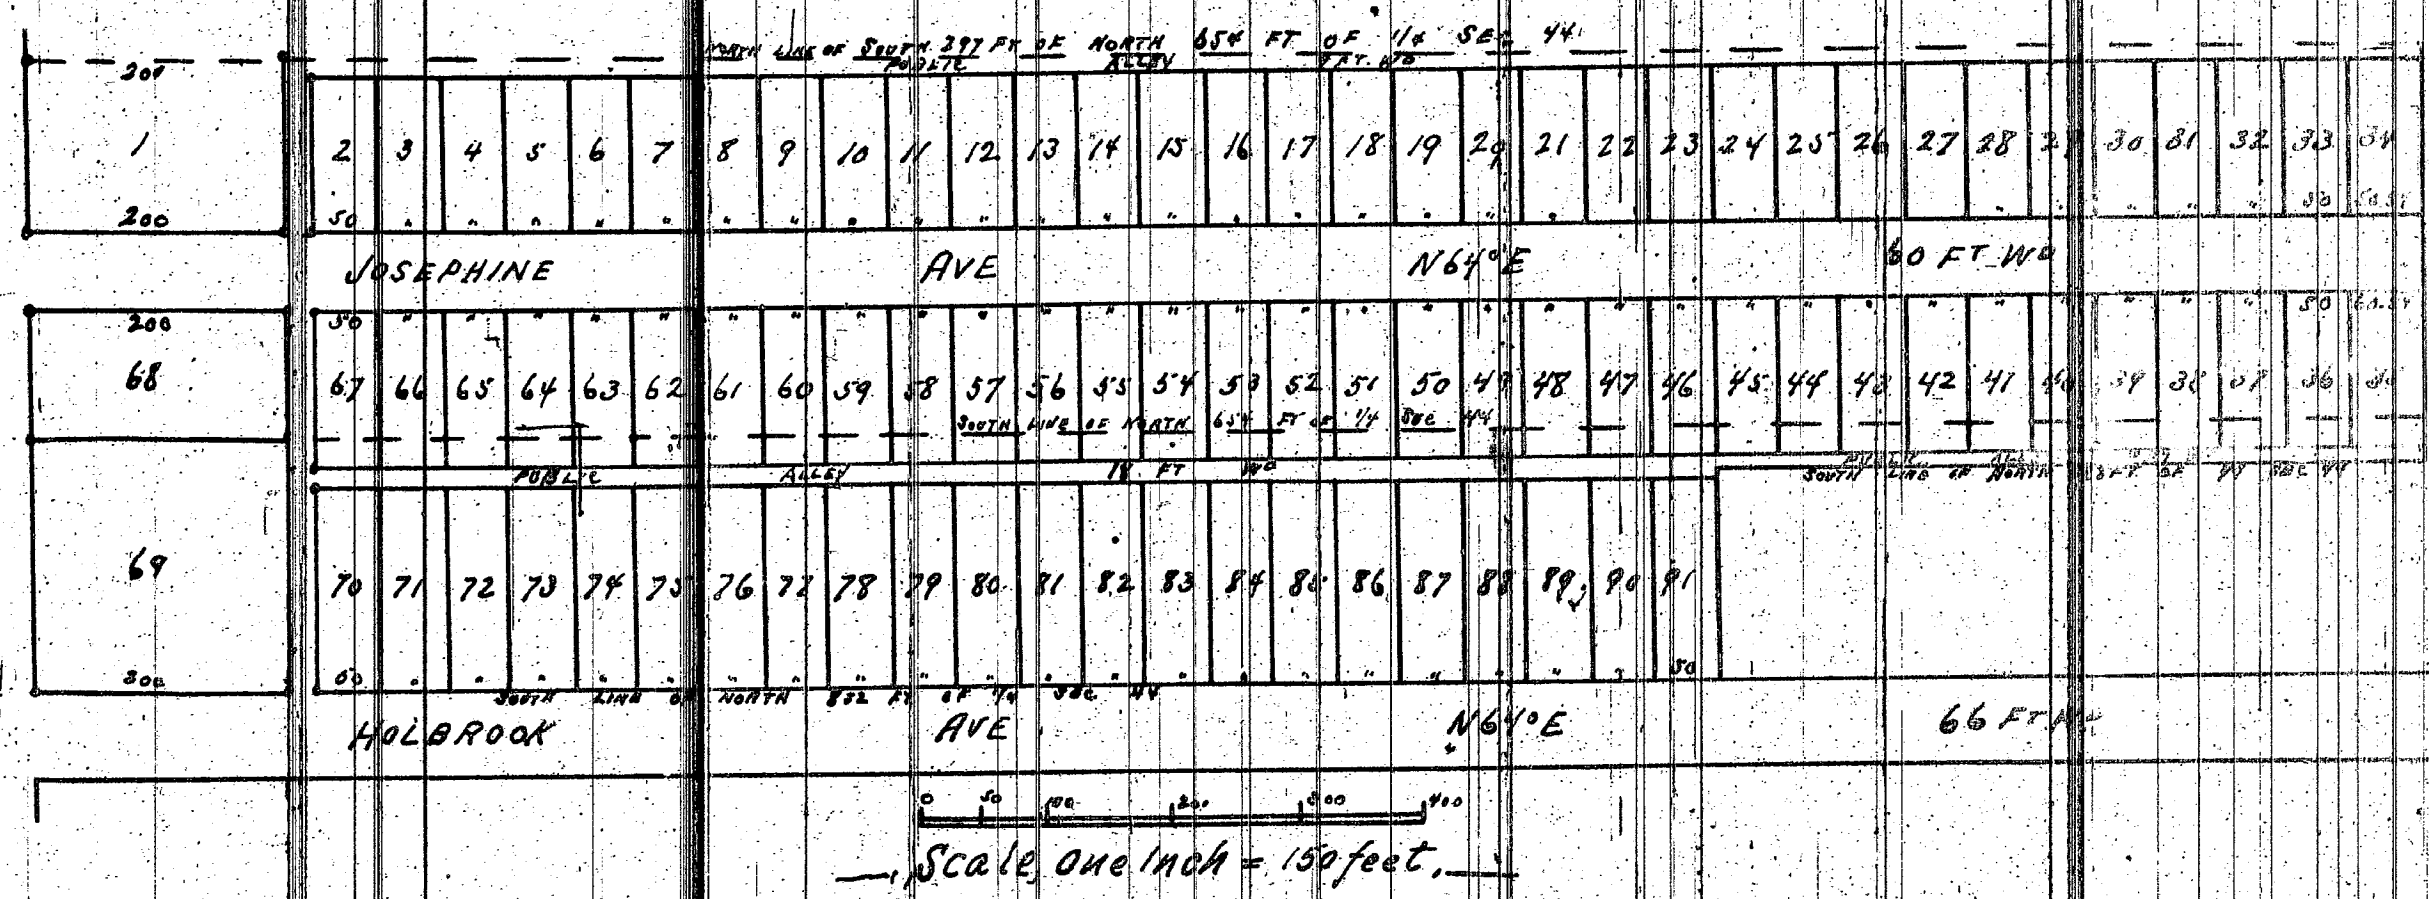

We hereby certify that the annexed plat is correct and that monuments consisting of oak stakes 1 1/4 inches square and 15 inches long have been placed in the ground at all angles in the boundaries and at the intersections of all streets, streets and alleys as shown on plat thus:

Jerome T. Daly Surveyors

Know all men by these presents that we Marion J. Quen Josephine McLoughlin and Joseph P. McLoughlin his wife, Thomas Frazer and Cecilia Frazer his wife of Detroit Wayne County Michigan hereby dedicate to the public the perpetual use of the streets and alleys (where not already dedicated) as represented on the annexed plat of Frazer and McLoughlin's last division of their land, to wit: 297 feet of southerly 297 feet of northerly 654 feet and the northerly 1320 feet of southerly 198 feet of northerly 852 feet of Quarter Section 44, 10,000 acre Tract Hamtramck, Wayne County, Michigan reserving to ourselves our heirs and assigns the reversion thereof whenever the same may be lawfully acquired by law. Witness our hands and seals this 23rd day of May A.D. 1890.

In presence of
 Flavius L. Brooke
 Joseph M. Weiss

Marion J. Quen
 Joseph P. McLoughlin
 Josephine McLoughlin
 Thomas Frazer
 Cecilia Frazer

State of Michigan } ss.
 County of Wayne }

On this 23rd day of May A.D. 1890 before me the subscriber a Notary Public in and for said County personally appeared the above named Marion J. Quen Joseph P. McLoughlin and Josephine McLoughlin his wife Cecilia Frazer his wife proprietors to me known to be the persons described in and who executed the above instrument acknowledged the same to be their free act and deed.

Flavius L. Brooke
 Notary Public
 Wayne County
 Michigan

State of Michigan } ss.
 County of Wayne }

We Peter C. Bird Deputy Register of Deeds and Jerome and Daly Surveyors hereby certify that we have each carefully compared this copy with the original plat of Frazer and McLoughlin's last division of their land, to wit: 297 feet of southerly 297 feet of northerly 654 feet and the northerly 1320 feet of southerly 198 feet of northerly 852 feet of Quarter Section 44, 10,000 acre Tract Hamtramck, Wayne County Michigan and that it is an exact copy thereof and of the whole of such original plat.

I hereby certify that this plat is a correct copy of the plat now on record in the Register of Deeds office being made under the supervision of the Auditor General by tracing the plat on record and affixing thereto a carefully compared copy of the dedication and certificates.

Dated this 13th day of Oct 1910
 Geo. W. Bennett
 Clerk Aud. Genl. Dept.

REGISTERS OFFICE } ss.
 COUNTY OF WAYNE }
 Received for Record the 5th day
 of June A.D. 1890 at 3
 o'clock P.M. and recorded in Liber
 14 of Plate on Page 27
 P.C. Bird
 Register

P.C. Bird Dep. Register of Deeds
 Jerome & Daly Surveyors

Examined and approved
 May 27 1890
 H. R. Pratt
 Deputy Auditor General