

"GARFIELD PLACE"

CITY OF WYANDOTTE


BEING PART OF SEC. 32. T. 3. S. R. 11. E.

WAYNE COUNTY MICHIGAN

October 1890

MASON L. BROWN
CIVIL ENGINEER & SURVEYOR
229 23 HODGES BLOCK
DETROIT MICHIGAN

SCALE 200 FT PER INCH

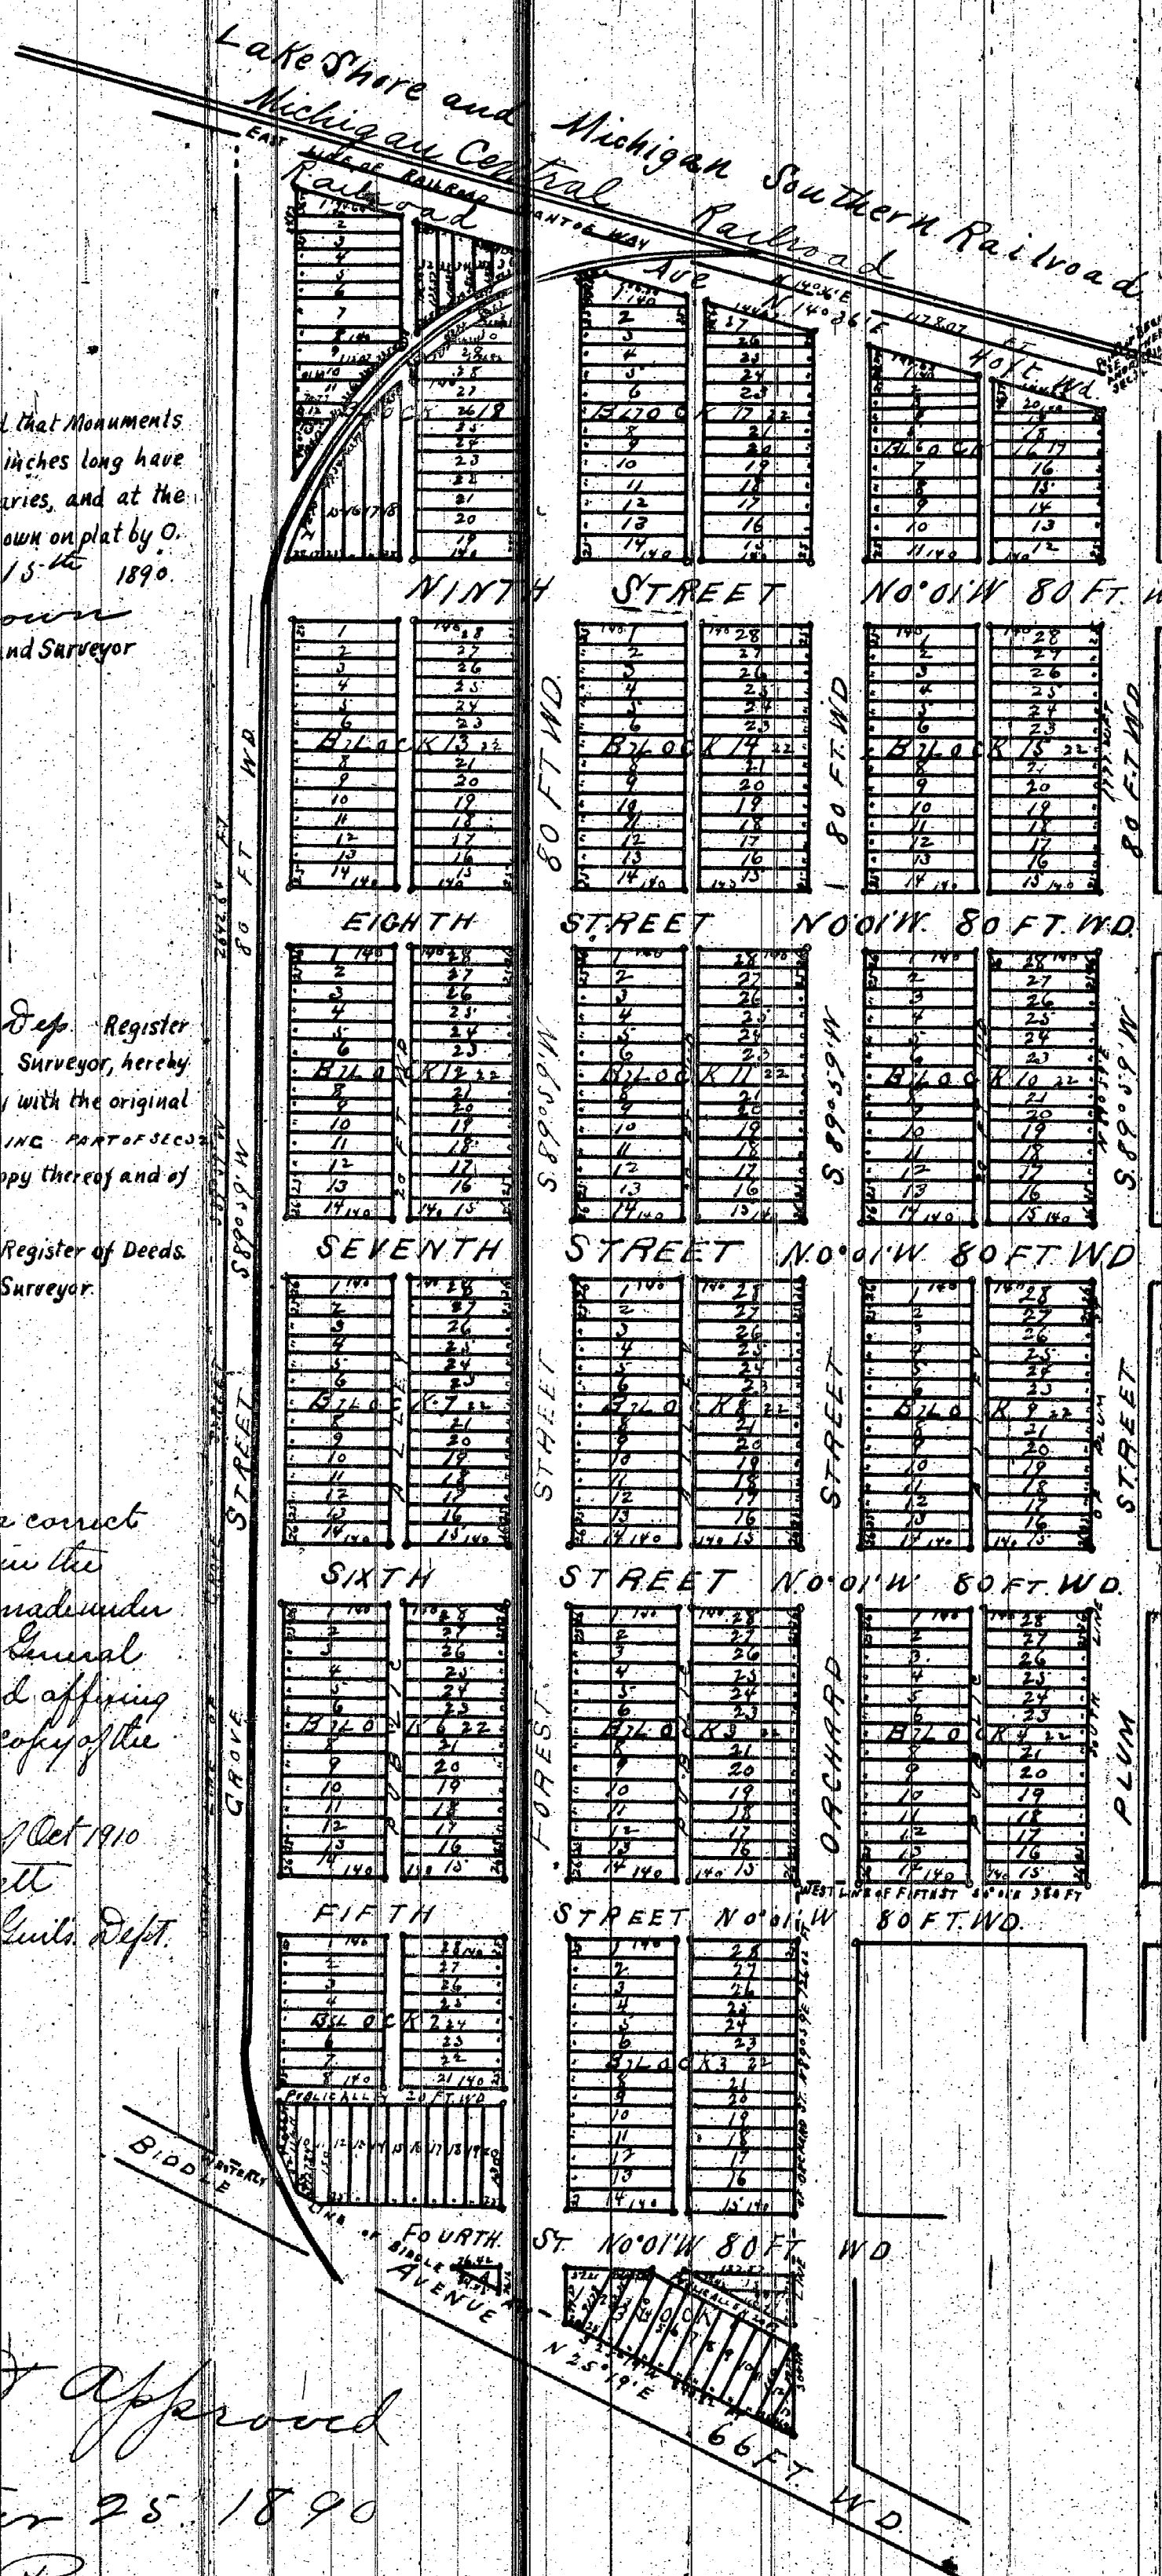

I hereby certify that the above Plat is correct, and that Monuments consisting of Oak Stakes 1 1/4 inches square and 15 inches long have been placed in the Ground at all angles in the Boundaries, and at the intersection of all Streets or Streets and Alleys, as shown on plat by O. Detroit, Oct 15th 1890.

Mason L. Brown
Engineer and Surveyor

STATE OF MICHIGAN, ss.
County of WAYNE.
We P. E. Bird Dep. Register of Deeds, and MASON L. BROWN Surveyor, hereby certify that we have each carefully compared this copy with the original plat of GARFIELD PLACE CITY OF WYANDOTTE BEING PART OF SEC. 32. T. 3. S. R. 11. E. and that it is an exact copy thereof and of the whole of such original map or plat.

P. E. Bird Dep. Register of Deeds.
Mason L. Brown Surveyor.

I hereby certify that this plat is a correct copy of the plat now on record in the Register of Deeds office, being made under the supervision of the Auditor General by tracing the plat on record and affixing thereto a carefully compared copy of the dedication and certificate.

Dated the 11th day of Oct 1910
Geo. W. Bennett
Clerk and Ex. Sec. Deft.

Examined & Approved
October 25 1890
N. P. Pratt
Deputy Auditor General

KNOW ALL MEN BY THESE PRESENTS, that The South Detroit Improvement Company Limited by C. Sheehy Chairman and William P. Lane Secretary of the Board of Managers of said Co. Have caused the land embraced in the above plat to be surveyed, laid out and platted, to be known as GARFIELD PLACE CITY OF WYANDOTTE BEING PART OF SEC. 32. T. 3. S. R. 11. E. Co. Michigan and that the Streets and Alleys shown on said plat are hereby dedicated to the use of the public. Witness our hands and seals this 24th day of October A. D. Eighteen Hundred and Ninety.

In presence of Cornelius Sheehy (L.S.)
Chairman
Perry D. Dwight (L.S.)
Secretary
Geo. W. Sheehy.

STATE OF MICHIGAN, ss.
COUNTY OF Wayne.
On this, the 24th day of October 1890, before me, a Notary Public in and for said county, personally appeared the above named C. Sheehy and William P. Lane and George W. Sheehy, respectively Chairman and Secretary of the South Detroit Improvement Company Limited, known to me to be the same persons who executed the above dedication, and who acknowledged the same to be their free act and deed, and I have hereunto set my hand and seal for the purpose of attesting the same.

George W. Sheehy Notary Public
Wayne County, Michigan

The property herein platted is described as follows: Beginning at the South east corner of Plum Street (as heretofore laid out) and the Railroad right of way. SEC. 32. T. 3. S. R. 11. E. - City of Wyandotte thence N 89° 59' E along said south line of Plum Street 1977.20 feet to the West line of Fifth St. thence S 6° 01' E 380 feet along said West line of Fifth Street to the South line of Orchard Street thence N 89° 59' E along said south line of Orchard Street 726.02 feet to the westerly line of Middle Avenue thence along the westerly line of Middle Avenue S 29° 49' W 840.82 feet to the South line of Grove Street thence S. 89° 59' W along south line of Grove Street 2642.64 feet to the easterly line of the Railroad right of way thence N 44° 36' E along the said railroad right of way 1175.01 feet to the point of beginning all streets having been heretofore laid out.

REGISTER'S OFFICE
COUNTY OF WAYNE, ss.
Received for Record the 25th day of Oct. 1890 at 3 o'clock P. M. and Recorded in Liber 14 of said County Page 80
P. E. Bird
Dep. Register