VAN WINKLE'S SUB'DN

OF LOTS 1-2-3-8-9-12-13-16 AND NORTH 112.08 FT. OF LOT 17

OF CRANE & WESSON'S SUB. P.C. 644.

HAMTRAMCK WAYNE COUNTY

MICHIGAN.

DECEMBER 1890

SCALE 100 FEET PER INCH

MASON L. BROWN
CIVIL ENGINEER & SURVEYOR
DETROIT MICH.

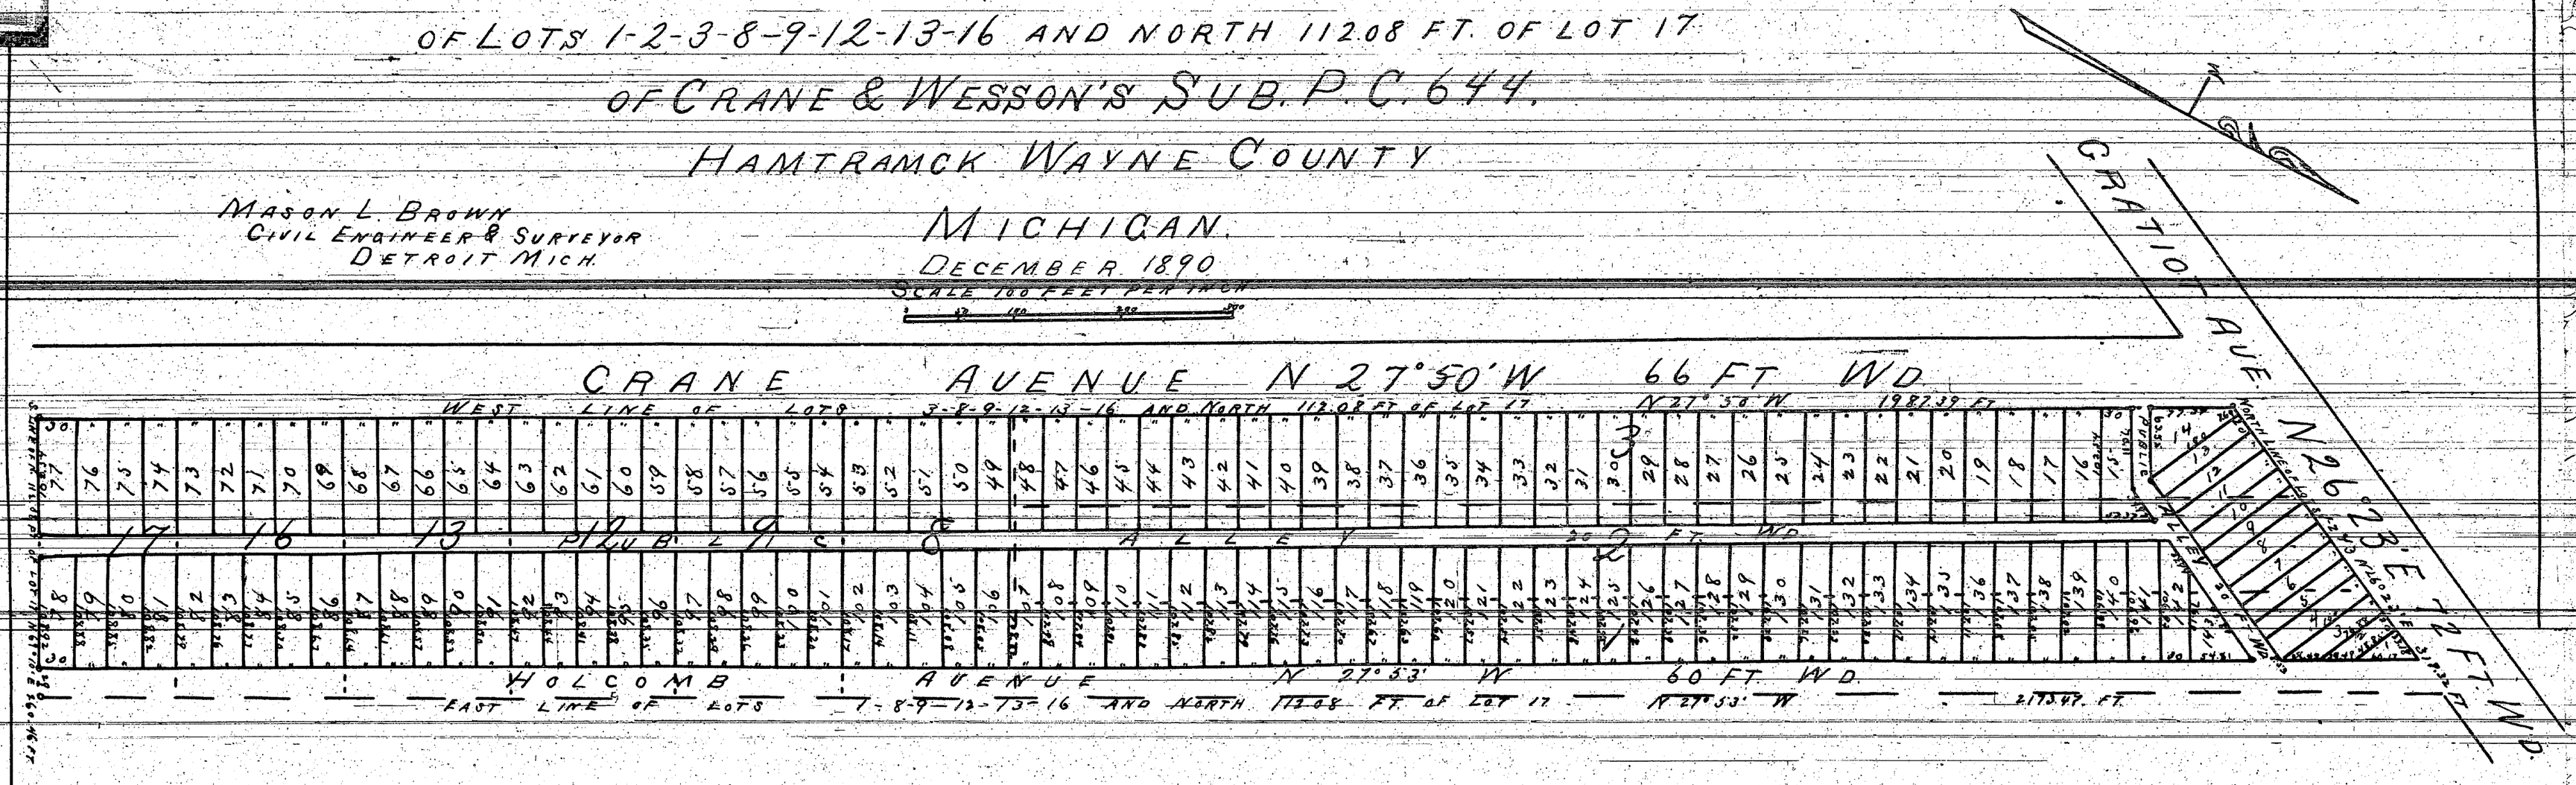

I hereby certify that the above Plat is correct, and that Monuments consisting of Oak Stakes 1¼ inches square and 15 inches long have been placed in the Ground at all angles in the Boundaries, and at the intersection of all Streets or Streets and Alleys, as shown on plat by O.

Detroit, Dec 10th 1890.

Mason L. Brown
Engineer and Surveyor.

STATE OF MICHIGAN, } ss.
COUNTY OF Wayne }

On this the 11th day of December 1890 before me a Notary Public in and for said county, personally appeared the above named REUBEN H. VAN WINKLE (UNMARRIED)

known to me to be the same persons who executed the above dedication and who acknowledged the same to be His free act and deed.

Wm D. Fox Notary Public
Wayne County, Michigan.

KNOW ALL MEN BY THESE PRESENTS, that I
REUBEN H. VAN WINKLE (UNMARRIED)

Have caused the land embraced in the above plat to be surveyed, laid out and platted to be known as VAN WINKLE'S SUBDN OF LOTS 1-2-3-8-9-12-13-16 AND NORTH 112.08 FT OF LOT 17 OF CRANE & WESSON'S SUB P.C. 644 HAMTRAMCK, WAYNE Co. Michigan, and that the Streets and Alleys shown on said plat are hereby dedicated to the use of the public.

Witness my hand and seal this the 11th day of December A. D. Eighteen Hundred and Ninety

In presence of.

J. W. Sheldon
Wm J. Reynolds

Reuben H Van Winkle (L.S.)
(L.S.)

STATE OF MICHIGAN, } ss.
County of Wayne }

We Robert E Bolger Register of Deeds, and Mason L. Brown Surveyor, hereby certify that we have each carefully compared this copy with the original plat of VAN WINKLE'S SUBDN OF LOTS 1-2-3-8-9-12-13-16 AND NORTH 112.08 FT OF LOT 17 OF CRANE & WESSONS SUB P.C. 644 HAMTRAMCK WAYNE COUNTY MICHIGAN and that it is an exact copy thereof and of the whole of such original map or plat.

Robert E Bolger Register of Deeds.
Mason L. Brown Surveyor.

I hereby certify that this plat is a correct copy of the plat now on record in the Register of Deeds office, being made under the supervision of the Clerk or Engineer by tracing the plat on record and affixing thereto a carefully copy of the dedication and certificates

Dated this 12th day of Oct 1910

Leo W Bennett
Clerk and Engineer

Examined & Approved
December 20th 1890.

H. P. Pratt
Deputy Auditor General

REGISTER'S OFFICE, } ss.
COUNTY OF WAYNE.

Received for Record, the 27th day of December A.D. 1890 at 10 45 o'clock A.M. and Recorded in Liber 14 of Plats on Page 99

R. E. Bolger
Register

CnPDF - www.fastio.com