


BUTTERFIELD AND HOWLAND'S

SUB OF BLKS 15 & 23 OF SCOREL'S SUB OF W/2 OF
FRAC'L SEC. 2, T. 2 S. R. 11 E. GREENFIELD
WAYNE CO, MICHIGAN.

AUG 29 1891

SCALE 100 FT PER INCH

MASON L. BROWN
CIVIL ENGINEER & SURVEYOR
DETROIT MICH

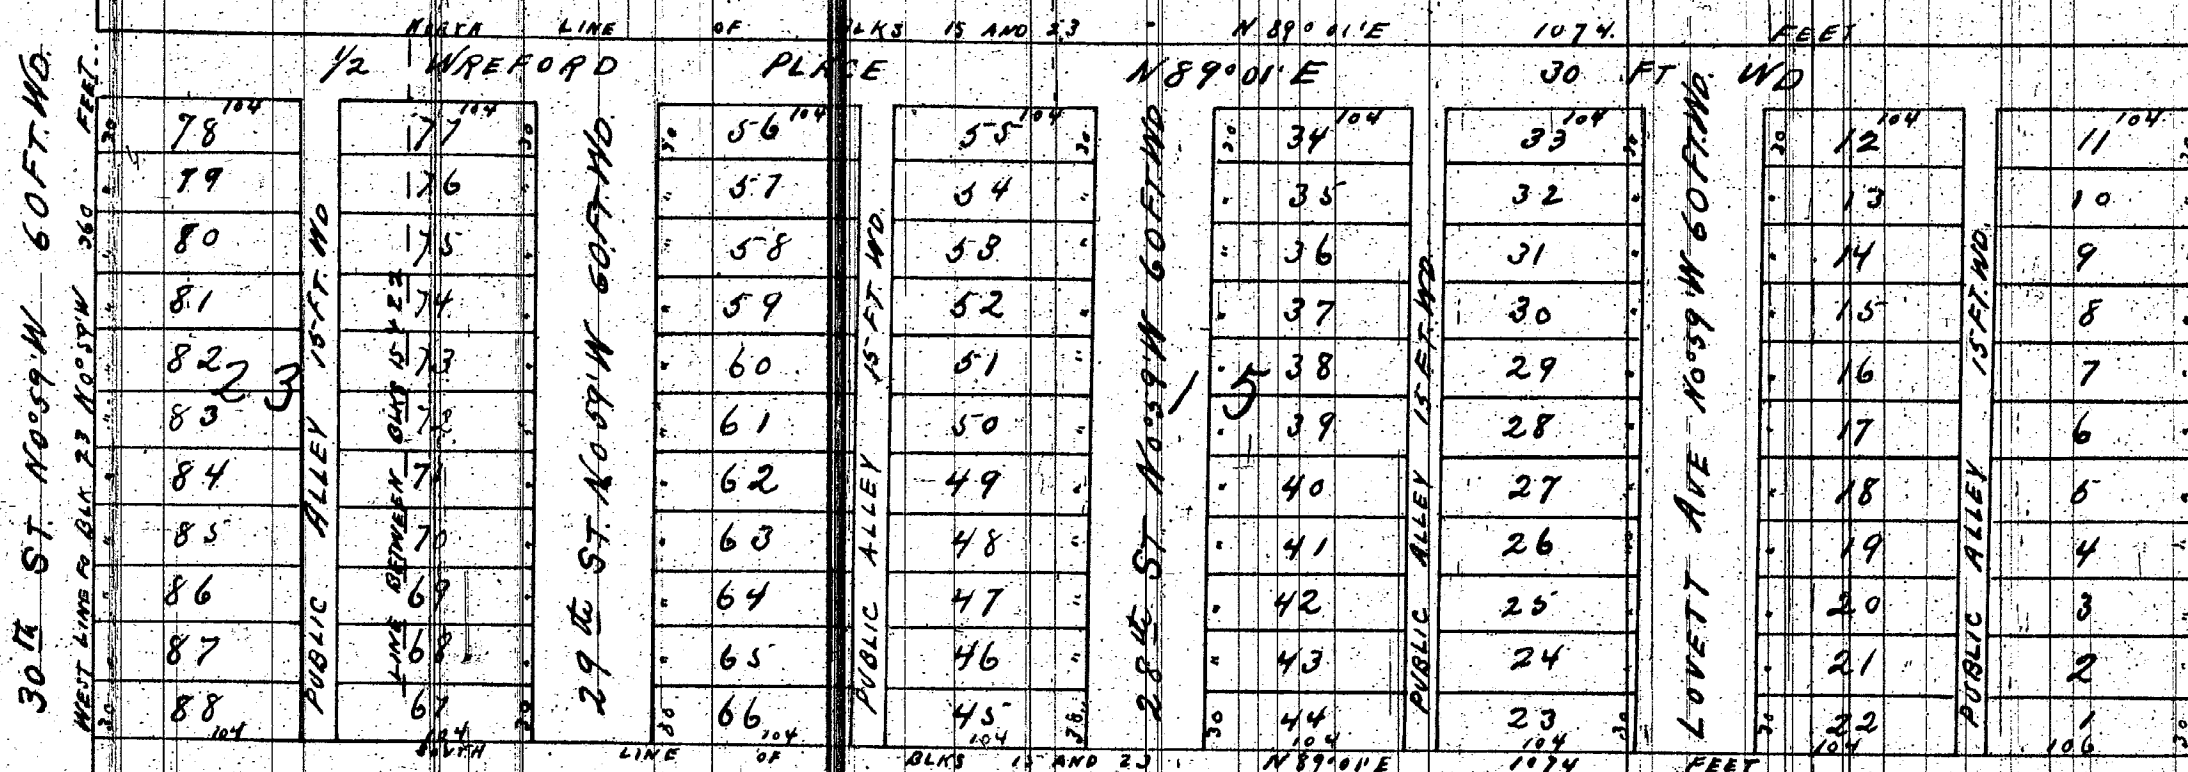

I hereby certify that the above Plat is correct, and that Monuments consisting of Oak Stakes 1 1/4 inches square and 16 inches long have been placed in the Ground at all angles in the Boundaries, and at the intersection of all Streets or Streets and Alleys, as shown on plat by O

Detroit, September 2 1891

Mason L. Brown
Engineer and Surveyor

STATE OF MICHIGAN, ss.
County of WAYNE

We John A. Neames Register of Deeds, and Mason L. Brown Surveyor, hereby certify that we have each carefully compared this copy with the original plat of BUTTERFIELD AND HOWLAND'S SUB OF BLKS 15 & 23 OF SCOREL'S SUB OF W/2 OF FRAC'L SEC. 2, T. 2 S. R. 11 E. GREENFIELD WAYNE CO, MICHIGAN and that it is an exact copy thereof and of the whole of such original map or plat.

John A. Neames Register of Deeds.
Mason L. Brown Surveyor.

STATE OF MICHIGAN, ss.
COUNTY OF ST. CLAIR

On this, the 31st day of August 1891, before me, a Notary Public in and for said county, personally appeared the above named WELLS D. BUTTERFIELD and HELEN BUTTERFIELD HIS WIFE

Known to me to be the same persons who executed the above dedication and who acknowledged the same to be their free act and deed

Sheldon A. Wood Notary Public
ST. CLAIR County, Michigan

Examined and Approved
September 9, 1891
N. R. Pratt
Deputy Auditor General

I hereby certify that this plat is a correct copy of the plat now on record in the Registered Deeds Office, being made under the supervision of the Auditor General by taking the plat on record and affixing thereto a carefully compared copy of the dedication and certificates.

Dated this 1st day of Oct. 91
Geo. W. Bennett
Clerk and Ex. Secy.

KNOW ALL MEN BY THESE PRESENTS, that WE LAMINA SCOREL JAMES O. BUTTERFIELD AND JESSIE BUTTERFIELD HIS WIFE WARD HOWLAND AND LIZZIE HOWLAND HIS WIFE WELLS D. BUTTERFIELD AND HELEN BUTTERFIELD HIS WIFE Have caused the land embraced in the above plat to be surveyed, laid out and platted to be known as BUTTERFIELD AND HOWLAND'S SUB OF BLKS 15 & 23 OF SCOREL'S SUB OF W/2 OF FRAC'L SEC. 2, T. 2 S. R. 11 E. GREENFIELD WAYNE CO, Michigan, and that the Streets and Alleys shown on said plat are hereby dedicated to the use of the public Witness our hands and Seals this the 1st day of September A. D. Eighteen Hundred and Ninety One

In presence of Daniel & Jesse Lammoria Scorel (L.S.)
James Neames James D. Butterfield (L.S.)
Henry Kemp & Jesse Butterfield (L.S.)
Mary J. King Ward Howland (L.S.)
Lizzie Howland (L.S.)
Sawood Wells D. Butterfield (L.S.)
Geo. R. Hany Helen Butterfield (L.S.)

STATE OF MICHIGAN, ss.
COUNTY OF ST. CLAIR

On this, the 1st day of September 1891, before me, a Notary Public in and for said county, personally appeared the above named LAMINA SCOREL

Known to me to be the same person who executed the above dedication, and who acknowledged the same to be her free act and deed.

Daniel & Jesse Notary Public
ST. CLAIR County, Michigan.

STATE OF MICHIGAN, ss.
COUNTY OF WAYNE

On this, the 2nd day of September 1891, before me, a Notary Public in and for said county, personally appeared the above named JAMES O. BUTTERFIELD AND JESSIE BUTTERFIELD HIS WIFE WARD HOWLAND AND LIZZIE HOWLAND HIS WIFE known to me to be the same persons who executed the above dedication and who acknowledged the same to be their free act and deed

Henry Kemp Notary Public
Wayne County, Michigan.

REGISTER'S OFFICE ss.
COUNTY OF WAYNE

Received for Record the 12th day of September A. D. 1891 at 10 o'clock P. M. and Recorded in Liber 16 of Plate on Page 23

John A. Neames
Register.