


RYAN'S SUBDIVISION

OF THE N⁴ 219.32 F^t OF THE S⁴ 459.32 F^t
 OF OUT LOT 9 AND THE N⁴ 141.98 F^t
 OF SAID OUT LOT 9 ALSO LOTS 1 AND 2
 OF DESNOYER'S SUB^d OF OUT LOT 10
 AND PART OF OUT LOT 11 MULLETT FARM
 DETROIT, WAYNE CO. MICH.

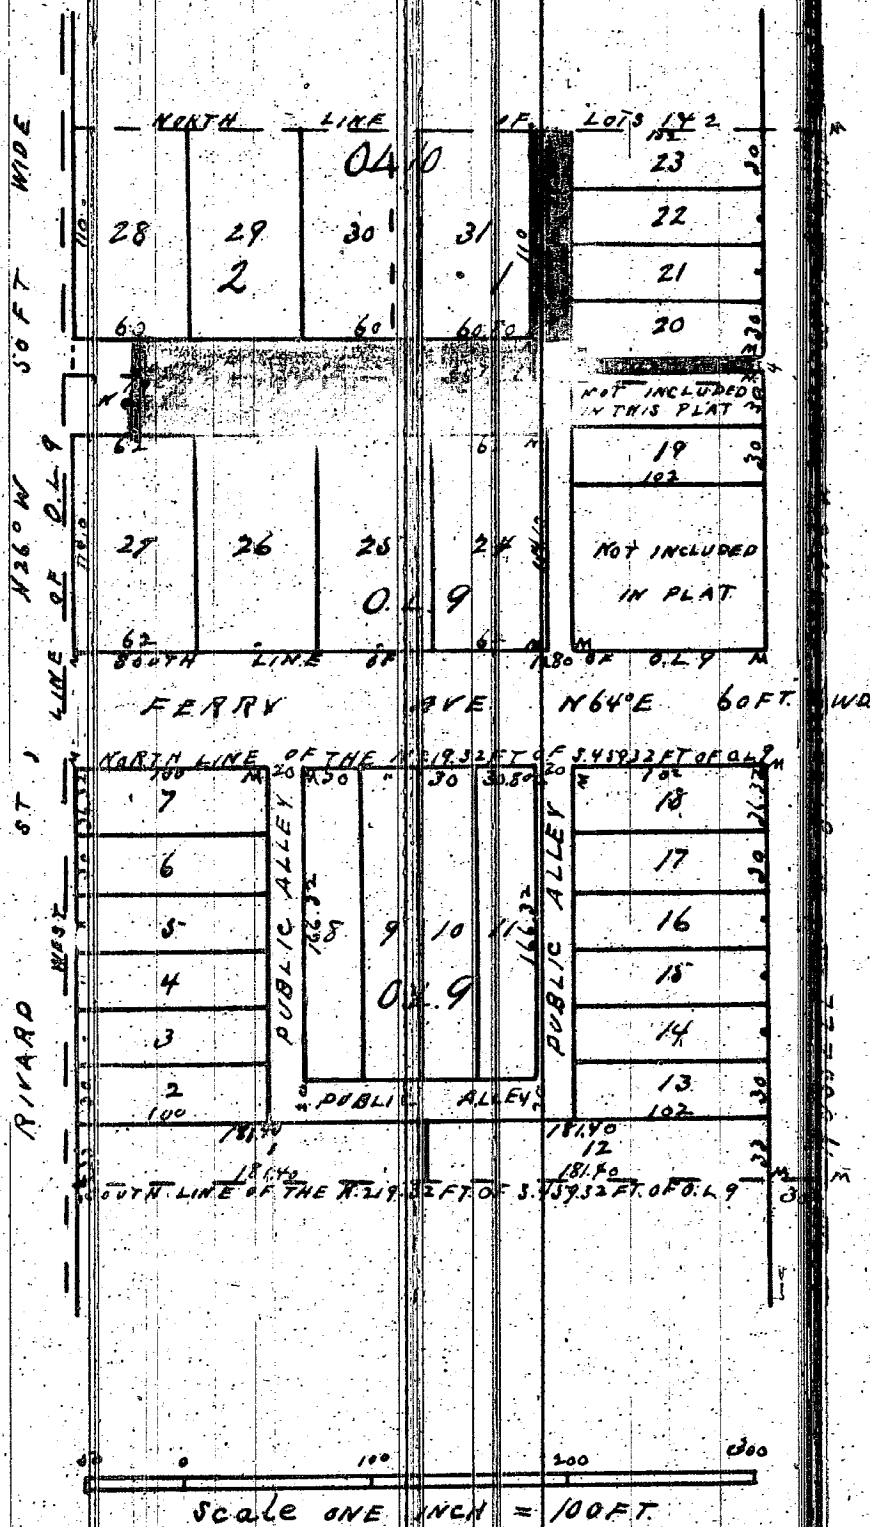

We hereby certify that the plat hereon delineated is a correct one and that permanent monuments consisting of white oak stakes have been planted at points marked 'M' as thereon shown at all angles in the boundaries of the land platted and at all intersections of streets or streets and alleys.

I hereby certify that this plat is a correct copy of the plat now on record in the Register of Deeds office, being made under the supervision of the Auditor General by tracing the plat on record and affixing thereto a carefully compared copy of the dedication and certificate.
 Dated this 10th day of Oct. 1890
 Geo. W. Bennett
 Clerk and Ex. Secy.

Know all men by these presents that we, John B. Ryan and Catharine Ryan his wife, John F. J. Ryan and Mattie A. Ryan his wife, Joseph Black M. D. and Isabelle Black his wife, Sylvester F. Ryan and Mollie Ryan his wife, Kettie Hill C. G. Baumgardner and Katharine Baumgardner his wife, Joseph E. Ryan and Elizabeth Ryan his wife, have caused to be made for record this map of Ryan's subdivision of the North 219.32 feet of the South 459.32 feet of Out Lot 9 and the North 141.98 feet of said Out Lot 9 also Lots 1 and 2 of Desnoyer's subdivision of Out Lot 10 and part of Out Lot 11 Mullett Farm Detroit, Wayne County Michigan as by the annexed map of said survey is and we hereby adopt the same and declare the same to be the true and correct map of the public.

In presence of
 Howard G. Conklin
 Jos. J. Dedrick
 William Stacey

Witness our hands and seals this Tenth day of June A.D. Eighteen hundred and ninety

John B. Ryan
 Catharine Ryan
 John F. J. Ryan
 Mattie A. Ryan
 Joseph Black M. D.
 Isabelle Black
 Sylvester F. Ryan
 Mollie Ryan
 Kettie Hill
 C. G. Baumgardner
 Katharine Baumgardner
 Joseph E. Ryan
 Elizabeth Ryan

State of Michigan } ss
 County of Wayne }

On this Tenth day of June A.D. Eighteen hundred and ninety we the subscriber a Notary Public in and for said County personally appeared John B. Ryan and Catharine Ryan his wife, John F. J. Ryan and Mattie A. Ryan his wife, Joseph Black M. D. and Isabelle Black his wife, Sylvester F. Ryan and Mollie Ryan his wife, Kettie Hill C. G. Baumgardner and Katharine Baumgardner his wife, Joseph E. Ryan and Elizabeth Ryan his wife known to me to be the same persons who executed the above instrument and who acknowledged the same to be their free act and deed.

William Stacey
 Notary Public in and for said County

REGISTER'S OFFICE } ss
 COUNTY OF WAYNE }
 Received for Record the 28th day of July A. D. 1891 at 3 o'clock P. M. and Recorded in Liber 16 of Plats on Page 9
 Elgin A. Kearnes
 Dep. Register

State of Michigan } ss
 County of Wayne }

We Elgin A. Kearnes Dep. Register of Deeds and Thomas Camp and Son Surveyors hereby certify that we have each carefully compared this copy with the original plat of Ryan's subdivision of the North 219.32 feet of the South 459.32 feet of Out Lot 9 and the North 141.98 feet of said Out Lot 9 also Lots 1 and 2 of Desnoyer's subdivision of Out Lot 10 and part of Out Lot 11 Mullett Farm Detroit, Wayne County Michigan and that it is an exact copy thereof and of the whole of such original map or plat.

Elgin A. Kearnes Dep. Register of Deeds
 Thomas Camp & Son Surveyors

Approved July 25th 1891
 Jacob G. Lathrop Board of Public Works
 J. B. Mawhite City of Detroit

Examined and approved
 June 17th 1891
 H. H. Pratt
 Deputy Auditor General