

LILLIBRIDGE & OHRN'S SUB.

OF LOTS 57 & 73 P.C. 574

CITY OF DETROIT

WAYNE CO


MICHIGAN

JUNE 1891

MASON L. BROWN
CIVIL ENGINEER & SURVEYOR
DETROIT MICH

SCALE 60 FT PER INCH

LIVERNOIS AVE N 28° W 66 FT WD

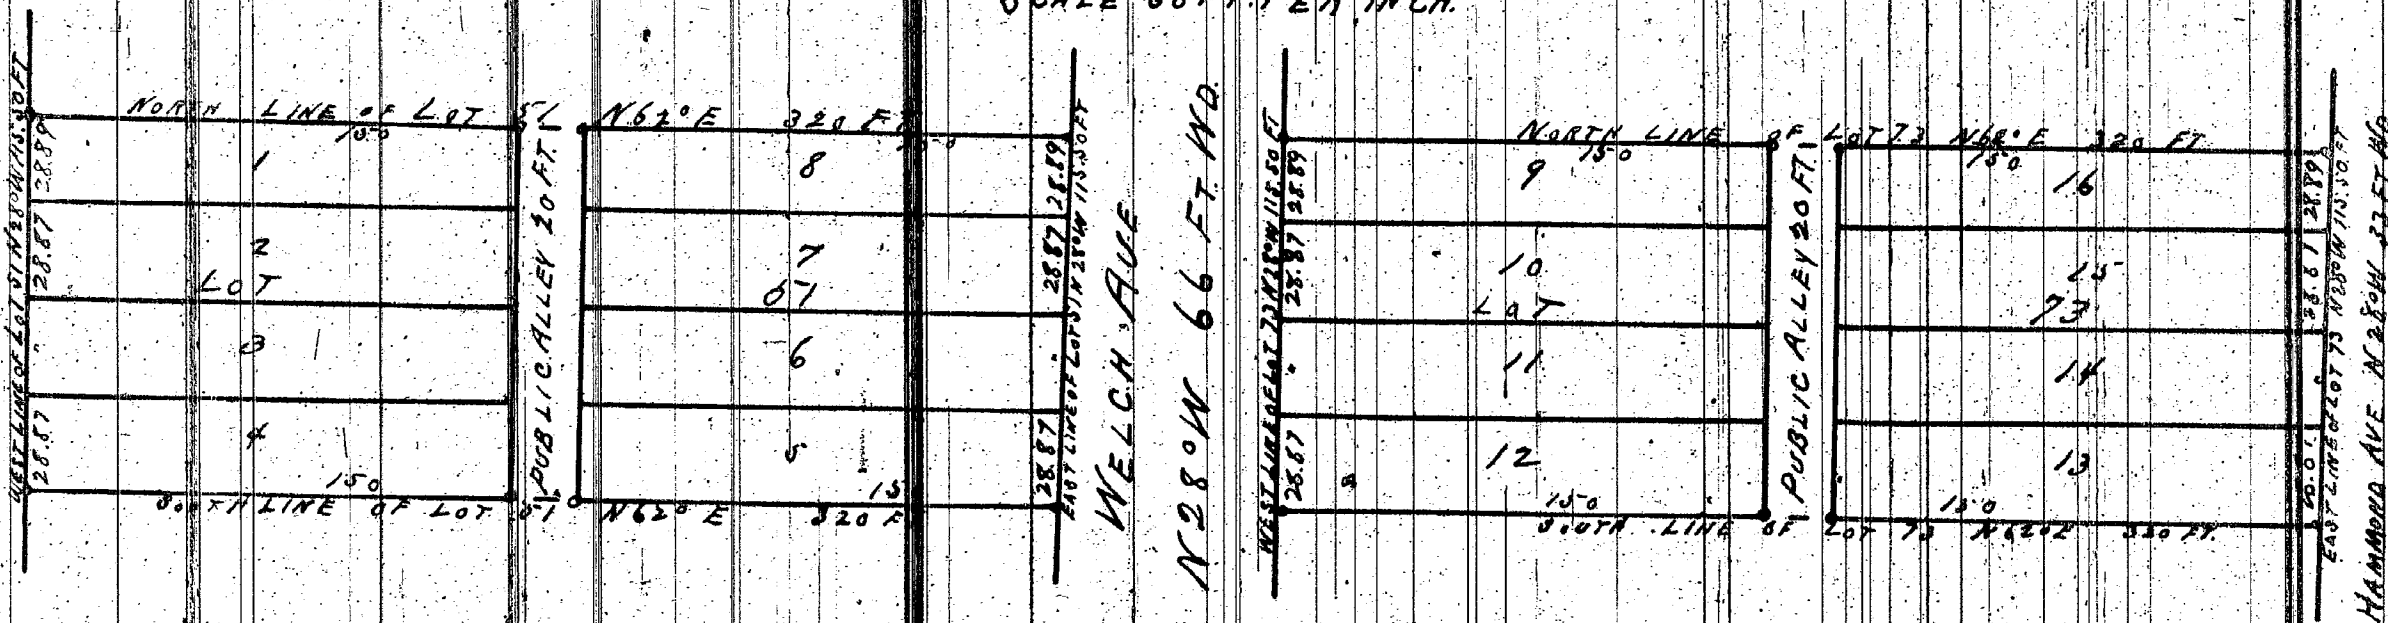

I hereby certify that the above Plat is correct, and that monuments consisting of Oak Stakes 1 1/4 inches square and 15 inches long have been placed in the Ground at all angles in the Boundaries, and at the intersection of all Streets or Streets and Alleys, as shown on said plat by O.

Mason L. Brown
Engineer and Surveyor.

STATE OF MICHIGAN, ss
COUNTY OF WAYNE

On this, the 12th day of June 1891, before me, a Notary Public in and for said County, personally appeared the above named WILLARD M. LILLIBRIDGE, KATHERINE H. LILLIBRIDGE HIS WIFE AND HENRY OHRN, EMMA OHRN HIS WIFE known to me to be the same persons who executed the above dedication and who acknowledged the same to be their free act and deed.

Clarence Longmire Notary Public
Wayne County, Michigan.

REGISTERS OFFICE, ss
COUNTY OF WAYNE
Received for Record, the 7th day of July A. D. 1891 at 3:20 o'clock P. M. and Recorded in Liber 16 of Plate on Page 1
Eugene A. Haines
Register.

STATE OF MICHIGAN, ss
County of Wayne

We Elgin A. Haines, Register of Deeds, and Mason L. Brown, Surveyor, hereby certify that we have each carefully compared this copy with the original plat of LILLIBRIDGE & OHRN'S SUB OF LOTS 57 & 73 P.C. 574 CITY OF DETROIT WAYNE CO. MICHIGAN and that it is an exact copy thereof and of the whole of such original map or plat.

Elgin A. Haines, Register of Deeds
Mason L. Brown, Surveyor

KNOW ALL MEN BY THESE PRESENTS, that WE WILLARD M. LILLIBRIDGE, KATHERINE H. LILLIBRIDGE HIS WIFE AND HENRY OHRN, EMMA OHRN HIS WIFE Have caused the land embraced in the above plat to be surveyed, laid out and platted, to be known as LILLIBRIDGE & OHRN'S SUB OF LOTS 57 & 73 P.C. 574 City of Detroit Wayne Co. Michigan; and that the Street and Alleys shown on said plat are hereby dedicated to the use of the public.

Witness our hands and seals this the 12th day of June A. D. Eighteen Hundred and Ninety One

In presence of
Willard M. Lillibridge (S.)
Katherine H. Lillibridge (S.)
Henry Ohn (S.)
Emma Ohn (S.)

Thomas Heslop
Clarence Longmire

Approved July 7th 1891

Jacob Gutthard } Board of Public
Richard Wilson } Works City of Detroit

I hereby certify that this plat is a correct copy of the plat in our record in the Register of Deeds office, being made under the supervision of the Auditor General by tracing the plat by tracing the plat on record and affixing thereto a carefully compared copy of the dedication and certificate.

Dated this 12th day of Oct 1910

Geo W Bennett
Clerk Aud. Genl. Dept.

Examined and Approved

June 17 1891
H. A. Pratt
Deputy Auditor General