

"GRAND PARK"


SUBDIVISION OF NW 1/4 OF SE 1/4 OF SEC. 5
EAST OF THE F.P.M.R.
T3S R9E ROMULUS
WAYNE CO. MICH.

AUGUST 1890

SCALE 100 FT. PER INCH

MASON L. BROWN
ENGINEER & SURVEYOR
DETROIT, MICH.

FLINT & PERE MARQUETTE RAILWAY

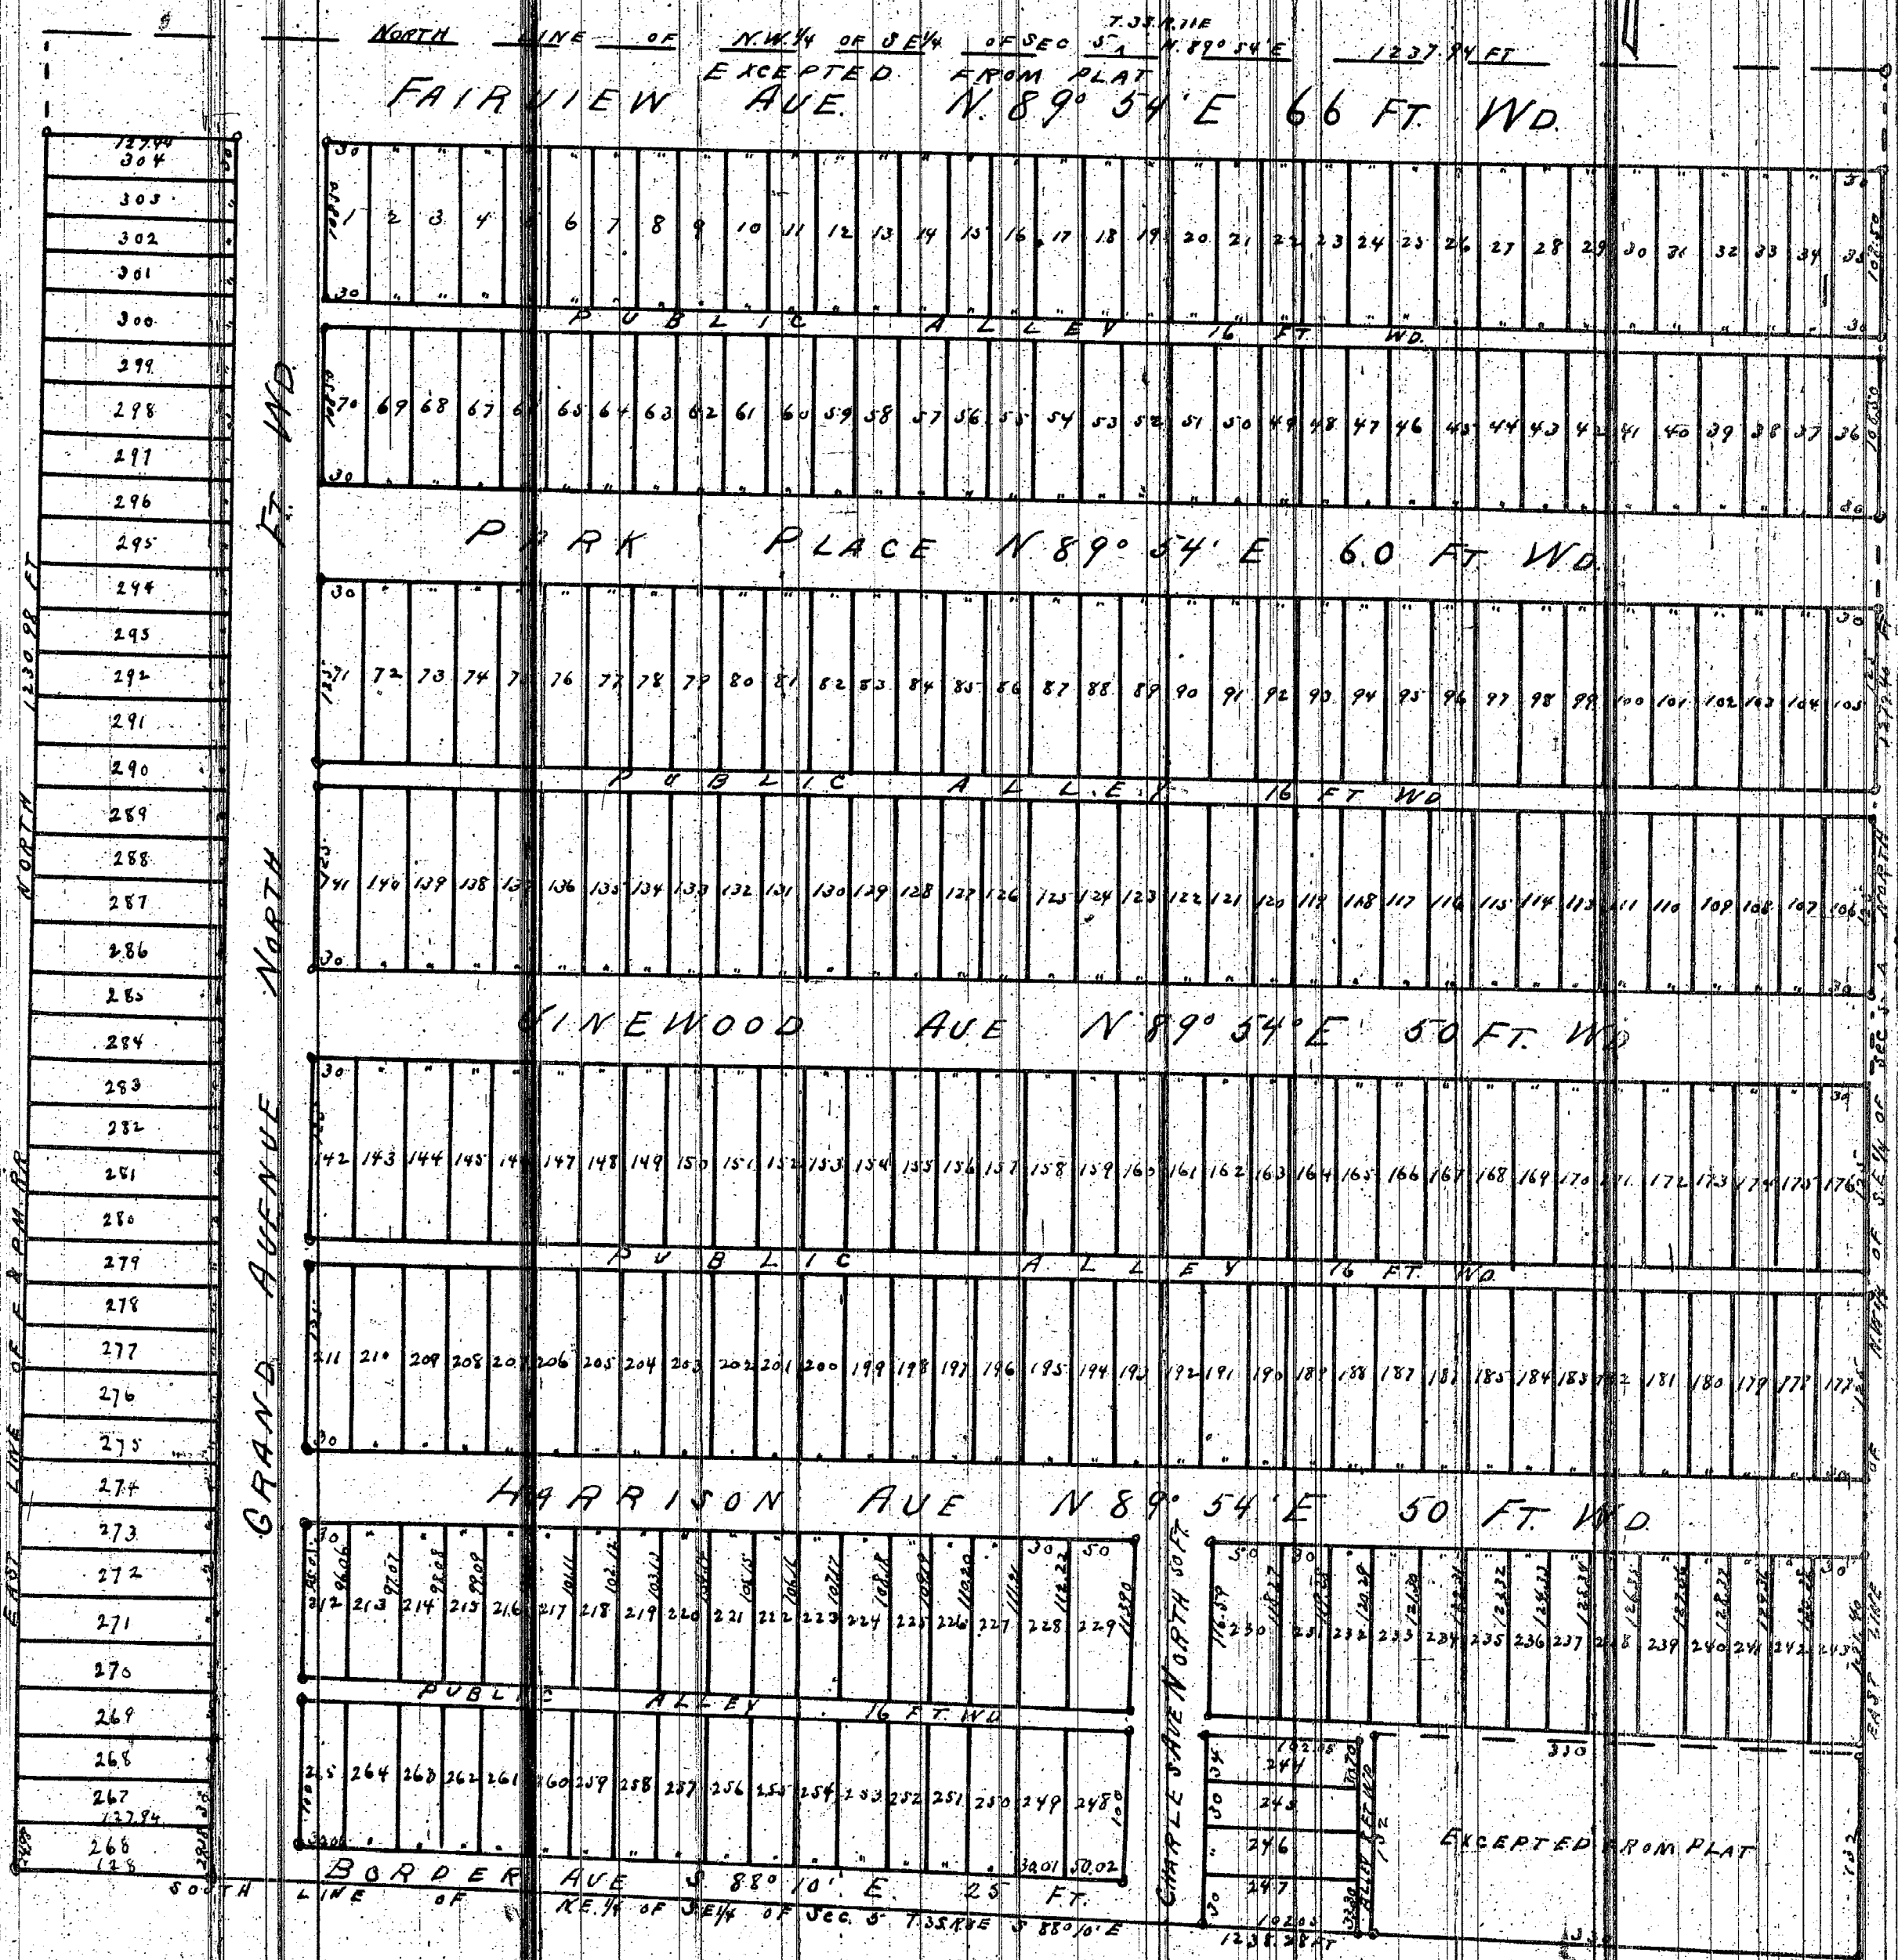

I hereby certify that the above Plat is correct, and that Monuments consisting of Oak Stakes 1/4 inches square and 18 inches long have been placed in the ground at all angles in the Boundaries, and at the intersection of all Streets or Streets and Alleys, as shown on plat by O.

Mason L. Brown
Engineer and Surveyor.

NOW ALL MEN BY THESE PRESENTS, that WE, William Reid and Mary Reid his wife, have caused the land embraced in the above plat to be surveyed, laid out and platted, to be known as Grand Park, Subdivision of NW 1/4 of SE 1/4 of Sec. 5, T3S R9E, Wayne Co. Michigan, and that the Streets and Alleys shown on said plat are hereby dedicated to the use of the public. Witness our hands and seals this 13th day of September, A.D. Eighteen Hundred and Ninety.

In presence of:
Harrison B. Wright
Dwight C. Rexford

Wm. Reid (L.S.)
Mary Reid (L.S.)

STATE OF MICHIGAN
COUNTY OF Wayne
On this 10th day of September 1890, before me, a Notary Public in and for said county, personally appeared the above named William Reid and Mary Reid his wife, known to me to be the same persons who executed the above dedication, and who acknowledged their duty to be their free act and deed.

Harrison B. Wright, Notary Public,
Wayne County, Michigan.

STATE OF MICHIGAN, ss.
County of Wayne
We, P. C. Bird, Dep. Register of Deeds, and Mason L. Brown, Surveyor, hereby certify that we have each carefully compared this copy with the original Plat of Grand Park Subdivision of NW 1/4 of SE 1/4 Sec. 5 East of the F.P.M.R. T3S R9E, Wayne Co. Mich. and that it is an exact copy thereof and of the whole of such original map or plat.

P. C. Bird, Dep. Register of Deeds.
Mason L. Brown, Surveyor.

The Property herein platted is described as follows: The NW 1/4 of SE 1/4 of Sec. 5 East of the Flint & Pere Marquette Railway except a parcel in the Southeast corner thereof, 1320 feet East and West and 132 feet North and South also excepting a strip off from the North side of said property said strip being 66 feet in width and 1237.94 feet in length East and West.

Examined & Approved
October 11-1890
H. P. Pratt
Deputy Auditor General

REGISTER'S OFFICE,
COUNTY OF WAYNE, MICH.
Received for Record, the 19 day
of December A. D. 1890 at 8
o'clock
Grand Recorded in Liber
14 of Plate on Page 96
P. C. Bird
Dep. Register