

I hereby certify that the above Plat is correct, and that Monuments consisting of Oak Stakes 1 1/4 inches square and 15 inches long have been placed in the Ground at all angles in the Boundaries, and at the intersection of all Streets or Streets and Alleys, as shown on plat by

Debit April 17th 1890
Mason L. Brown
Engineer and Surveyor

STATE OF MICHIGAN, ss
County of Wayne

of Deeds, and Peter C. Bird Deputy Register
Mason L. Brown Surveyor hereby


certify that we have each carefully compared this copy with the original plat of SUBDIVISION OF THE 2 1/2 ACRES, Lots 5 to 10 (inclusive) SHIPYARD TRACT, SPRINGWELLS, and that it is an exact copy thereof and of the whole of such original map or plat.

P. C. Bird Dep. Register of Deeds
Mason L. Brown Surveyor

STATE OF MICHIGAN, ss
County of Wayne

On this, the Eighth day of May 1890, before me a Notary Public in and for said county, personally appeared the above named Mason L. Brown Administrator of the Estate of Charles Herman Kuhn and his wife known to me to be the owner, who executed the above dedication and who acknowledged the same to be their free act and deed.

Albert S. Wheeler
Notary Public
Wayne Co. Mich.

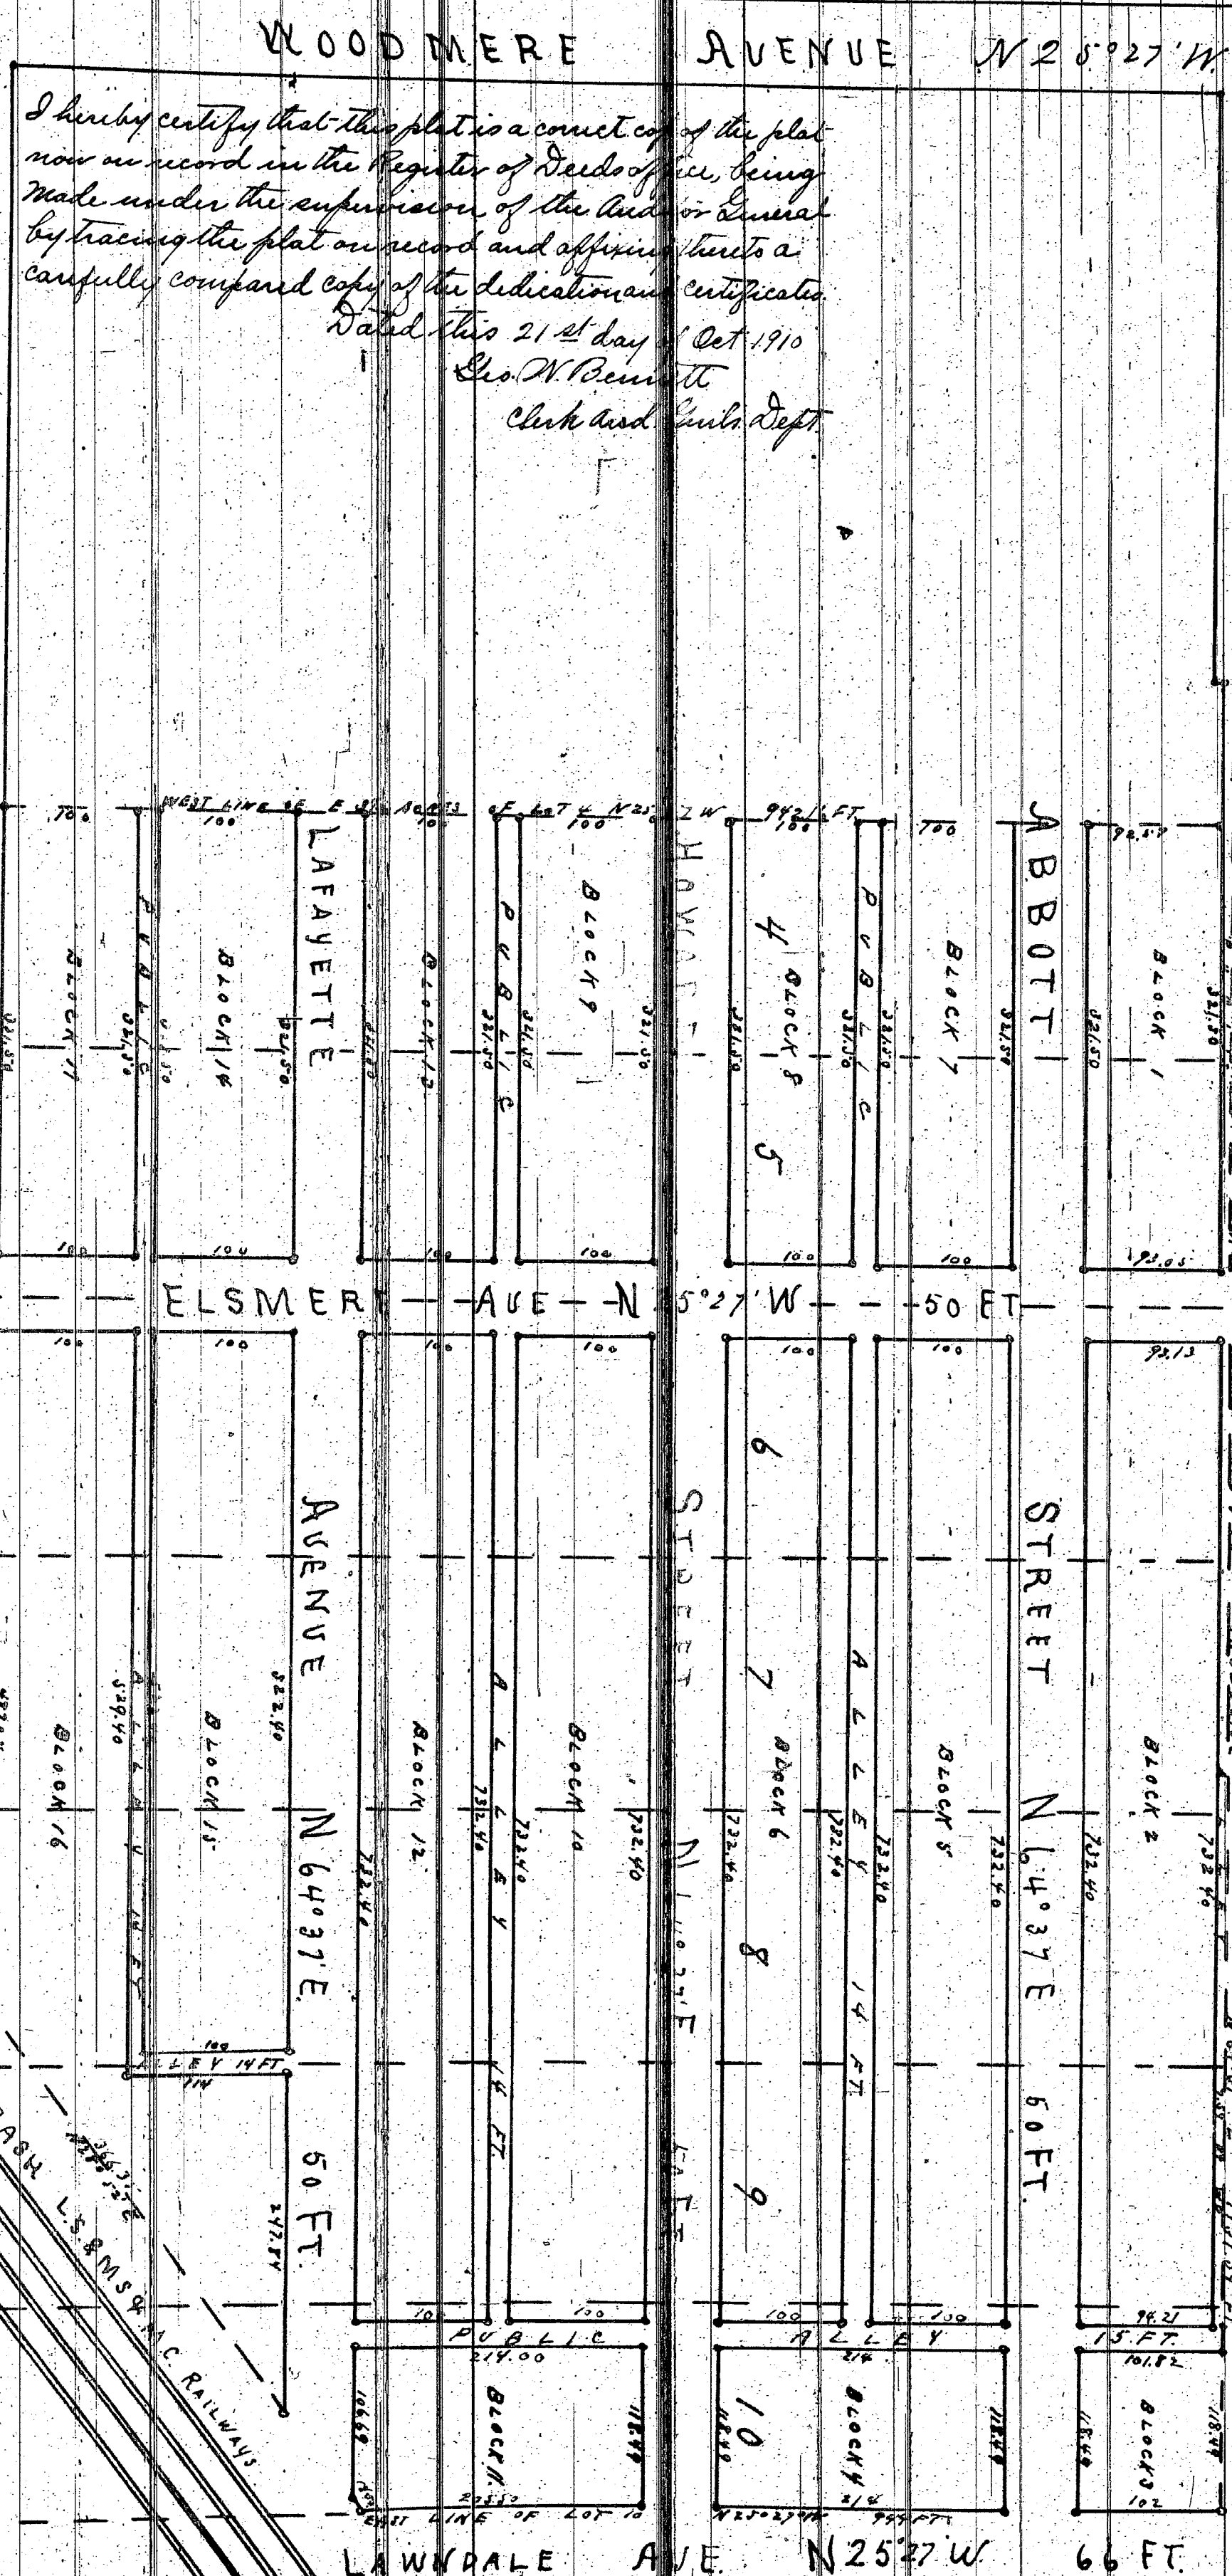

I hereby certify that this plat is a correct copy of the plat now on record in the Register of Deeds office, being made under the supervision of the Auditor General by tracing the plat on record and affixing thereto a carefully compared copy of the dedication and certification. Dated this 21st day of Oct 1910
Geo. W. Bennett
Clerk and Public Dept.

SHIPYARD TRACT, SPRINGWELLS, MICHIGAN
MAY 1890
SCALE 100 FT. PER INCH
RECEIVED FOR RECORD, MAY 14th 1890
A. D. 1890
of Book M. and Recorded in Liber 14 of page 32
P. C. Bird Register

Notary Public
Wayne Co. Mich.
Albert S. Wheeler
Notary Public
Wayne Co. Mich.

SHIPYARD TRACT, SPRINGWELLS, MICHIGAN
MAY 1890
RECEIVED FOR RECORD, MAY 14th 1890
A. D. 1890
of Book M. and Recorded in Liber 14 of page 32
P. C. Bird Register

SHIPYARD TRACT, SPRINGWELLS, MICHIGAN
MAY 1890
RECEIVED FOR RECORD, MAY 14th 1890
A. D. 1890
of Book M. and Recorded in Liber 14 of page 32
P. C. Bird Register