

LAGORIO'S SUBDIVISION

OF LOT 13 GUOIN FARM P.C. 12


CITY OF DETROIT

WAYNE COUNTY MICHIGAN

JUNE 19th 1890

SCALE 50 FT. PER INCH

MASON L. BROWN
ENGINEER & SURVEYOR
DETROIT MICH.

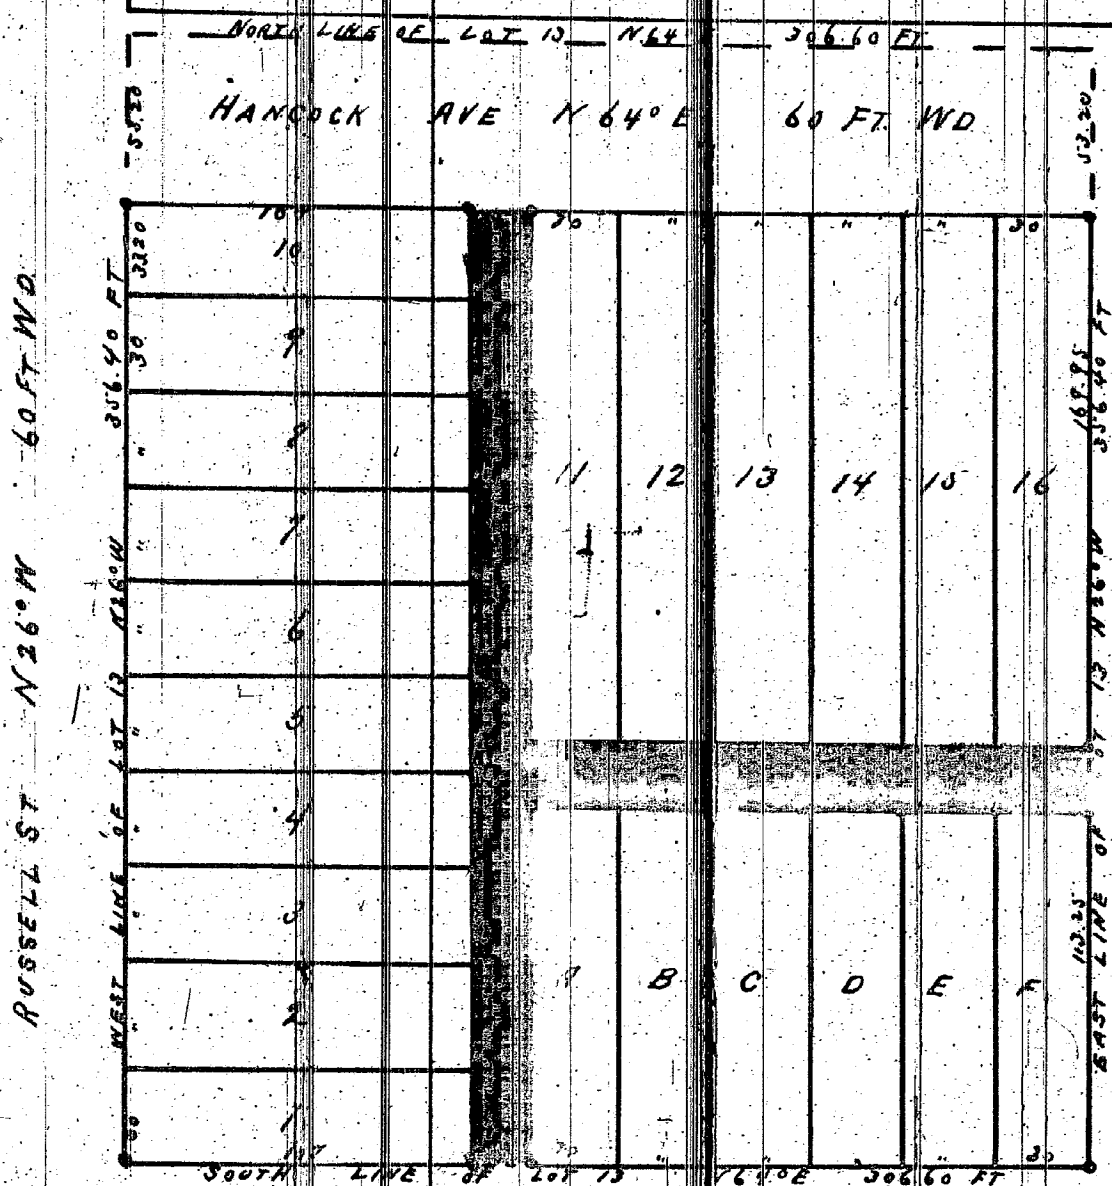

Common Corner
August 15th 1890
+ 38-78

I hereby certify that the above Plat is correct and that Monuments consisting of Oak Stakes 1 1/4 inches square and 15 inches long have been placed in the ground at all angles in the boundaries, and at the intersection of all streets or streets and alleys, as shown on plat by O.

Detroit, June 20th 1890.
Mason L. Brown
Engineer and Surveyor

STATE OF MICHIGAN, } ss.
County of Wayne

W.C. P.C. Bird, Dep. Register of Deeds, and Mason L. Brown, Surveyor, hereby certify that we have each carefully compared this copy with the original plat of LAGORIO'S SUBDIVISION OF LOT 13 GUOIN FARM P.C. 12 CITY OF DETROIT WAYNE COUNTY MICHIGAN and that it is an exact copy thereof and of the whole of such original map or plat.

P.C. Bird, Dep. Register of Deeds.
Mason L. Brown, Surveyor.

REGISTER'S OFFICE, } ss.
COUNTY OF WAYNE

Received for Record, the 22nd day of July, 1890 at 11:20 o'clock A.M. and Recorded in Liber 14 of Platons Page 45
P.C. Bird, Dep. Register.

I hereby certify that this plat is a correct copy of the plat now on record in the Register of Deeds office being made under the supervision of the Auditor General by tracing the plat on record and affixing thereto a carefully compared copy of the dedication and Certificate.

Dated this 15th day of Oct. 1890
Geo W. Bennett
Clerk Aud. Genl's Dept.

Examined and Approved
July 2nd 1890
H. R. Pratt
Deputy Auditor General

KNOW ALL MEN BY THESE PRESENTS, that We John Lagonio & Mary Lagonio (his wife) & Thomas Lagonio & Rose Lagonio (his wife) have caused the land embraced in the above plat to be surveyed, laid out and platted, to be known as LAGORIO'S SUBDIVISION OF LOT 13 GUOIN FARM P.C. 12 CITY OF DETROIT WAYNE CO. MICHIGAN and that the Streets and Alleys shown on said plat are hereby dedicated to the use of the public. Witness our hands and seals this the 23rd day of June A.D. Eighteen Hundred and Ninety

In presence of John X Lagonio (L.S.)
Mary Lagonio (L.S.)
Thomas X Lagonio (L.S.)
Rose X Lagonio (L.S.)
M.D. Edgemoor
Andrew J. Swift
herman.

STATE OF MICHIGAN, } ss.
COUNTY OF Wayne

On this, the 23rd day of June 1890, before me, a Notary Public in and for said county, personally appeared the above named John Lagonio & Mary Lagonio (his wife) & Thomas Lagonio & Rose Lagonio (his wife), known to me to be the same persons who executed the above dedication, and who acknowledged the same to be their free act and deed.

Charles H. Hurdman, Notary Public.
Wayne County, Michigan.

Approved July 15th 1890
James H. Hurdman
Michael J. Griffin

{ Board of Public Works
City of Detroit
Wayne County