


Plat of
SNOW'S Subdivision of Lots 50 & 58 of Wesson's Section of Labrosse & Baker Farms and Lots 30 & 31 of the Subdivision of
the Baker Farm North of the Chicago Road. City of Detroit. Wayne County. Michigan. T.2S. R.12E.

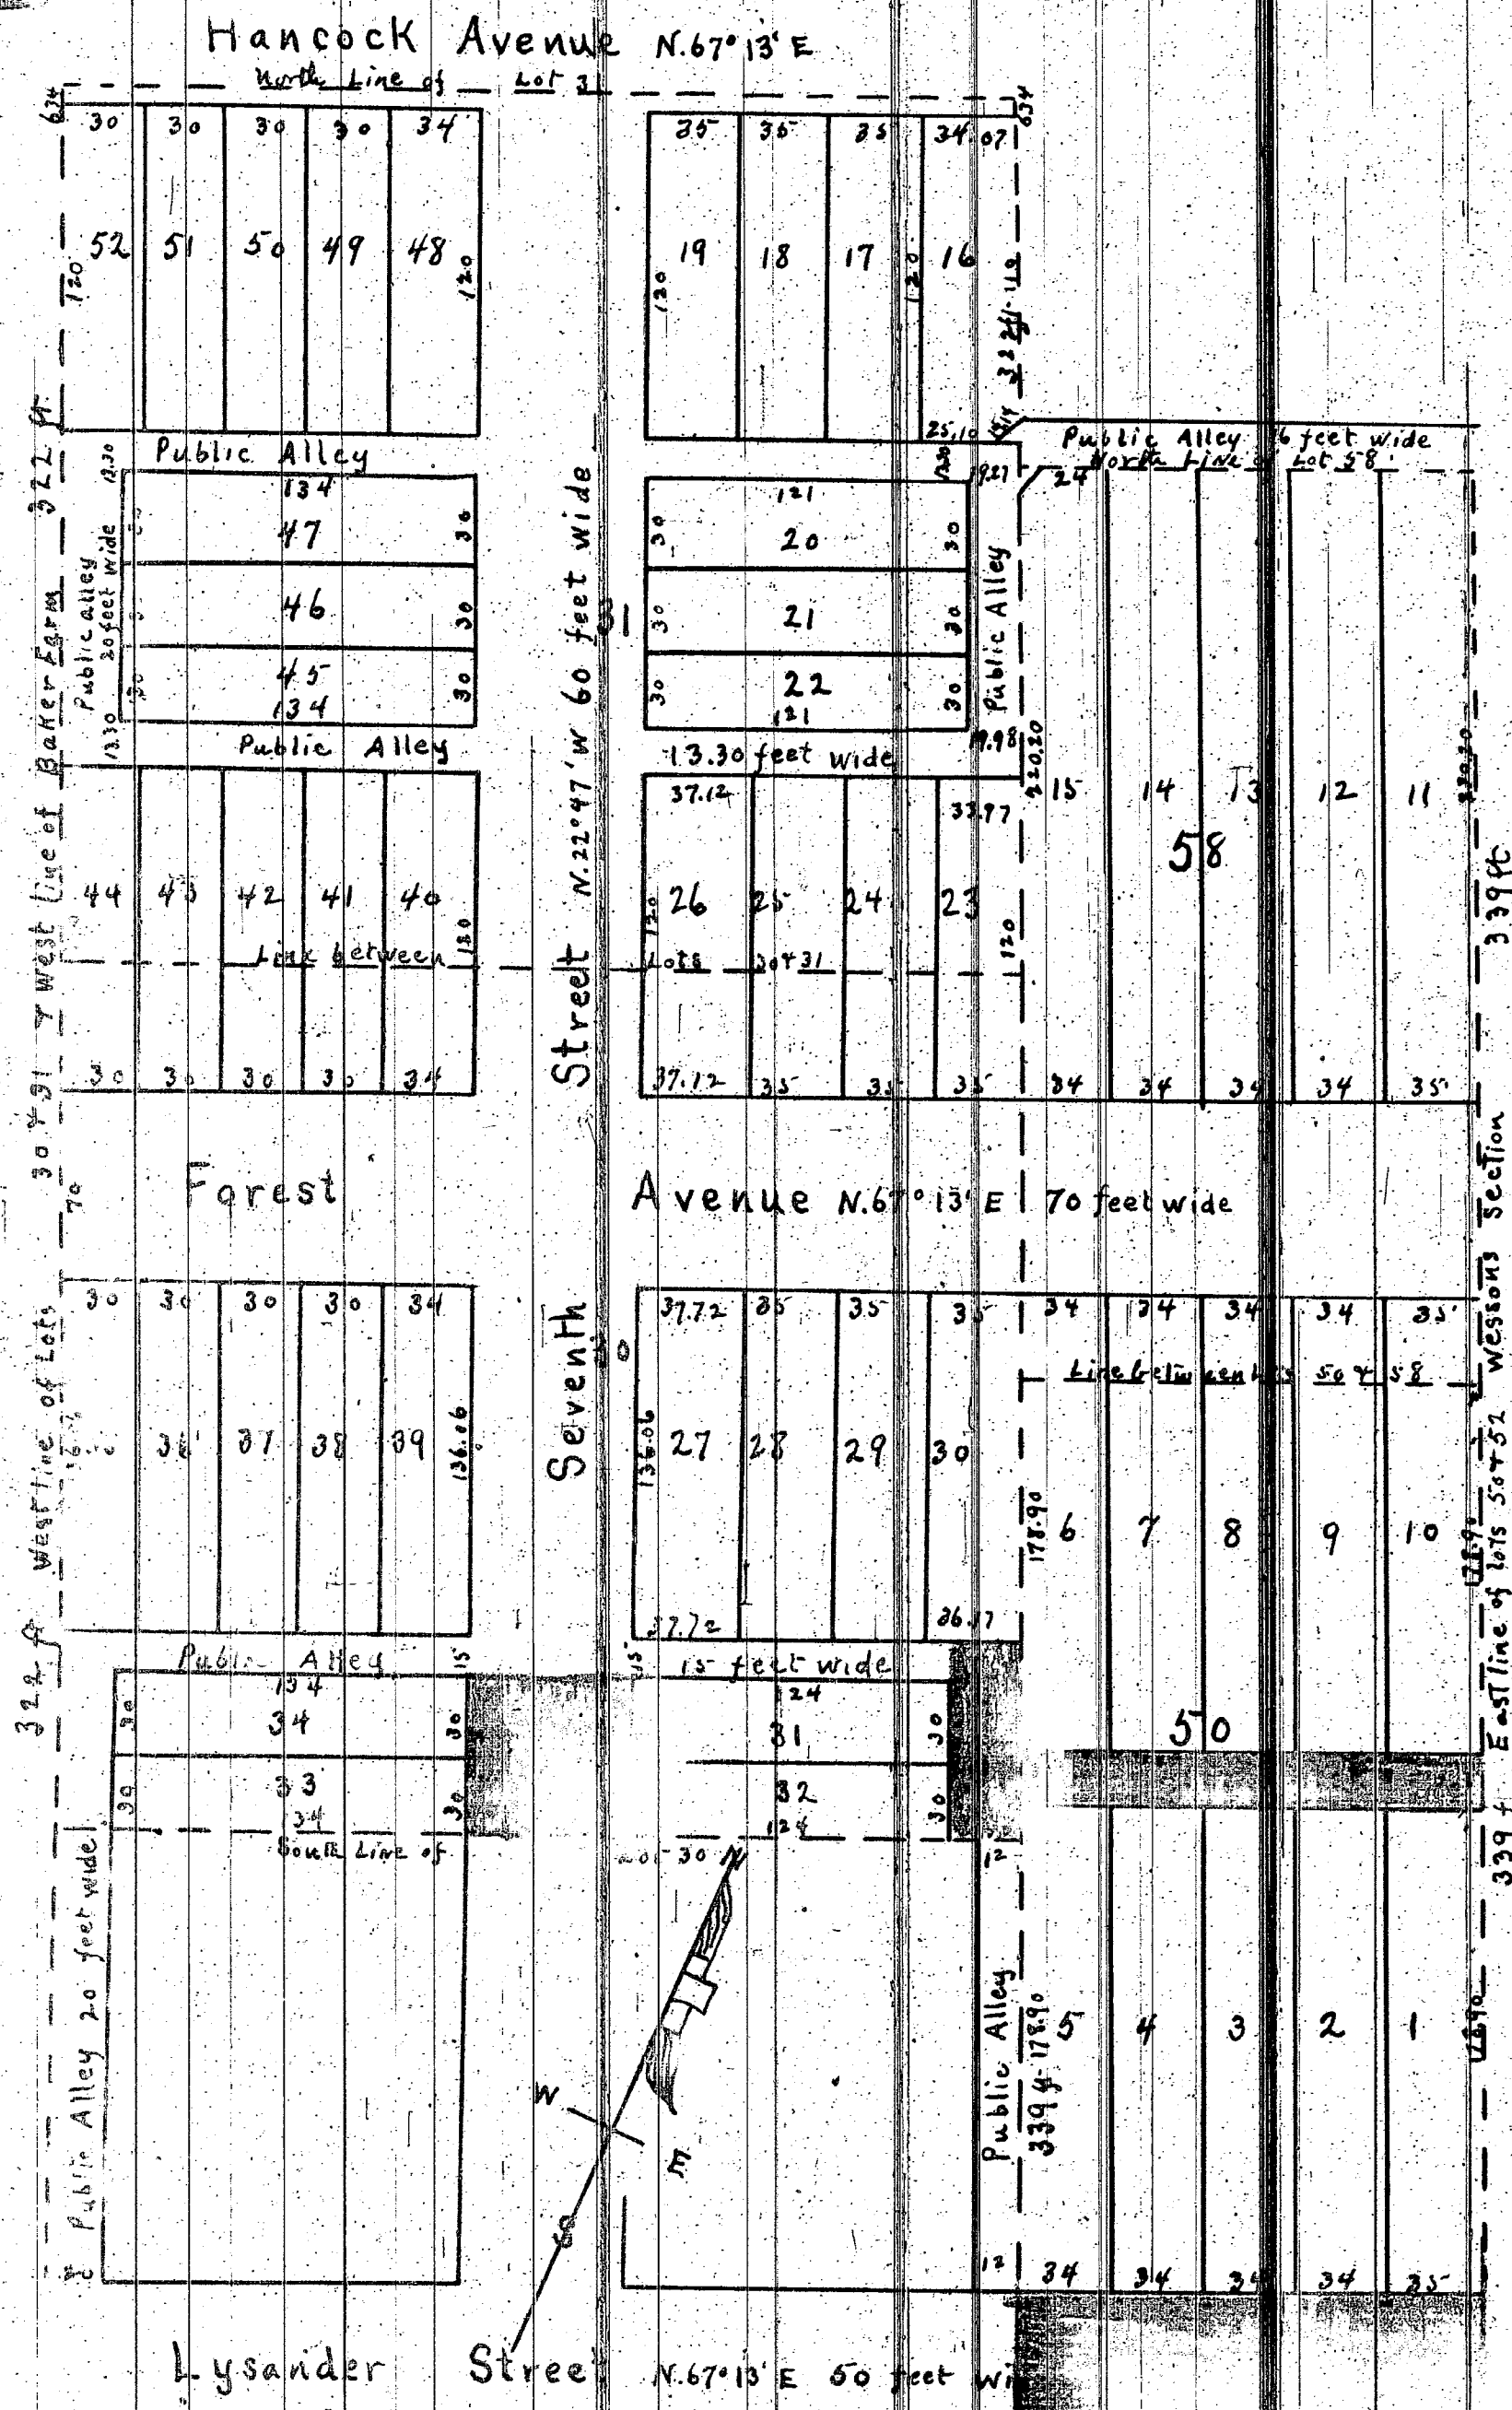

I Asa H. Willmarth Surveyor hereby Certify the foregoing Plat
to be correct by actual Survey
Asa H. Willmarth
Surveyor

State of Michigan }
County of Wayne } ss On this Twenty fourth day of July
in the year Eighteen hundred and Eighty five before me the
Subscriber a Notary Public in and for said County personally
appeared Asa H. Willmarth to me known to be the same person
described in and who executed the above certificate and
acknowledged the same to be his free act and deed
Jay Fuller
Notary Public for Wayne Co. Mich.

State of Michigan }
County of Wayne } ss Know all men by these presents that we
Edward S. Snow and Elizabeth A. his wife of the Township of Dearborn
Wayne County Michigan do hereby dedicate to the Public the perpetual
use of the streets and alleys as represented on the foregoing Plat
Reserving to ourselves our heirs and assigns the Reversion thereof
whenever discontinued by Law. Witness our hands and seals
this Thirty first day of July in the year Eighteen hundred
and eighty five
In presence of
L. M. Austin
Herbert M. Snow
Edward S. Snow. (Seal)
Elizabeth A. Snow. (Seal)

State of Michigan }
County of Wayne } ss On this Thirty first day of July
in the year Eighteen hundred and eighty five before me the
Subscriber a Notary Public in and for said County personally
appeared Edward S. Snow and Elizabeth A. his wife to me known
to be the same persons described in and who executed the above
Instrument and severally acknowledged the same to be their free act and deed
Herbert M. Snow.
Notary Public
Wayne Co. (Seal)
Mich.


Examined and approved
August 2nd 1885
H. R. Pratt
Deputy Auditor General

State of Michigan }
County of Wayne } ss We Charles M. Rousseau Register of Deeds
and Asa H. Willmarth Surveyor hereby certify that we have
separately carefully compared this duplicate Plat with the original
Plat of Snow's Subdivision of Lots 50 & 58 of Wesson's Section of
Labrosse & Baker Farms and Lot 30 & 31 of the Subdivision
of the Baker Farm North of the Chicago Road City of Detroit
Wayne County Michigan and that it is an exact duplicate
thereof and of the whole of such Plat
Charles M. Rousseau
Register of Deeds
Asa H. Willmarth
Surveyor

Approved September 1st 1885
John B. Sturtevant } Board
Alexander Chapoton } of
William H. Langley } Public Works

I hereby certify that this plat is a correct copy of the plat now on record
in the Register of Deeds office, being made under the supervision of the
Auditor General by tracing the plat on record and affixing thereto a
carefully compared copy of the dedication and certificate
Dated this 13th day of Oct. 1910
Geo. W. Bennett
Clerk and Ex. Sec. Dept.

Registers Office
COUNTY OF WAYNE }
Received for Record the 16th
day of Oct. A.D. 1885
at 1 o'clock P.M. and
Recorded in Liber 9 of
Plats on Page 20
Charles M. Rousseau
Register

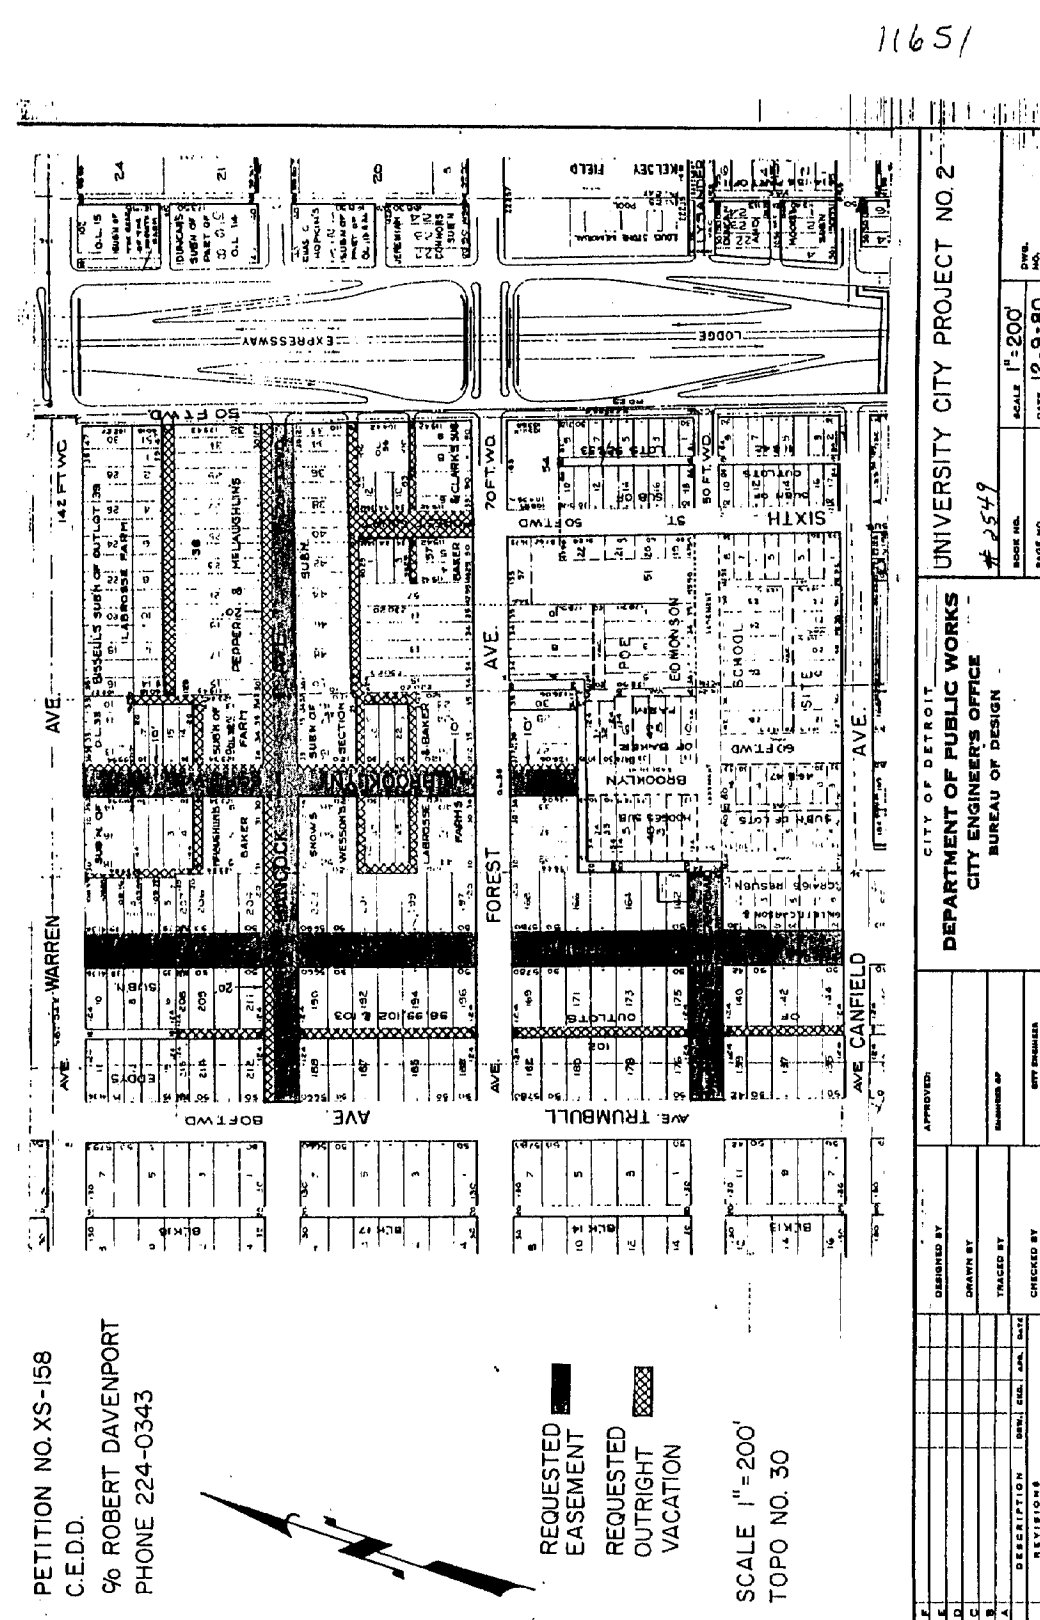

Department of Public Works January 29, 1961
Honorable City Council:
Re: Petition No. 2549. University City
Rehabilitation Project No. 1.
Street and Alley Vacations.

We wish to advise that in order to develop the parcels within the above project which are bounded by Trumbull, Warren and Franklin Streets and Warren Avenues, it is now necessary to vacate the streets and alleys within the area.

All City departments or privately owned utility companies have replied that they are not involved or that they have made satisfactory arrangements regarding their facilities located therein.

An appropriate resolution is being attached for consideration by your Honorable Body.

Respectfully submitted,
[Signature]

Approved: _____ City Engineer
JAMES W. WATTS, Director
Department of Public Works
By Council Member Eberhard:
WHEREAS, the City of Detroit is undertaking the reclamation of the University City 2 habilitation Project No. 2 pursuant to Act 344 of the Public Acts of 1945, amended;
AND WHEREAS, in order to carry out development plan for this project, it is necessary for the City of Detroit to acquire certain lands and alleys in the area; therefore be it
RESOLVED, that all of the street frontage of the parcel of land bounded by Trumbull, the Lord Freeway, Forest and Warren, said parcel of land be
Land in the City of Detroit, County of Wayne Michigan, being all of Lots 2 through 5 inclusive of the Block 183-200, in P.O. # 101, "Woodbridge Farm" as recorded February 25, 1987 in Liber 10, Page 100, of the Wayne County Records, and all of Lots 183 thru 215, inclusive of "Hudson Brook, Subdiv" of outside 98

The above described streets and portions of streets shall be subject to the following covenants and agreements, uses, reservations and regulations, which shall be observed by the owners of the lots abutting on said streets and by their heirs, executors, administrators and assigns, forever to

FIRST, said owners hereby grant to and for the use of the public easements or right-of-way over said vacated public streets hereinabove described for the purposes of maintaining, repairing, repaving, or replacing public utilities such as water mains, sewers, gas lines or mains, electric lines, telephone lines, or other things usually placed or installed in a public street in the City of Detroit, with the right to ingress and egress at any time and place, and easements for the purpose above set forth.

SECOND, said owners for their heirs and assigns further agree that no building or structure shall be erected or placed on or over any of the above streets or highways including but not limited to concrete slabs or driveways, retaining walls, or any other structure (any line fence) shall be built or placed upon said easements, nor any change of surface grade made, without prior approval by the Department of Public Works.

THIRD, that if at any time in the future the owners of any lots abutting on said vacated streets shall request the removal and/or relocation of any existing poles or other utilities in said easement, such owners, upon whose property the poles or other utilities are located shall pay all costs incidental to such removal and/or relocation, unless such charges are waived by the utility owners.

PROVIDED FURTHER, that if any utility located or to be located in said property shall break or be damaged as a result of any action on the part of the petitioner or assigns (by way of illustration but not limitation, such as storage of excessive weights of materials or construction not in accordance with Section 2, mentioned above, then in such event the petitioner or assigns shall be liable for all costs incidental to the repair of such broken or damaged utility.

Adopted as follows:
Yeas — Council Members Cleveland
Cockrel, Eberhard, Hood, Kelley
McFadden, Rogell, and President
Henderson — 8.
Nays — None.

①	597	⑤	494
②	10039	⑥	11651
③	503	⑦	379
④	503	⑧	481
			632

SHORT FORM - TRUE COPY CERTIFICATE

I, JAMES H. BRADLEY, CITY CLERK of the City of Detroit, do hereby certify that the annexed paper is a true copy of a Resolution adopted by the City Council on February 11, 1981 and approved by the Mayor on February 18, 1981 as appears from the Journal of said City Council, on file in my office

IN WITNESS WHEREOF, I have here-
unto set my hand and affixed the
Corporate Seal of said City, at
Detroit, on

March 2, 1981

James H. Brady

CLERK OF COURT
JAMES H. BRADLEY

✓