

"HAZEL PARK" SUB OF PART OF NW 1/4 SEC 33 T.2 S. R. 9 E VILLAGE OF WAYNE WAYNE CO. MICH.

JULY 1890

SCALE 100 FT PER INCH

Mason L. Brown
 Engineer & Surveyor
 Detroit Mich.

W

I hereby certify that this plat is a correct copy of the plat now on record in the Register of Deeds office, being made under the supervision of the Auditor General by tracing the plat on record and affixing thereto a correctly compared copy of the dedication and certificate.

Dated this 14th day of Oct 1910.

Geo. H. Bennett

Clark and Emb. Esq.

RECEIVED FOR RECORD
 COUNTY OF WAYNE
 Received for Record the 21st day of August A.D. 1890 at 3 P.M. and Recorded in Book 14 of Plats on Page 60
 P. B. Burt
 Reg. Register

Plat of Hazel Park, Sub of Part of NW 1/4 Sec 33 T.2 S. R. 9 E, Village of Wayne, Wayne Co. Mich., as shown on plat by O. L. Brown, Engineer and Surveyor, dated July 21st 1890.

Examined and approved
 August 9, 1890
 H. P. Pratt
 Register Auditor General

Witness my hand and seal of the Register of Deeds, this 21st day of July 1890.
 Mason L. Brown
 Engineer and Surveyor

I hereby certify that the above Plat is correct and that Monuments consisting of Oak Stakes 1 1/2 inches square and 15 inches long have been placed in the Boundaries, and at the intersection of all Streets and Alleys, as shown on plat by O. L. Brown, Engineer and Surveyor, dated July 21st 1890.


KNOW ALL MEN BY THESE PRESENTS, that we, John L. McCloud and Mary C. McCloud his wife, have caused the land embraced in the above plat to be surveyed, laid out and platted, to be known as "Hazel Park" Sub of Part of NW 1/4 Sec 33 T.2 S. R. 9 E, Village of Wayne, Wayne Co. Michigan, and that the Streets and Alleys shown on said plat are hereby dedicated to the use of the public. Witness our hands and seals this the Fifth day of August A.D. Eighteen Hundred and Ninety.

In presence of
 John T. Doan
 Arthur H. McCloud

John L. McCloud (L.S.)
 Mary C. McCloud (L.S.)

STATE OF MICHIGAN, 1890.
 COUNTY OF Wayne.
 On this, the Fifth day of August 1890, before me, a Notary Public in and for said county, personally appeared the above named John L. McCloud and Mary C. McCloud his wife, known to me to be the same persons who executed the above dedication and who acknowledged the same to be their free act and deed.

Arthur H. McCloud Notary Public
 Wayne County, Michigan.

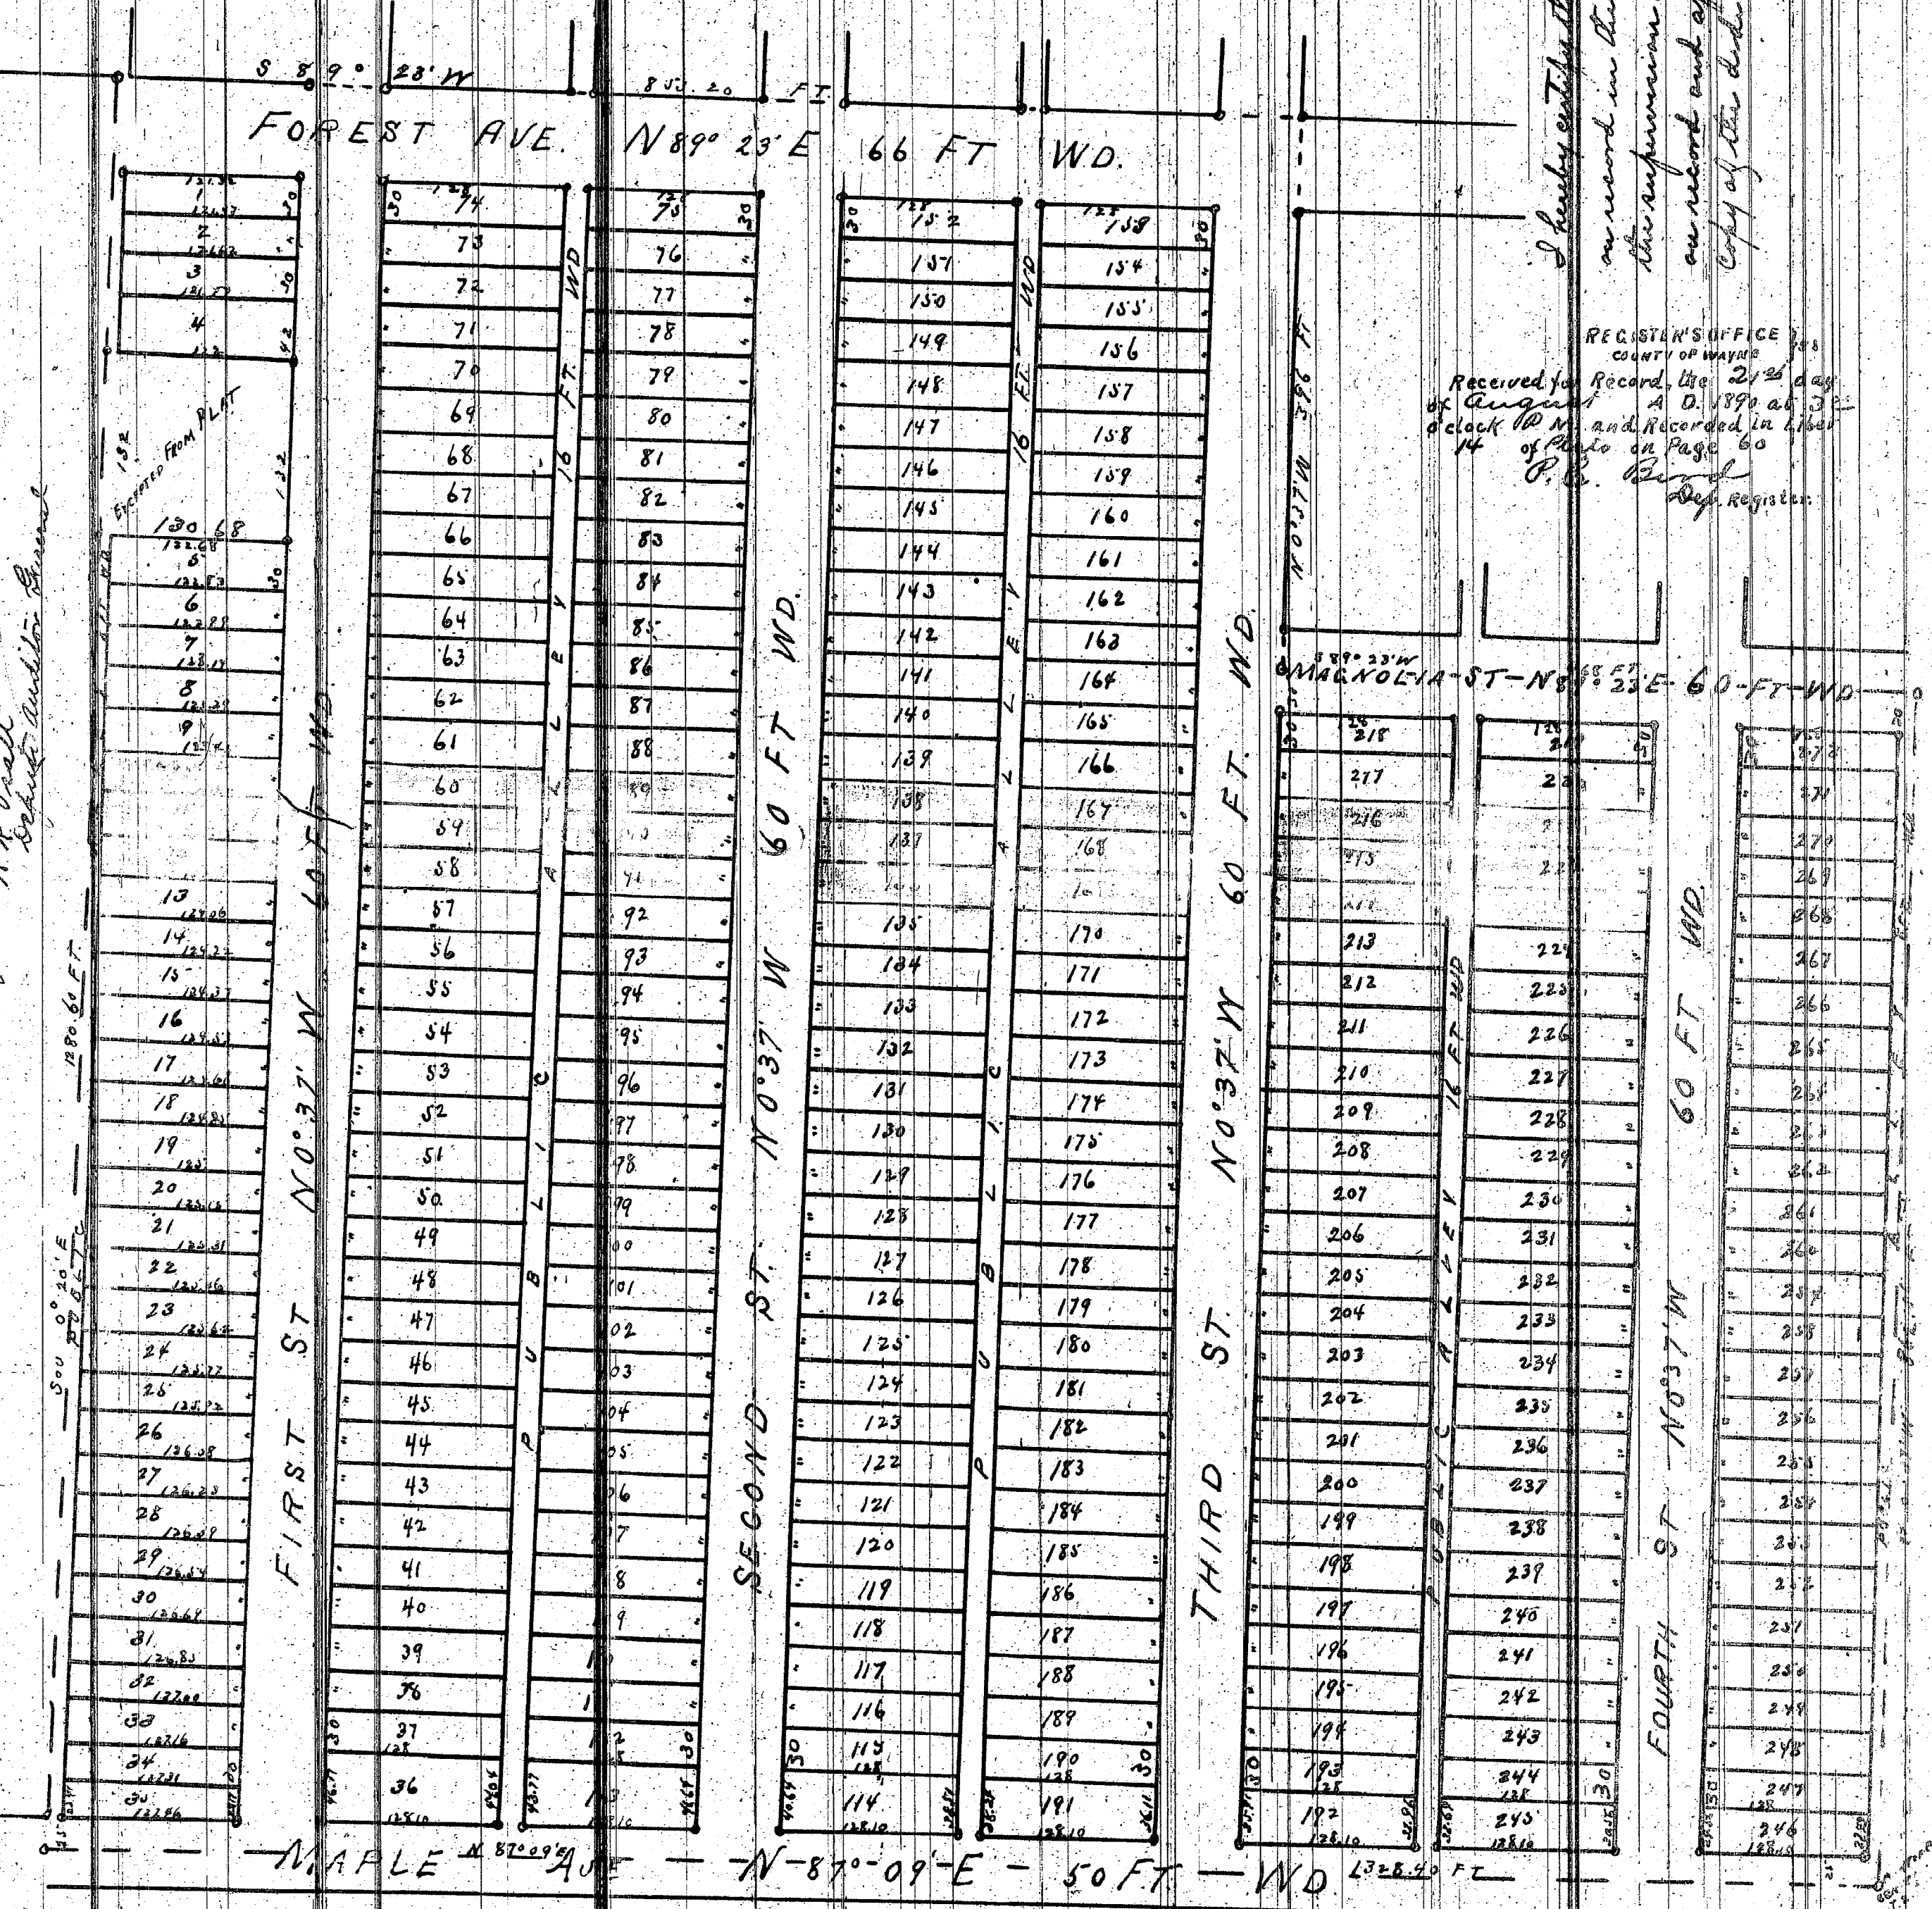

Wayne
28756
11653
1964
116015
15
2554

MOVED BY NORTON, SUPPORTED BY LENTINE, THE FOLLOWING RESOLUTION WAS
OFFERED FOR ADOPTION:

RESOLUTION

WHEREAS, the City Council of the City of Wayne did on the 19th day of August, A.D. 1969, determine it advisable to vacate those public alleys within the City of Wayne as hereinafter described;

WHEREAS, on said date the City Council ordered a public hearing to be held on Tuesday, the 16th day of September, A.D. 1969, at 8:00 o'clock P.M. in the Council Chamber of the City of Wayne, 34808 Sims Avenue, on the question of the amendment to the master plan of the City of Wayne and the vacation of the public alleys located as follows:

That East-West alley abutting Lots 16 and 17, John Scarrows Subdivision, in the S.E. 1/4 of Sec. 29, as recorded in Liber 39, Page 52 of Plats, Wayne County Records, T.2 S., R. 9 E., City of Wayne, Wayne County, Michigan.

That East-West alley abutting Lots 12 through 21, inclusive, Isabella Clark Subdivision, in the S.E. 1/4 of Sec. 29, as recorded in Liber 26, Page 99, of Plats, Wayne County Records; and abutting Lots 29 and 30, Clark and Jamieson's Addition, as recorded in Liber 3, Page 59, of Plats, Wayne County Records; and also abutting Lots 339 and 341 through 349, inclusive, of Assessor's Wayne Plat No. 9, as recorded in Liber 68, Page 56, of Plats, Wayne County Records, in the S.E. 1/4 of Sec. 29, T. 2 S., R. 9E., City of Wayne, Wayne County, Michigan.

That North-South alley abutting Lots 13 through 35, inclusive, Hazel Park Subdivision, as recorded in Liber 14, Page 60, of Plats, Wayne County Records; and abutting Lots 166 through 181, inclusive, and southerly portion of Lot 182, Glenmorrison Subdivision, from the North property line extended of Lot 13, Hazel Park Subdivision, as recorded in Liber 37, Page 32, of Plats, Wayne County Records, all in the N.W. 1/4 of Section 33, T. 2 S., R. 9 E., City of Wayne, Wayne County, Michigan.

WHEREAS, said public hearing was held at which time there were no objections voiced.

NOW, THEREFORE, BE IT RESOLVED, that the master plan of the City of Wayne be amended and those public alleys located as follows:

That East-West alley abutting Lots 16 and 17, John Scarrows Subdivision, in the S.E. 1/4 of Sec. 29, as recorded in Liber 39, Page 52, of Plats, Wayne County Records, T. 2 S., R.9 E., City of Wayne, Wayne County, Michigan.

That East-West alley abutting Lots 12 through 21, inclusive, Isabella Clark Subdivision, in the S.E. 1/4 of Sec. 29, as recorded in Liber 26, Page 99, of Plats, Wayne County Records; and abutting Lots 29 and 30, Clark and Jamieson's Addition,

as recorded in Liber 3, Page 59, of Plats, Wayne County Records; and also abutting Lots 339 and 341 through 349, inclusive, of Assessor's Wayne Plat No. 9, as recorded in Liber 68, Page 56, of Plats, Wayne County Records, in the S.E. 1/4 of Sec. 29, T. 2 S., R. 9 E., City of Wayne, Wayne County, Michigan.

That North-South alley abutting Lots 13 through 35, inclusive, Hazel Park Subdivision, as recorded in Liber 14, Page 60, of Plats, Wayne County Records; and abutting Lots 166 through 181, inclusive, and southerly portion of Lot 182, Glenmorrison Subdivision, from the North property line extended of Lot 13, Hazel Park Subdivision, as recorded in Liber 37, Page 32, of Plats, Wayne County Records, all in the N.W. 1/4 of Sec. 33, T. 2 S., R. 9 E., City of Wayne, Wayne County, Michigan

be, and the same are hereby vacated.

BE IT FURTHER RESOLVED, that an easement the full width of the vacated alleys be retained for public utilities, water and sewer.

ROLL CALL:	AYES	NAYS	ABSENT
Norton, Lentine, Butler		None	None
Glennie, Howard, Martin, McKay			

I, Patrick J. Cullen, do depose and say that I am duly appointed and qualified Clerk for the City of Wayne, that I have compared the foregoing with the original resolution adopted in a Council Meeting held on Tuesday, September 16, 1969, and find it to be a true and complete copy of said original.

Patrick J. Cullen
Patrick J. Cullen, City Clerk

Recorded
Date 12-9-70
Liber 17572
Page 501

28754
11453
1964
14015
15
2554

21047 28

255

No. 5 253

204

STILL

RAILROAD

五
一
〇
〇
一
〇

WASHINGTON

VACATED

06 FT. WD

FOREST

③

AVENUE

150-1080

ST-61

TESTS

DAVID De FOREST

ADDITION

VACATED

FOREST AVE.

1015

CONFIDENTIAL

0
α
—
I
T

CLINTON

STREET

37.

CHAMBERLAIN

50 FT. WD.

[illegible][illegible]

WASHINGTON


91
92
93
94
95
6
7
8
9

三

28

14015
2554

28754
11653
1944
12

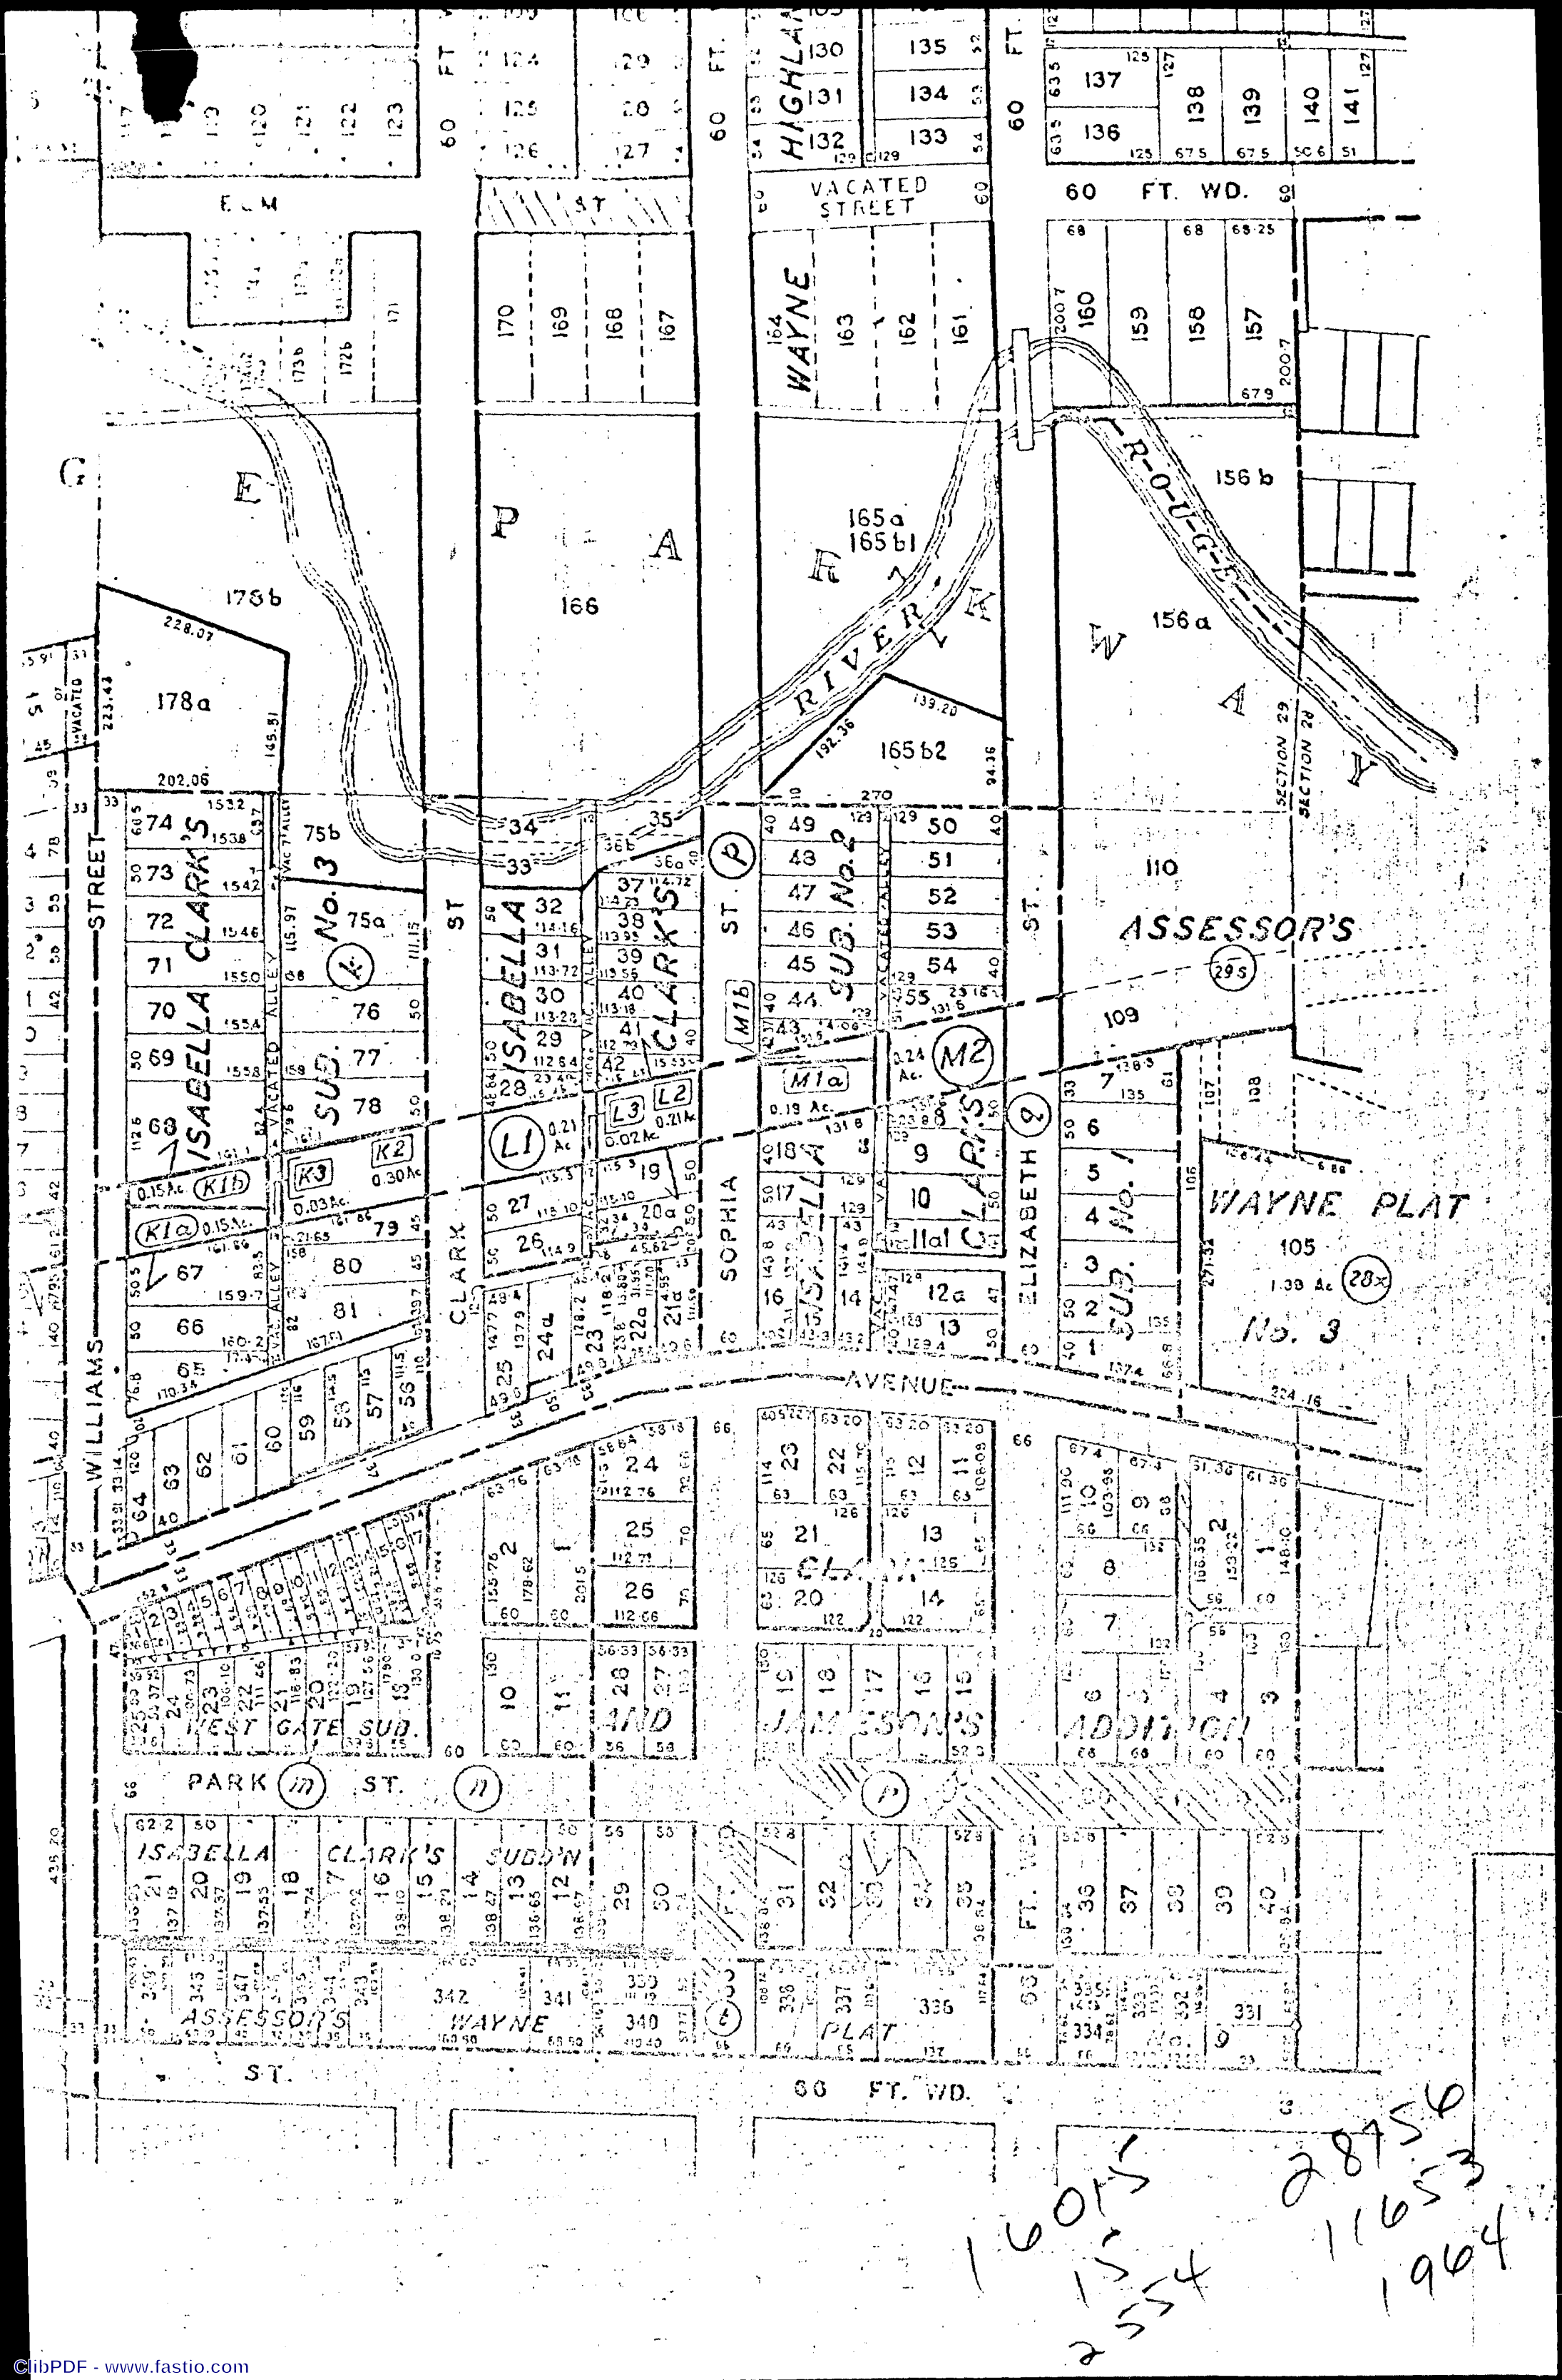

Wayne
2554
11653
16366
343

MOVED BY BUTLER, SUPPORTED BY HOWARD, THE FOLLOWING RESOLUTION WAS
OFFERED FOR ADOPTION:

RESOLUTION

WHEREAS, the City Council of the City of Wayne did on the 19th day of January, A.D. 1971, determine it advisable to vacate a public alley within the City of Wayne as hereinafter described; and

WHEREAS, on said date the City Council ordered a public hearing to be held on Tuesday, the 16th day of February, A.D. 1971; and

WHEREAS, said public hearing was held at which time there were no objections voiced;

NOW, THEREFORE, BE IT RESOLVED, that the master plan of the City of Wayne be amended and that public alley located as follows:

That public alley running south from the south line of Lot 1, extended, and abutting Lots 2 through 9, inclusive, of Hazel Park Subdivision, as recorded in Liber 14, Page 60, and Lots 183 through 188, inclusive, of Glenmorrison Subdivision as recorded in Liber 37, Page 32, Lots 19 through 21, inclusive, and the southern portion of Lot 22 of Jefferson Subdivision, as recorded in Liber 42, Page 10, and acreage parcel 33E, Wayne County Records, all being in the N.W. 1/4 of Section 33, T. 2 S., R. 9 E., City of Wayne, Wayne County, Michigan

be, and the same is hereby, vacated.

BE IT FURTHER RESOLVED, that an easement the full width of the vacated alley be retained for public utilities, water and sewer.

ROLL CALL: AYES
 Butler, Howard, Heldmann,
 Lada, McKay, McKee, Norton


NAYS
None

ABSENT
None

I, Geneva M. Ford, do depose and say that I am the duly appointed and qualified Clerk for the City of Wayne, that I have compared the foregoing resolution with the original duly adopted at a regular meeting of the City Council held February 16, 1971, and find it to be a true and complete copy of said resolution.

Geneva M. Ford
Geneva M. Ford, City Clerk

Recorded: May 12, 1971
Liber 17704
Page 220

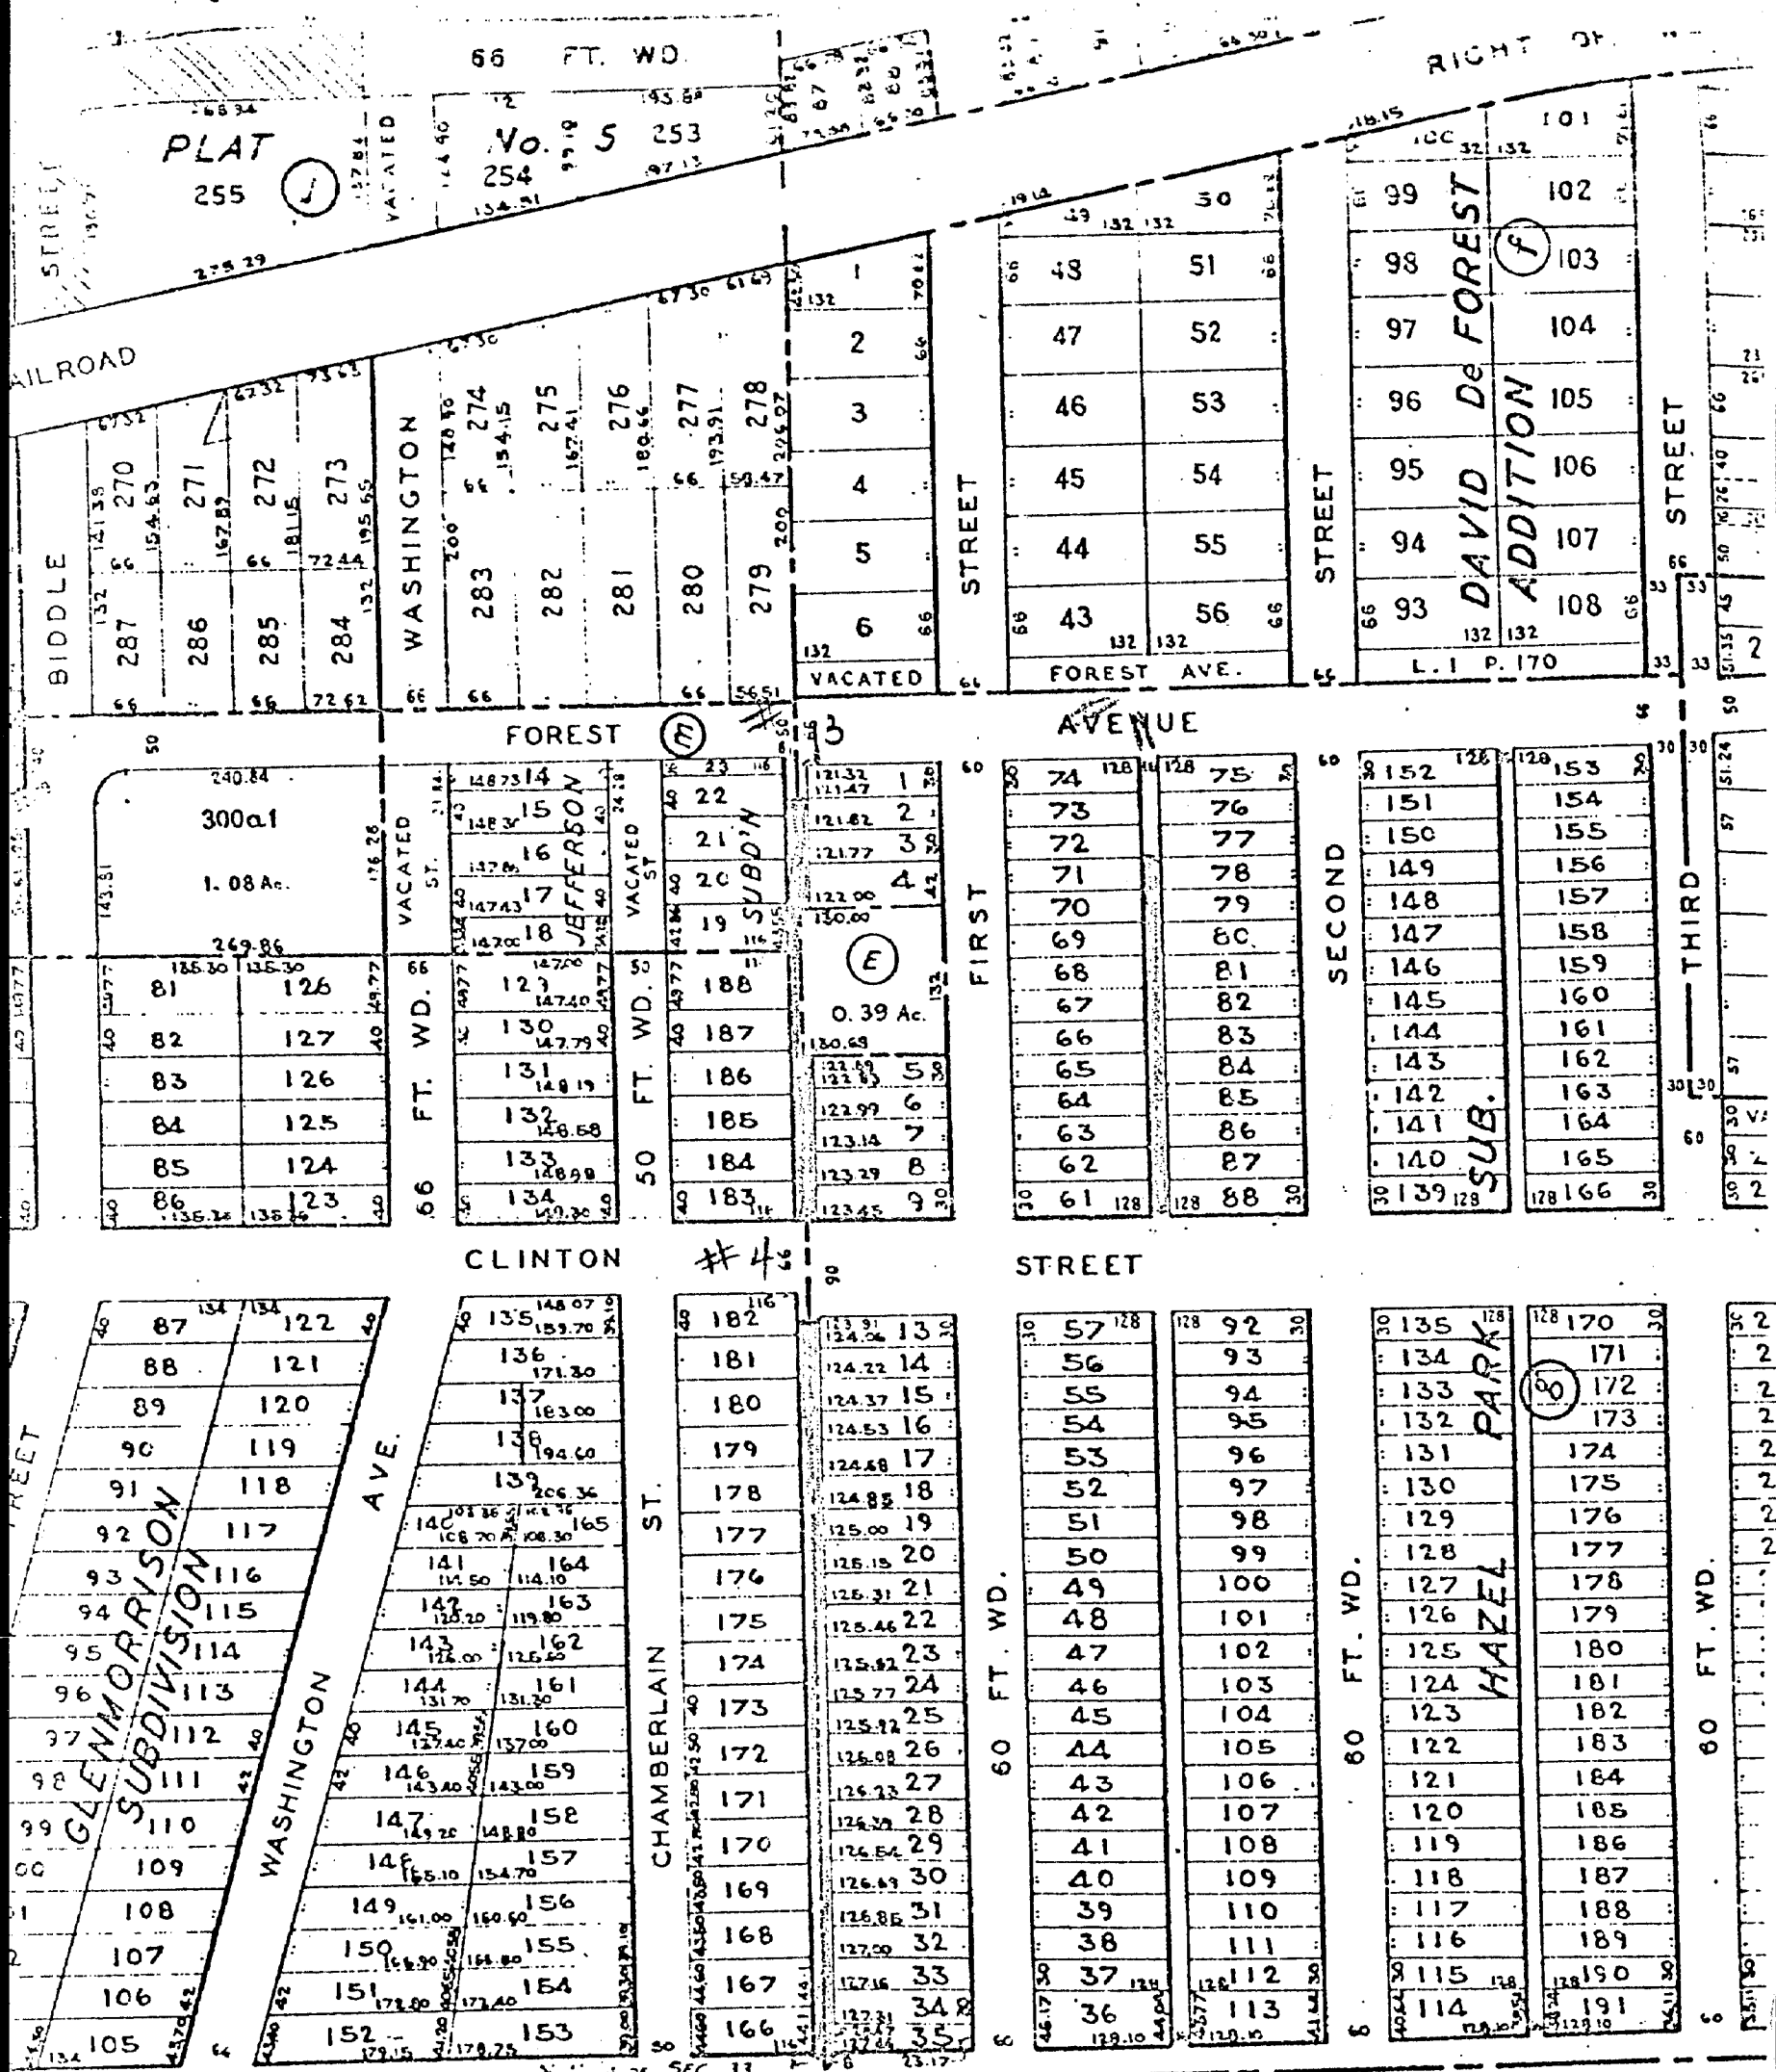

2554
11653
14346

Wayne
11/6/53

MOVED BY HOWARD, SUPPORTED BY BUTLER, THE FOLLOWING RESOLUTION WAS
OFFERED FOR ADOPTION:

RESOLUTION

WHEREAS, the City Council of the City of Wayne did on the 21st day of July, A.D. 1970, determine it advisable to vacate a public alley within the City of Wayne as hereinafter described; and

WHEREAS, on said date the City Council ordered a public hearing to be held on Tuesday, the 18th day of August, A.D. 1970, at 8:00 P.M. in the Council Chamber of the City Office, 34808 Sims Avenue, Wayne, Michigan, on the question of amendment to the master plan of the City of Wayne and the vacation of the public alley described hereinafter; and

WHEREAS, said public hearing was held at which time there were objections voiced and Council considered those objections;

NOW, THEREFORE, BE IT RESOLVED, that the master plan of the City of Wayne be amended and that public alley located as follows:

That certain public alley bounded on the West by First Street and on the East by Second Street and running North from the North right-of-way line of Clinton Street to the South lines of Lots 72 and 77 extended and abutting Lots 61 to 71, inclusive, and Lots 78 to 88 inclusive, all in Hazel Park Subdivision, as recorded in Liber 14, Page 60 of Plats, Wayne County Records, being part of the N.W. 1/4 of Section 33, City of Wayne, Wayne County, Michigan, retaining within said right-of-way an easement for public utilities, water and sewer, the full width thereof

be, and the same is hereby vacated.


BE IT FURTHER RESOLVED that an easement the full width of the vacated alley be retained for public utilities, water and sewer.

ROLL CALL:	AYES	NAYS	ABSENT
	Howard, Butler, Heidmann, Norton	None	Lada, McKay, McKee

I, Geneva M. Ford, do depose and say that I am the duly appointed and qualified Clerk for the City of Wayne, that I have compared the foregoing with the original resolution adopted in a regular Council Meeting held on Tuesday, August 18, 1970, and find it to be a true and complete copy of said original.

Recorded
Date: 12-9-70
Liber: 17572
Page: 488

Geneva M. Ford
Geneva M. Ford, City Clerk

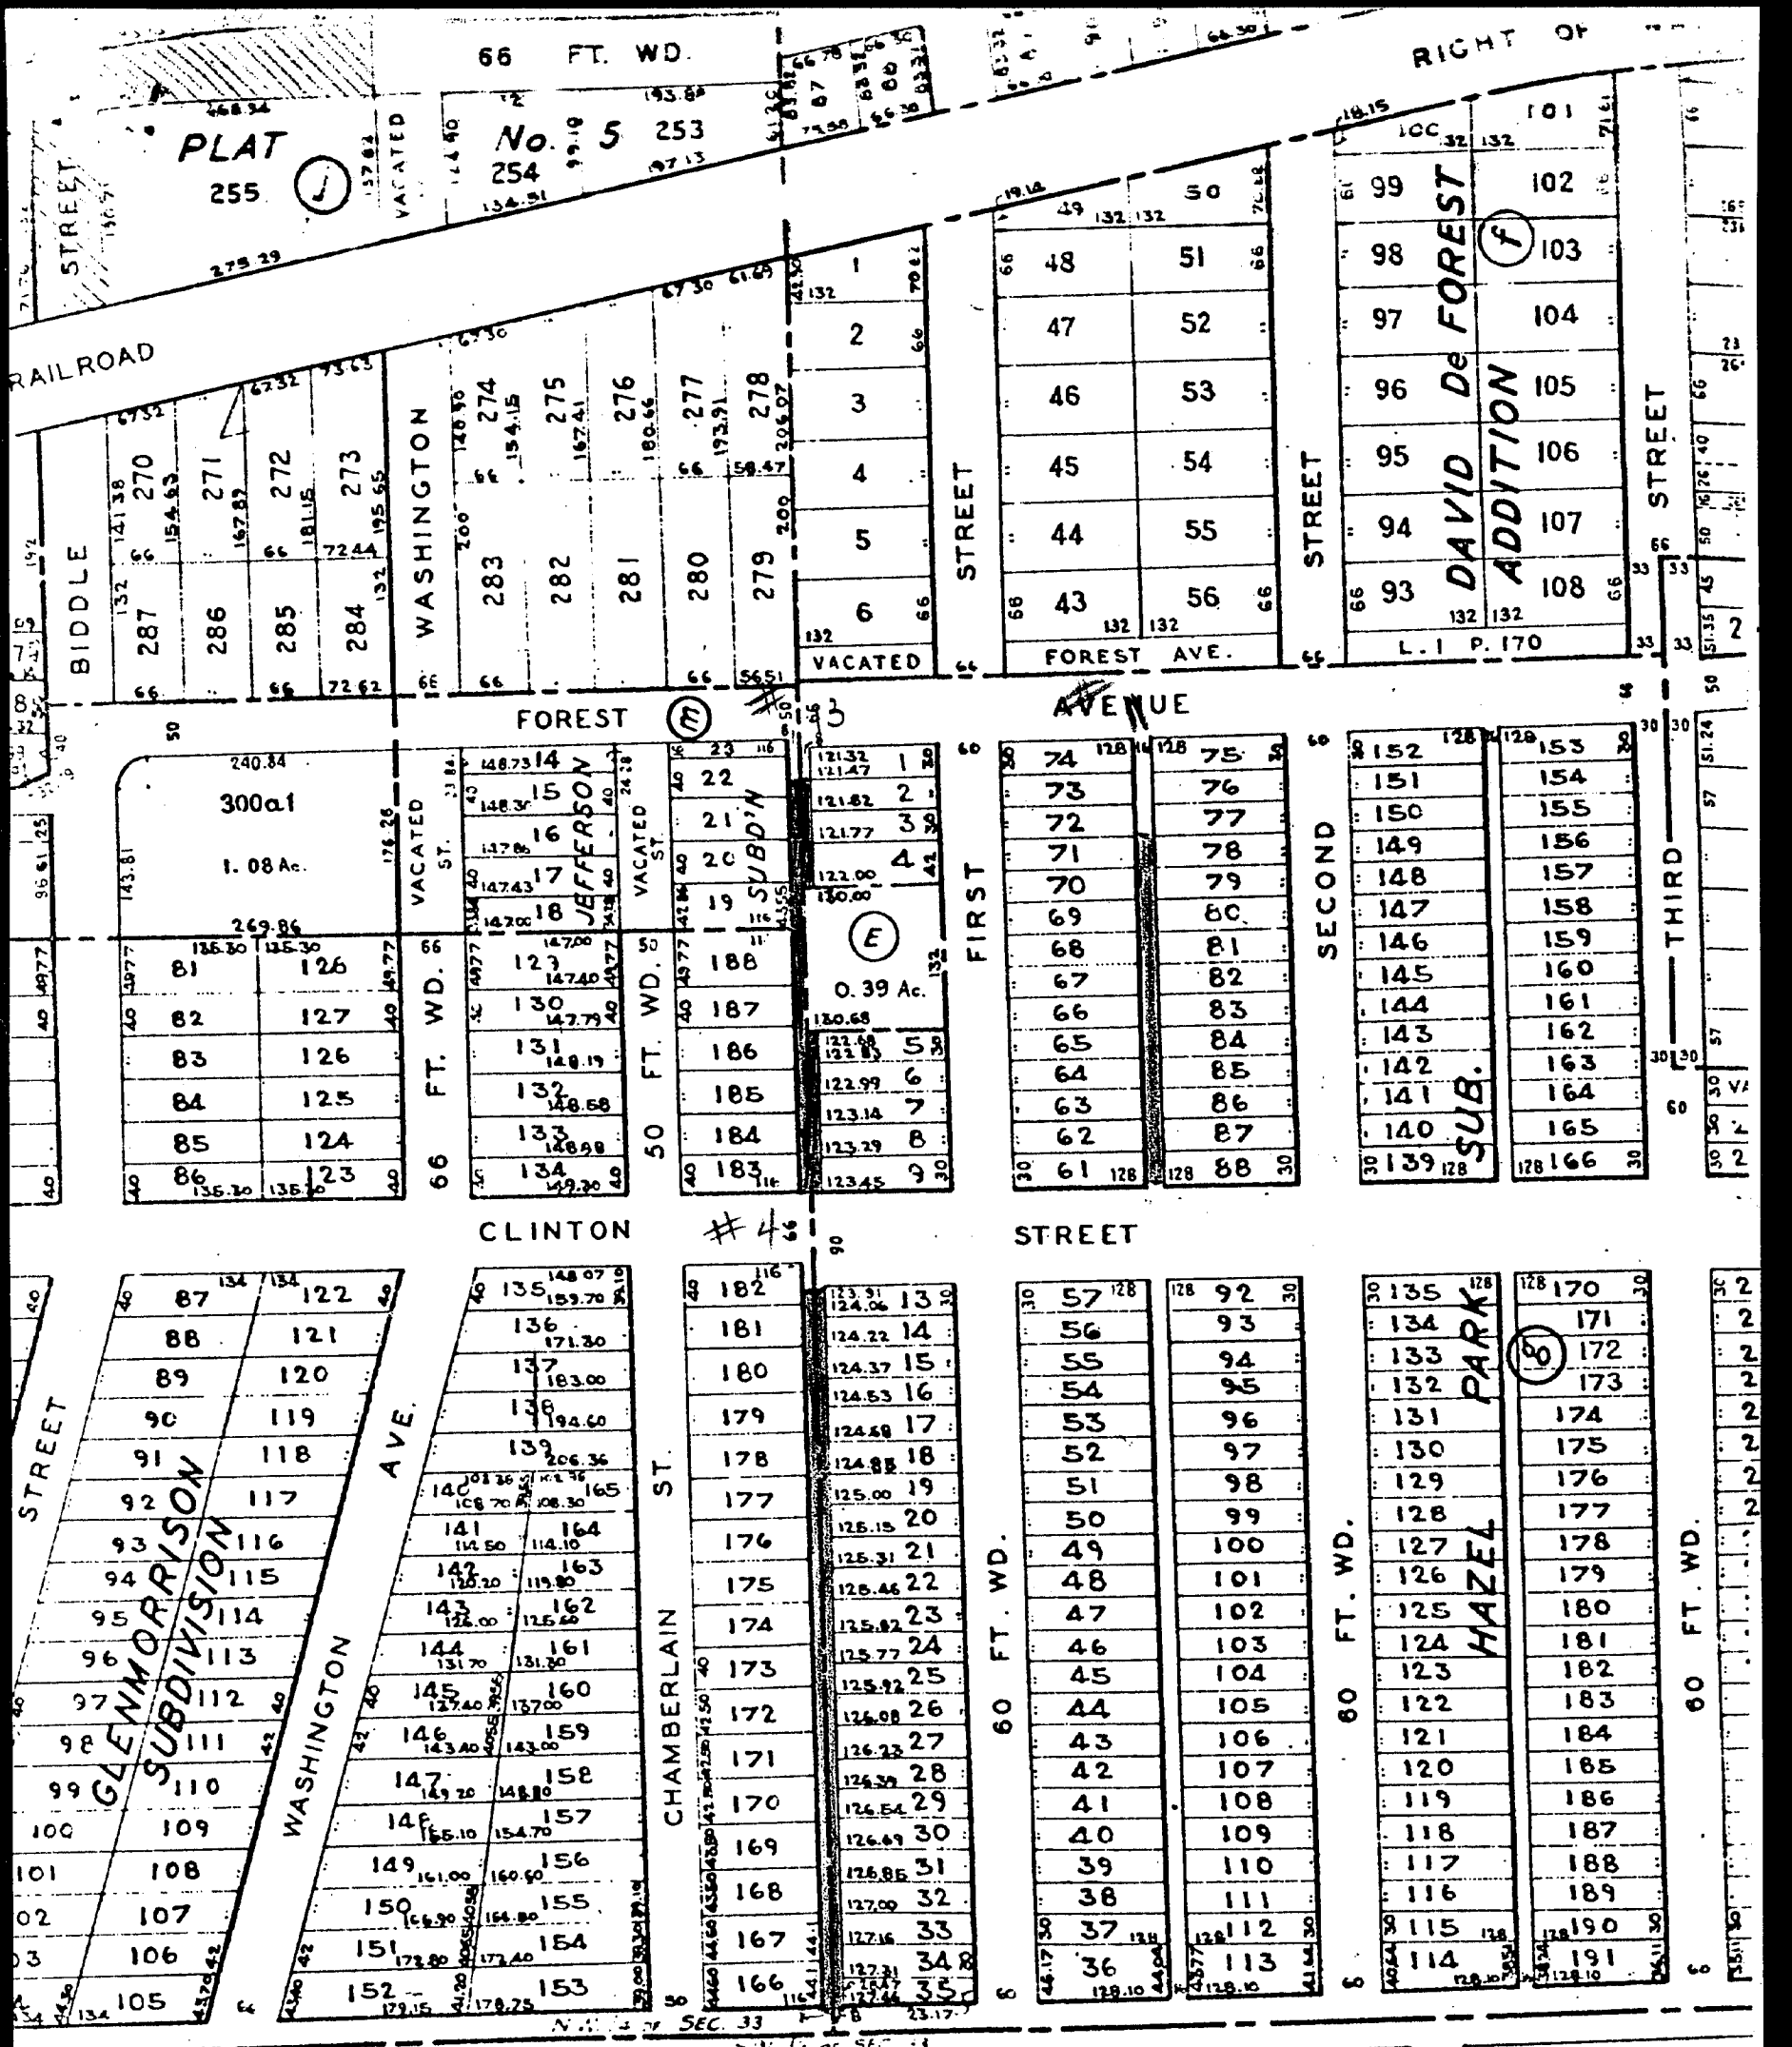

11053

Wayne
11653

MOVED BY BUTLER, SUPPORTED BY MCKAY, THE FOLLOWING RESOLUTION WAS OFFERED FOR ADOPTION:

RESOLUTION

WHEREAS, the City Council of the City of Wayne did on the 1st day of August, A.D. 1972, determined it advisable to vacate a public alley within the City of Wayne as hereinafter described; and

WHEREAS, on said date the City Council ordered a public hearing to be held on Tuesday, the 5th day of September, A.D. 1972; and

WHEREAS, said public hearing was held at which time there were no objections voiced;

NOW, THEREFORE, BE IT RESOLVED, that the master plan of the City of Wayne be amended and that public alley located as follows:

That 16 ft. wide public alley bounded on the north by Forest, on the east by Third, on the south by Clinton, and on the west by Second Street, and abutting Lots 139 through 166, inclusive, of Hazel Park Subdivision, in the N.W. 1/4 of Section 33, T. 2 S., R. 9 E., as recorded in Liber 14, Page 60, of Plats, Wayne County Records, City of Wayne, Wayne County, Michigan


be, and the same is hereby, vacated.

BE IT FURTHER RESOLVED, that an easement the full width of the vacated alley be retained for public utilities, water and sewer.

ROLL CALL:	AYES	NAYS	ABSENT
	Butler, McKay, Heidmann, Lada, McKee, Tinkham, Norton	None	None

I, Geneva M. Ford, City Clerk for the City of Wayne, do hereby certify that the foregoing is a true and complete copy of resolution duly adopted by the City Council at a regular meeting of the Council held Tuesday, September 5, 1972.

Geneva M. Ford
Geneva M. Ford, City Clerk

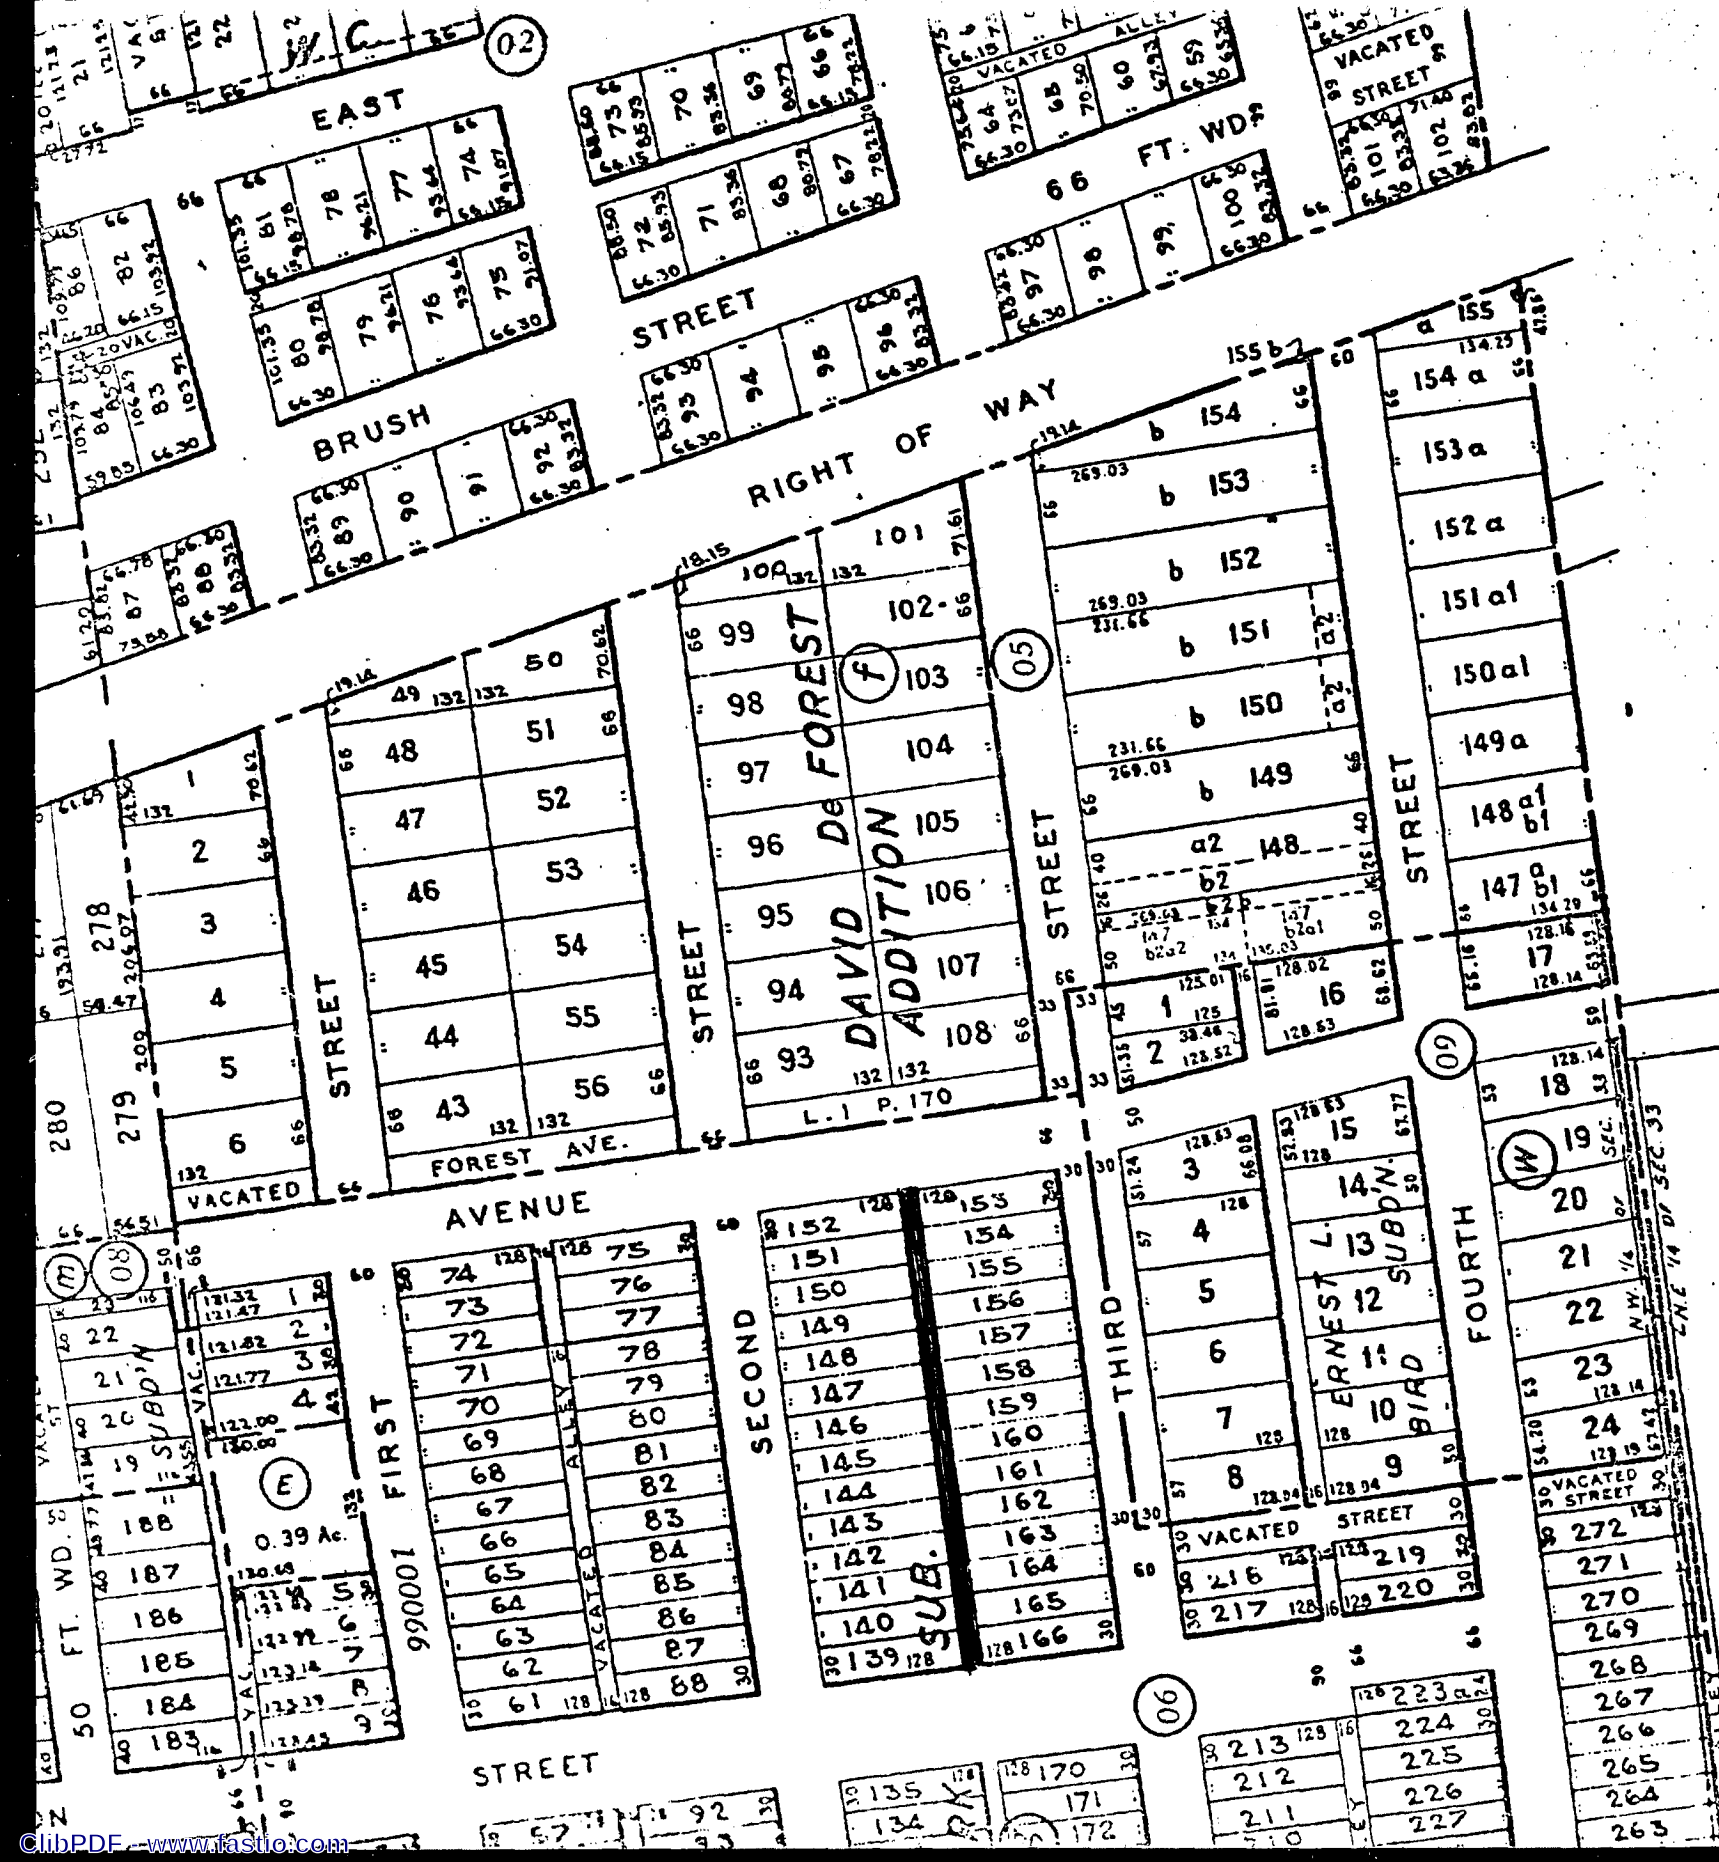

11453

ON MOTION OF MORTON, SUPPORTED BY STOTTLEMYER, THE FOLLOWING RESOLUTION WAS OFFERED:

RESOLUTION

WHEREAS, the City Council of the City of Wayne did on the 20th day of December, A.D. 1966, determine it advisable to vacate a portion of the public alley within the City of Wayne as hereinafter described; and

WHEREAS, on said date, the City Council ordered a public hearing to be held on Tuesday, the 17th day of January, A.D. 1967, at 8:00 P.M. in the Council Chambers of the City of Wayne, at 34808 Sims Avenue, in the City of Wayne, on the question of amendment to the master plan of the City of Wayne and the vacation of alley located as follows:

The north-south alley bounded by Third and Fourth Streets, on the north by the south right-of-way line of Clinton Street, and on the south by the north right-of-way line of Annapolis Avenue, and adjacent to Lots 192 through 213 and Lots 223 through 245 of Hazel Park Subdivision, retaining a public utility easement the full width of the vacated alley;

WHEREAS, said public hearing was held at which there were no objections;

NOW, THEREFORE, BE IT RESOLVED, that the master plan of the City of Wayne be amended and the alley located as follows:

The north-south alley bounded by Third and Fourth Streets, on the north by the south right-of-way line of Clinton Street, and on the south by the north right-of-way line of Annapolis Avenue, and adjacent to Lots 192 through 213 and Lots 223 through 245 of Hazel Park Subdivision, City of Wayne, Wayne County, Michigan, being part of the N.W. 1/4 of Section 33, T. 2 S., R. 9 E., as recorded in Liber 14, Page 60, of Plats, Wayne County Records,

be, and the same is, hereby vacated.

BE IT FURTHER RESOLVED, that the City of Wayne retain within the public alley so vacated an easement for public utilities, water and sewer, the full width thereof.

ROLL CALL:	AYES	NAYS	ABSENT
Morton, Stottlemeyer, Lentine,		None	Attwood
Martin, Lada, McKay			

STATE OF MICHIGAN)
COUNTY OF WAYNE) ss

I, Patrick J. Cullen, do depose and say that I am the duly appointed and qualified Clerk for the City of Wayne, that I have compared the foregoing resolution with the original adopted in a regular meeting duly and legally assembled on the 17th day of January, A.D. 1967, and find it to be a true and correct copy of said original.

Patrick J. Cullen
Patrick J. Cullen, City Clerk

