


KEAN'S SUBDIVISION
OF LOT 15 OF SCOTTEN & LOVETTS SUB OF THAT PART
OF P.C. 268 & 270 LYING BETWEEN FORT ST AND
THE D.M. & T.R.P. WEST OF WATERMAN AVE
SPRINGWELLS WAYNE CO.

Michigan

JUNE 23rd 1890

SCALE 60 FT PER INCH

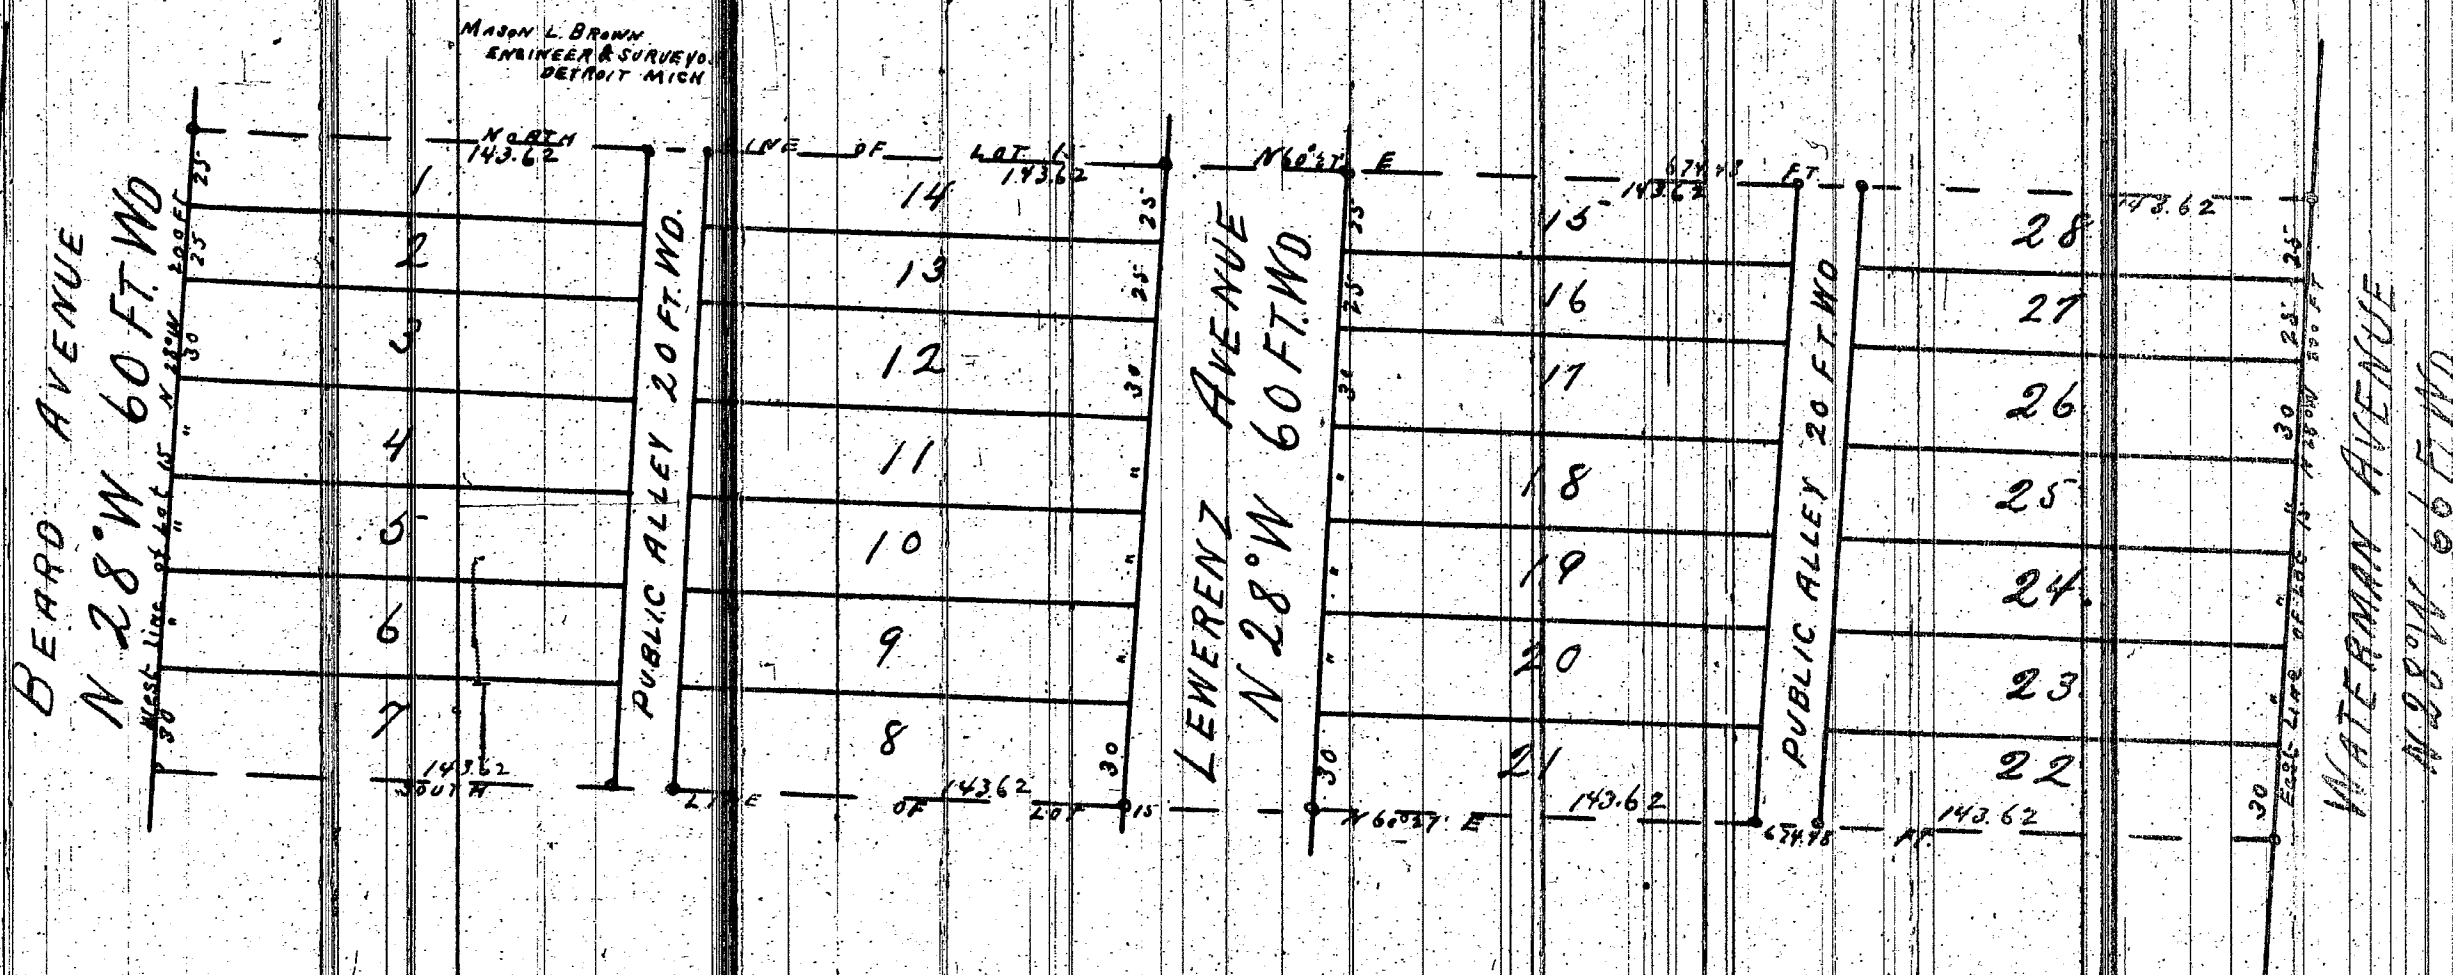

I hereby certify that the above Plat is correct, and that Monuments consisting of Oak Stakes 1/4 inches square and 18 inches long have been placed in the Ground at all angles in the Boundaries, and at the intersection of all Streets or Streets and Alleys, as shown on plat by O.

Detroit, June 23rd 1890.
Mason L. Brown
Engineer and Surveyor.

KNOW ALL MEN BY THESE PRESENTS, that I
Annie L. Kean unmarried

Have caused the land embraced in the above plat to be surveyed, laid out and platted, to be known as Kean's Subdivision of Lot 15 of the Scotten & Lovetts Sub of that part of P.C. 268 & 270 lying between Fort St and the D.M. & T.R.P. West of Waterman Ave, Springwells Wayne Co. Michigan, and that the Streets and Alleys shown on said plat are hereby dedicated to the use of the public. Witness our hands and seals this the Eleventh day of July A. D. Eighteen Hundred and Ninety

In presence of
Louis H. Kean (L.S.)
Marion L. Brown (L.S.)

STATE OF MICHIGAN, ss.
County of Wayne }
We, P. C. Bird, Dep. Register of Deeds, and Mason L. Brown, Surveyor, hereby certify that we have each carefully compared this copy with the original plat of Kean's Subdivision of Lot 15 of the Scotten & Lovetts Sub of that part of P.C. 268 & 270 lying between Fort St and the D.M. & T.R.P. West of Waterman Ave, Springwells Wayne Co. Michigan, and that it is an exact copy thereof, and of the whole of such original map or plat.
P. C. Bird, Dep. Register of Deeds.
Mason L. Brown, Surveyor.

STATE OF MICHIGAN, ss.
COUNTY OF Wayne }
On this, the 11th day of July 1890, before me, a Notary Public in and for said county, personally appeared the above named Annie L. Kean unmarried known to me to be the same person, who executed the above dedication, and who acknowledged the same to be their free act and deed.
Frank F. Williams, Notary Public.
Wayne County, Michigan.

I hereby certify that this plat is a correct copy of the plat now on record in the Register of Deeds office, being made under the supervision of the Auditor General by tracing the plat on record and affixing thereto a carefully compared copy of the dedication and certificate.

Examined & Approved
July - 14 - 1890
H. P. Pratt
Deputy Auditor General

Dated this 15th day of Oct 1910
Geo W. Bennett
Clerk and Seal. Dept.

REGISTER'S OFFICE
COUNTY OF WAYNE }
Received for Record, the 18th day of July A. D. 1890 at 3 o'clock P. M. and Recorded in Liber 14 of Plats on Page 44
P. C. Bird
Dep. Register