
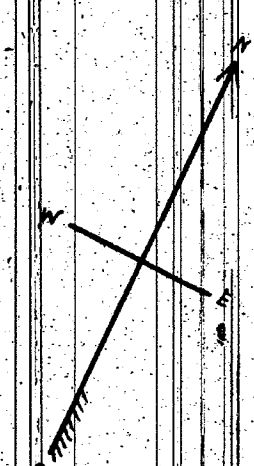


For location of plat see index 399 of book page 84

THOMAS J. SULLIVAN'S
Sub^d of LOT 33 of SULLIVAN'S SUB^d
OF OUT LOT 3
SUB^d OF THE SHIP YARD TRACT
SPRINGWELLS WAYNE CO. MICH.

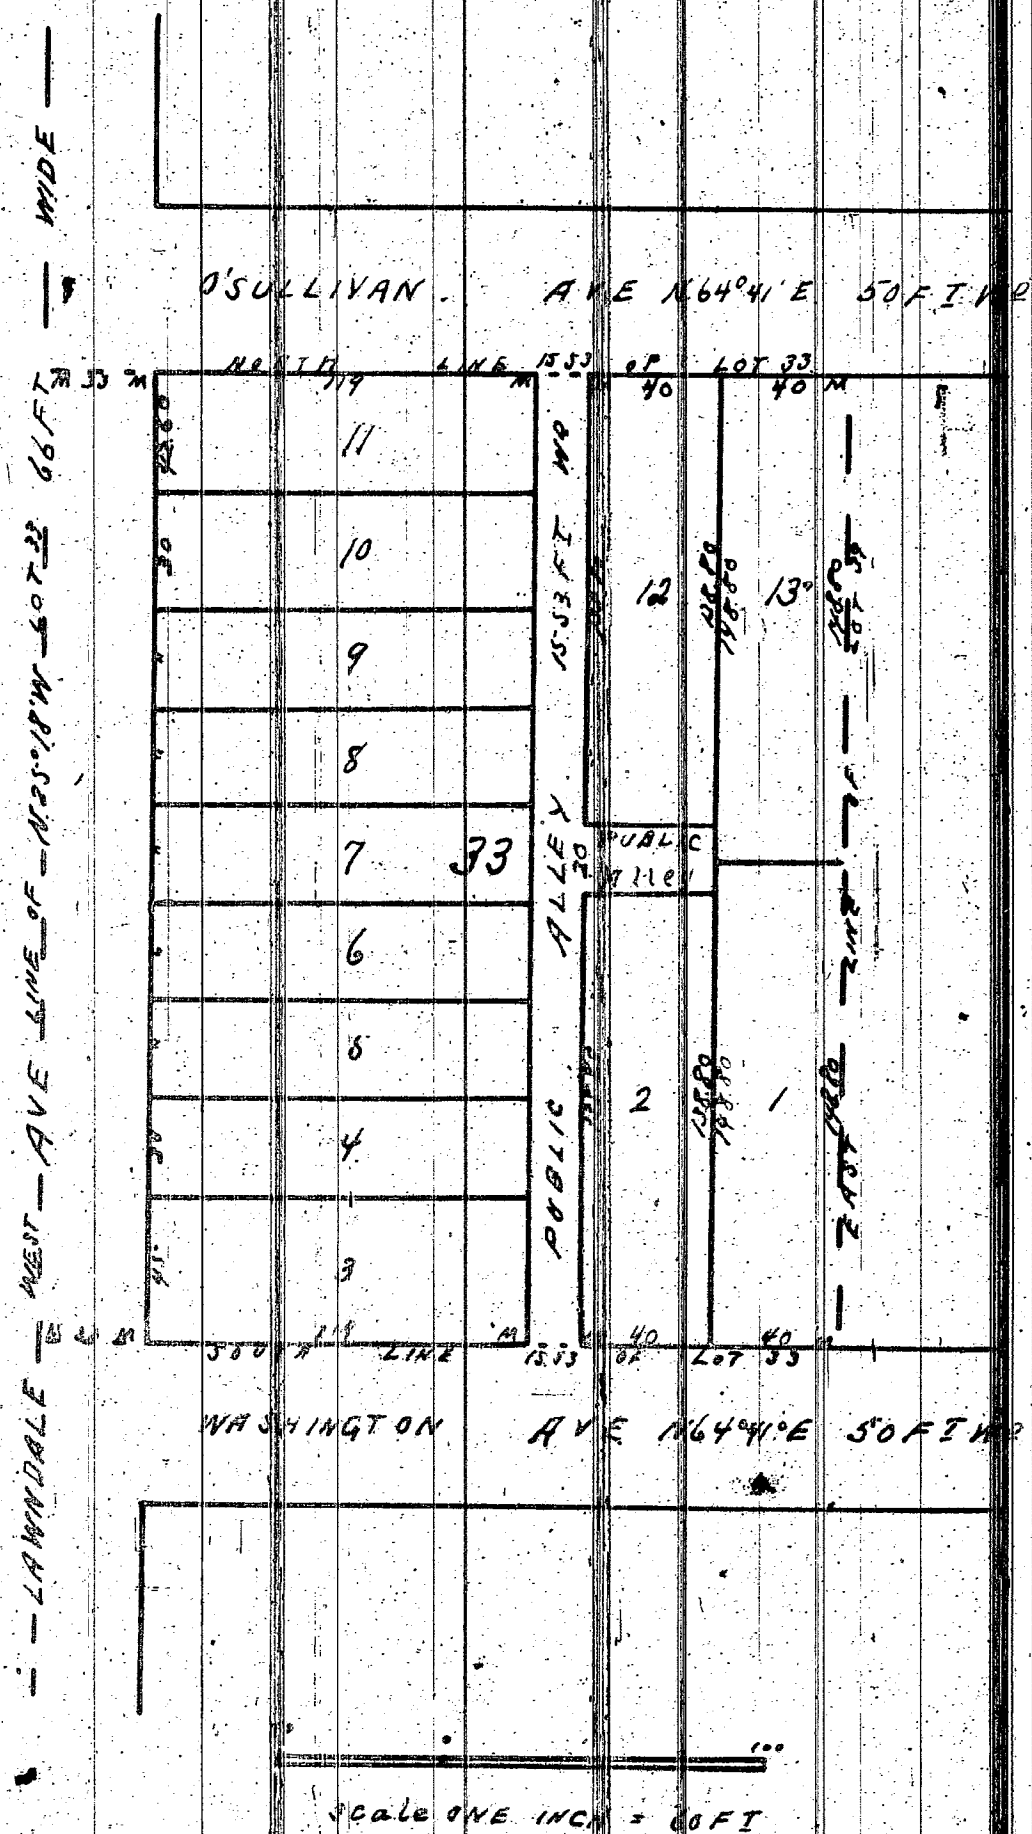

Known all men by these presents that we Thomas J. Sullivan and Mary Sullivan his wife have caused to be made for record this map of Thomas J. Sullivan Subdivision of Lot 33 of Sullivan's Subdivision of Out Lot 3 Subdivision of the Ship Yard Tract Springwells Wayne County Michigan by Thomas Campan and son Surveyors and we hereby adopt the same and dedicate the streets and alleys shown for the use of the public

In presence of } Witness our hands and seals this Seventh day of
George L. Holmes } May A.D. Eighteen hundred and ninety one
Walter W. Smith } Thomas J. Sullivan (S)
Mary Sullivan (S)

State of Michigan } ss.
County of Wayne }
On this Seventh day of May A.D. Eighteen hundred and ninety one before me the subscriber a Notary Public in and for said County personally appeared Thomas J. Sullivan and Mary Sullivan his wife known to me to be the same persons who executed the above instrument and who acknowledged the same to be their free act and deed
George L. Holmes
Notary Public Wayne Co. Mich.

We hereby certify that the plat hereon delineated is a correct one and the permanent monument consisting of White Oak stakes have been planted at points marked 'M' as shown at all angles in the boundaries of the land patented and at all intersections of streets or alleys and alleys

Thomas Campan and son
Surveyors

I hereby certify that this plat is a correct copy of the plan now on record in the Register of Deeds office being made under the supervision of the Auditor General by tracing the plat on record and affixing thereto a carefully compared copy of the dedication and certificate.

Dated this 22nd day of Oct 1910
Geo W Bennett
Clark and Genl. Dept.

Examined and Approved,
July 25 1891
H. R. Pratt
Deputy Auditor General

REGISTER'S OFFICE } ss.
COUNTY OF WAYNE }
Received for Record, the 30th day
of July A.D. 1891 at 9⁰⁰
o'clock P. M. and Recorded in Liber
16 of Plats on page 12
Elgin A. Heames
Dep. Register.

State of Michigan } ss.
County of Wayne }
We Elgin A. Heames Dep. Register of Deeds and Thomas Campan and son Surveyors hereby certify that we have each carefully compared this copy with the original plat of Thomas J. Sullivan Subdivision of Lot 33 of Sullivan's Subdivision of Out Lot 3 Subdivision of the Ship Yard Tract Springwells Wayne County Michigan and that it is an exact copy thereof and of the whole of such original map or plat
Elgin A. Heames Dep. Register of Deeds
Thomas Campan and son Surveyors

[illegible][illegible]

STATE OF MICHIGAN) SS. SHORT FORM - TRUE COPY CERTIFICATE
CITY OF DETROIT)

I, JAMES H. BRADLEY, CITY CLERK of the City of Detroit, do hereby
certify that the annexed paper is a true copy of a Resolution
adopted by the City Council on March 23, 1983
and approved by the Mayor on April 5, 1983
as appears from the Journal of said City Council, on file in my office.

IN WITNESS WHEREOF, I have here-
unto set my hand and affixed the
Corporate Seal of said City, at
Detroit, on

April 27, 1983

James H. Bradley
City Clerk
JAMES H. BRADLEY