


KEAN'S SUB.
of the S.W. 1/4 of S.W. 1/4 of Section 10,
T. 1 S. R. 11 E. GREENFIELD,
WAYNE CO. MICH.

JULY 1ST 1890.

SCALE 100 FT. PER INCH.

MAISON L. BROWN
ENGINEER & SURVEYOR
DETROIT, MICH.

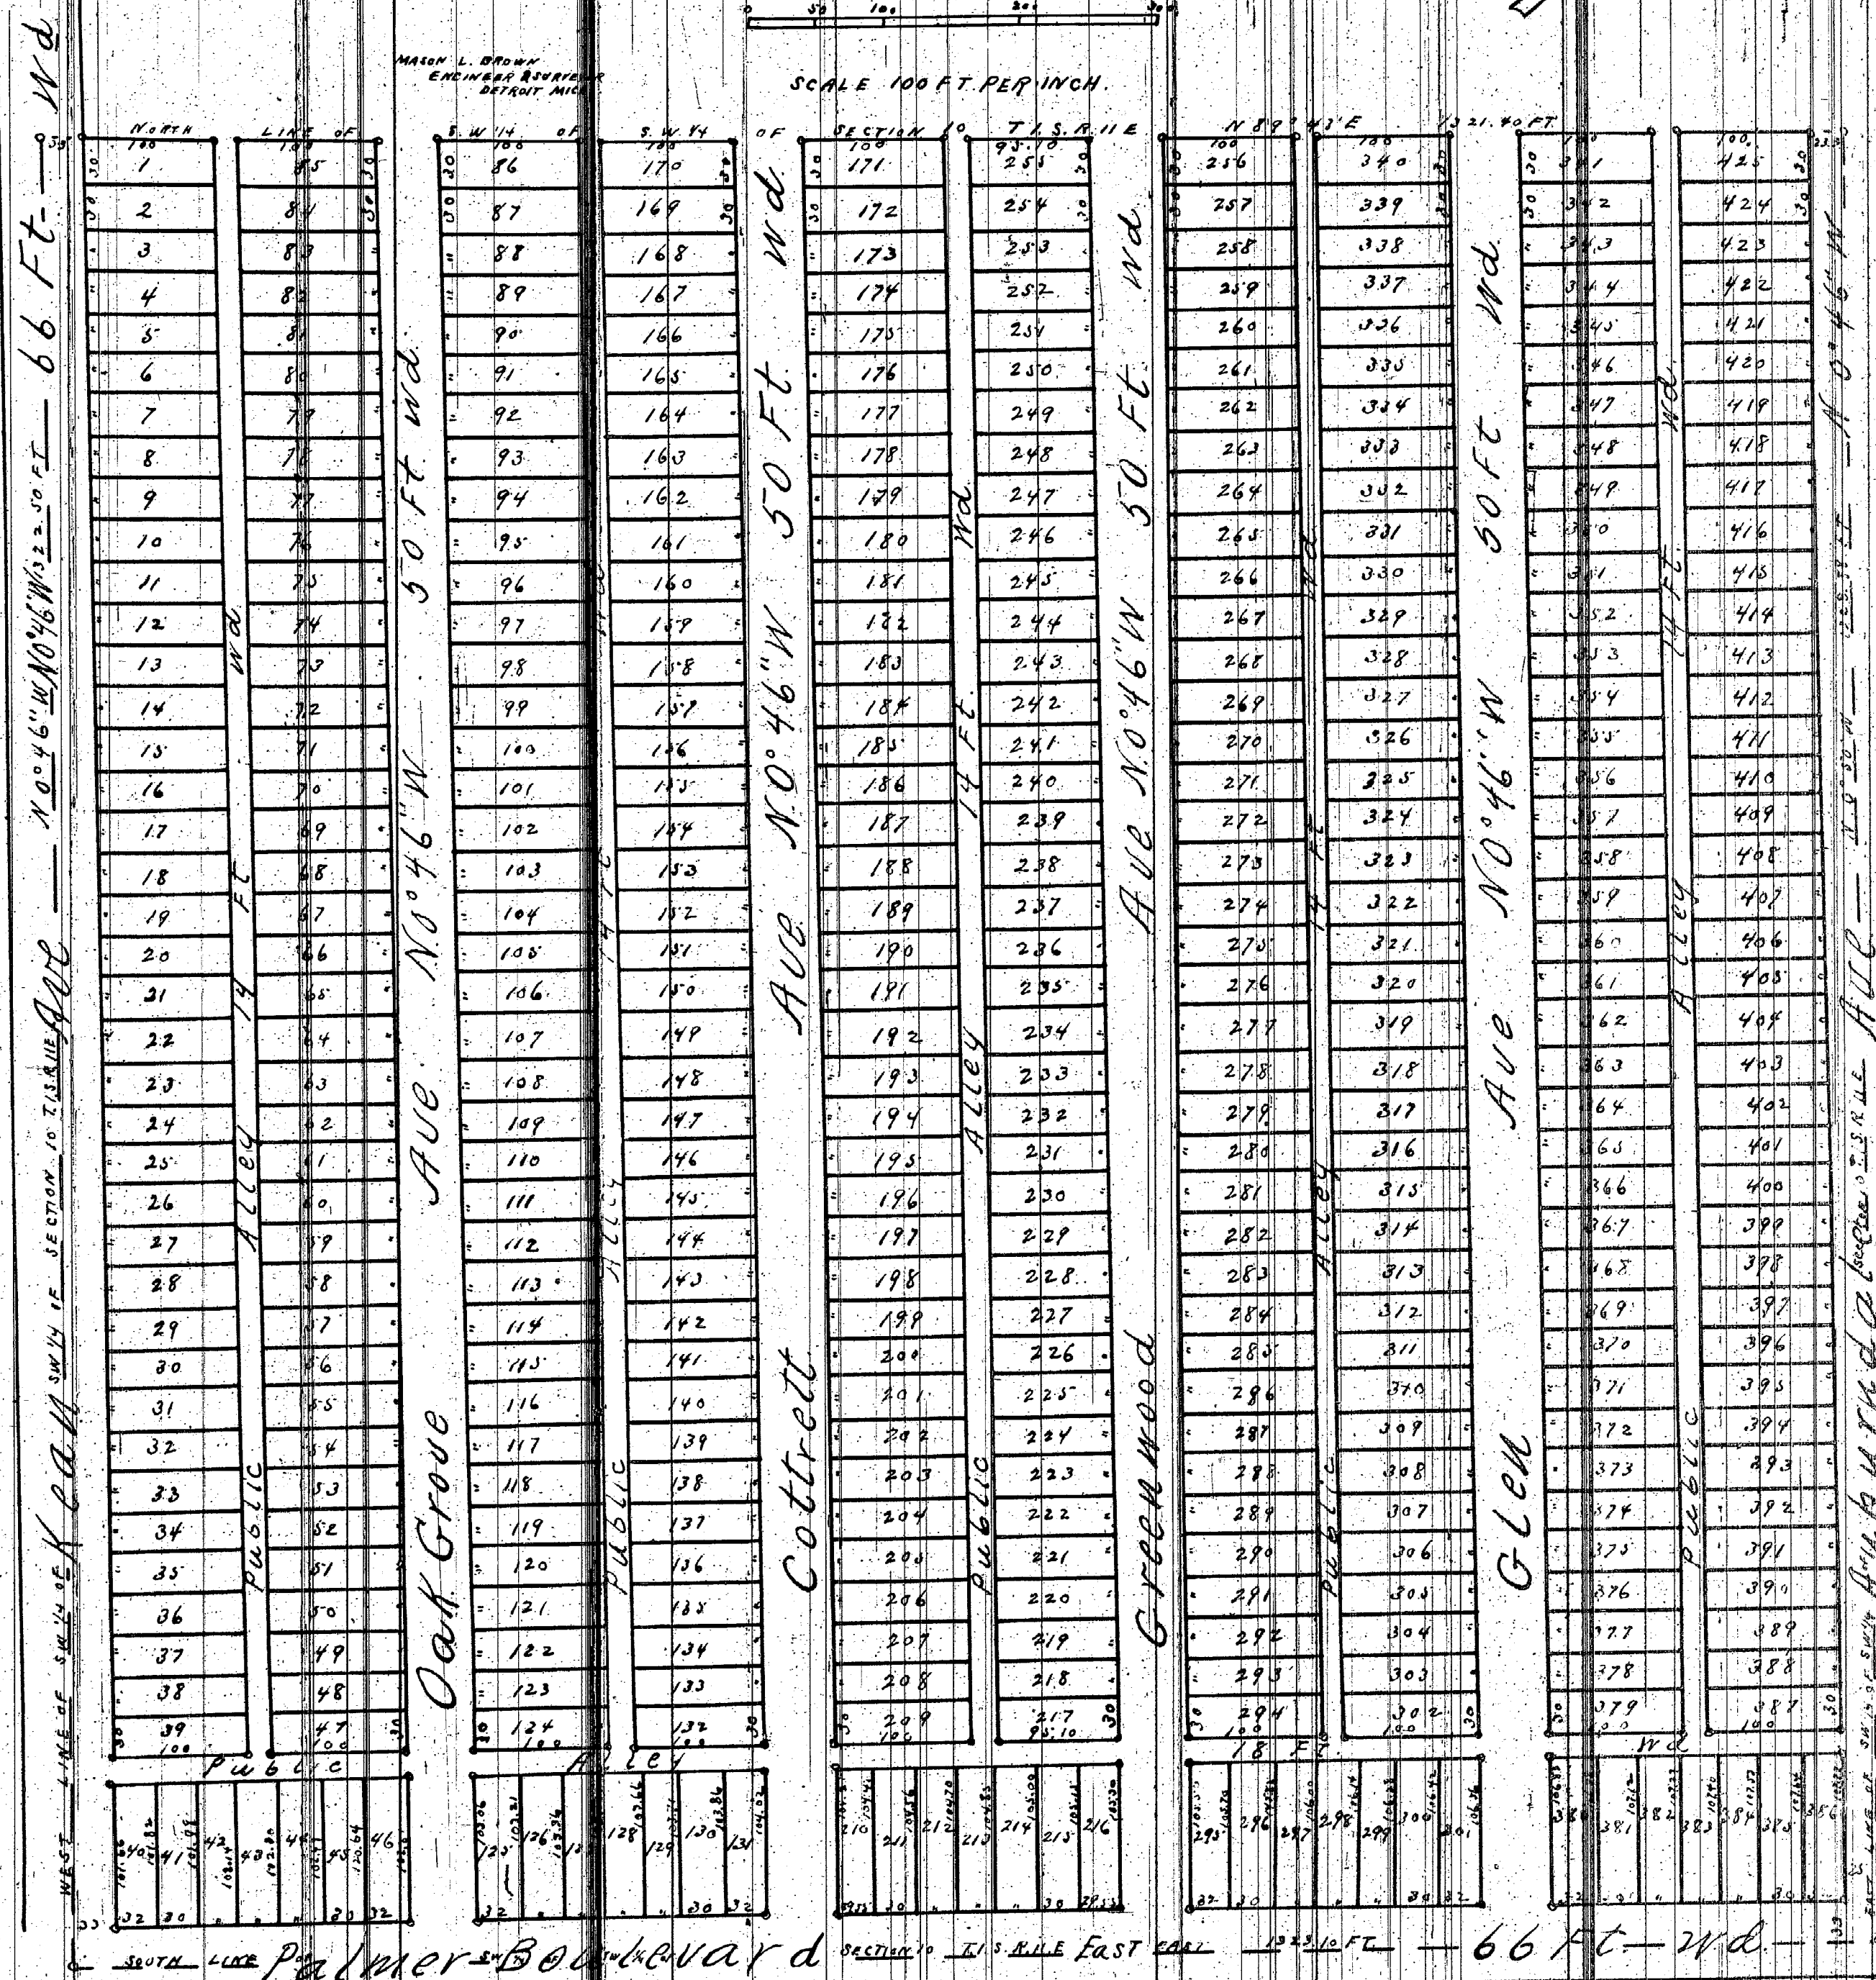

I hereby certify that the above Plat is correct, and that Monuments consisting of Oak Stakes 1 1/4 inches square and 15 inches long have been placed in the Ground at all angles in the Boundaries, and at the intersection of all Streets or Streets and Alleys, as shown on plat by O.

Detroit, July 3rd 1890
Mason L. Brown
Engineer and Surveyor.

KNOW ALL MEN BY THESE PRESENTS, that I, **Annie L. Kean**, unmarried

Have caused the land embraced in the above plat to be surveyed, laid out and platted, to be known as **Kean's Sub.** of the S.W. 1/4 of S.W. 1/4 of Section 10, T. 1 S. R. 11 E. Greenfield, Wayne Co. Michigan, and that the Streets and Alleys shown on said plat are hereby dedicated to the use of the public.

Witness my hand and seal this the Eleventh day of July, A. D. Eighteen Hundred and Ninety
In presence of
Louis H. Kean
Mason L. Brown

Annie L. Kean (L)

STATE OF MICHIGAN, ss.
COUNTY OF Wayne
On this, the 11th day of July, 1890, before me, a Notary Public in and for said county, personally appeared the above named **Annie L. Kean** unmarried,
known to me to be the same person who executed the above dedication, and who acknowledged the same to be Her free act and deed.
Frank F. Williams Notary Public
Wayne County Michigan.

Examined and Approved
July 14 - 1890
N. R. Pratt
Deputy Auditor General

I hereby certify that this plat is a correct copy of the plat now on record in the Register of Deeds office being made under the supervision of the Auditor General by tracing the plat on record and affixing thereto a carefully compared copy of the dedication and certificates.

Dated this 19th day of Oct 19, 0
Geo W Bennett
Clerk and Secy's Dept.

STATE OF MICHIGAN, ss.
COUNTY OF Wayne
We **Robert C. Bolger** Register of Deeds, and **Mason L. Brown** Surveyor, hereby certify that we have each carefully compared this copy with the original plat of **Kean's Sub.** of the S.W. 1/4 of S.W. 1/4 of Section 10, T. 1 S. R. 11 E. Greenfield, Wayne Co. Mich. and that it is an exact copy thereof and of the whole of such original map or plat.
R. C. Bolger Register of Deeds.
Mason L. Brown Surveyor.

RECEIVED FOR RECORD
COUNTY OF WAYNE, MICH.
August 14th 1890 at 1 o'clock P.M.
and Recorded in Liber of Plats on Page 57
R. C. Bolger Register