


SUBDIVISION
S $\frac{1}{2}$ OF S $\frac{1}{2}$ OF N. W. 4 OF SE $\frac{1}{4}$ OF SEC. 21,
T. 1 S., R. 9 E.
TOWNSHIP OF LIXONIA,
VILLAGE OF STARK
WAYNE COUNTY MICHIGAN.

MAY 22nd 1890

SCALE 100 FT PER INCH

MASON L. BROWN
ENGINEER & SURVEYOR
DETROIT MICHIGAN

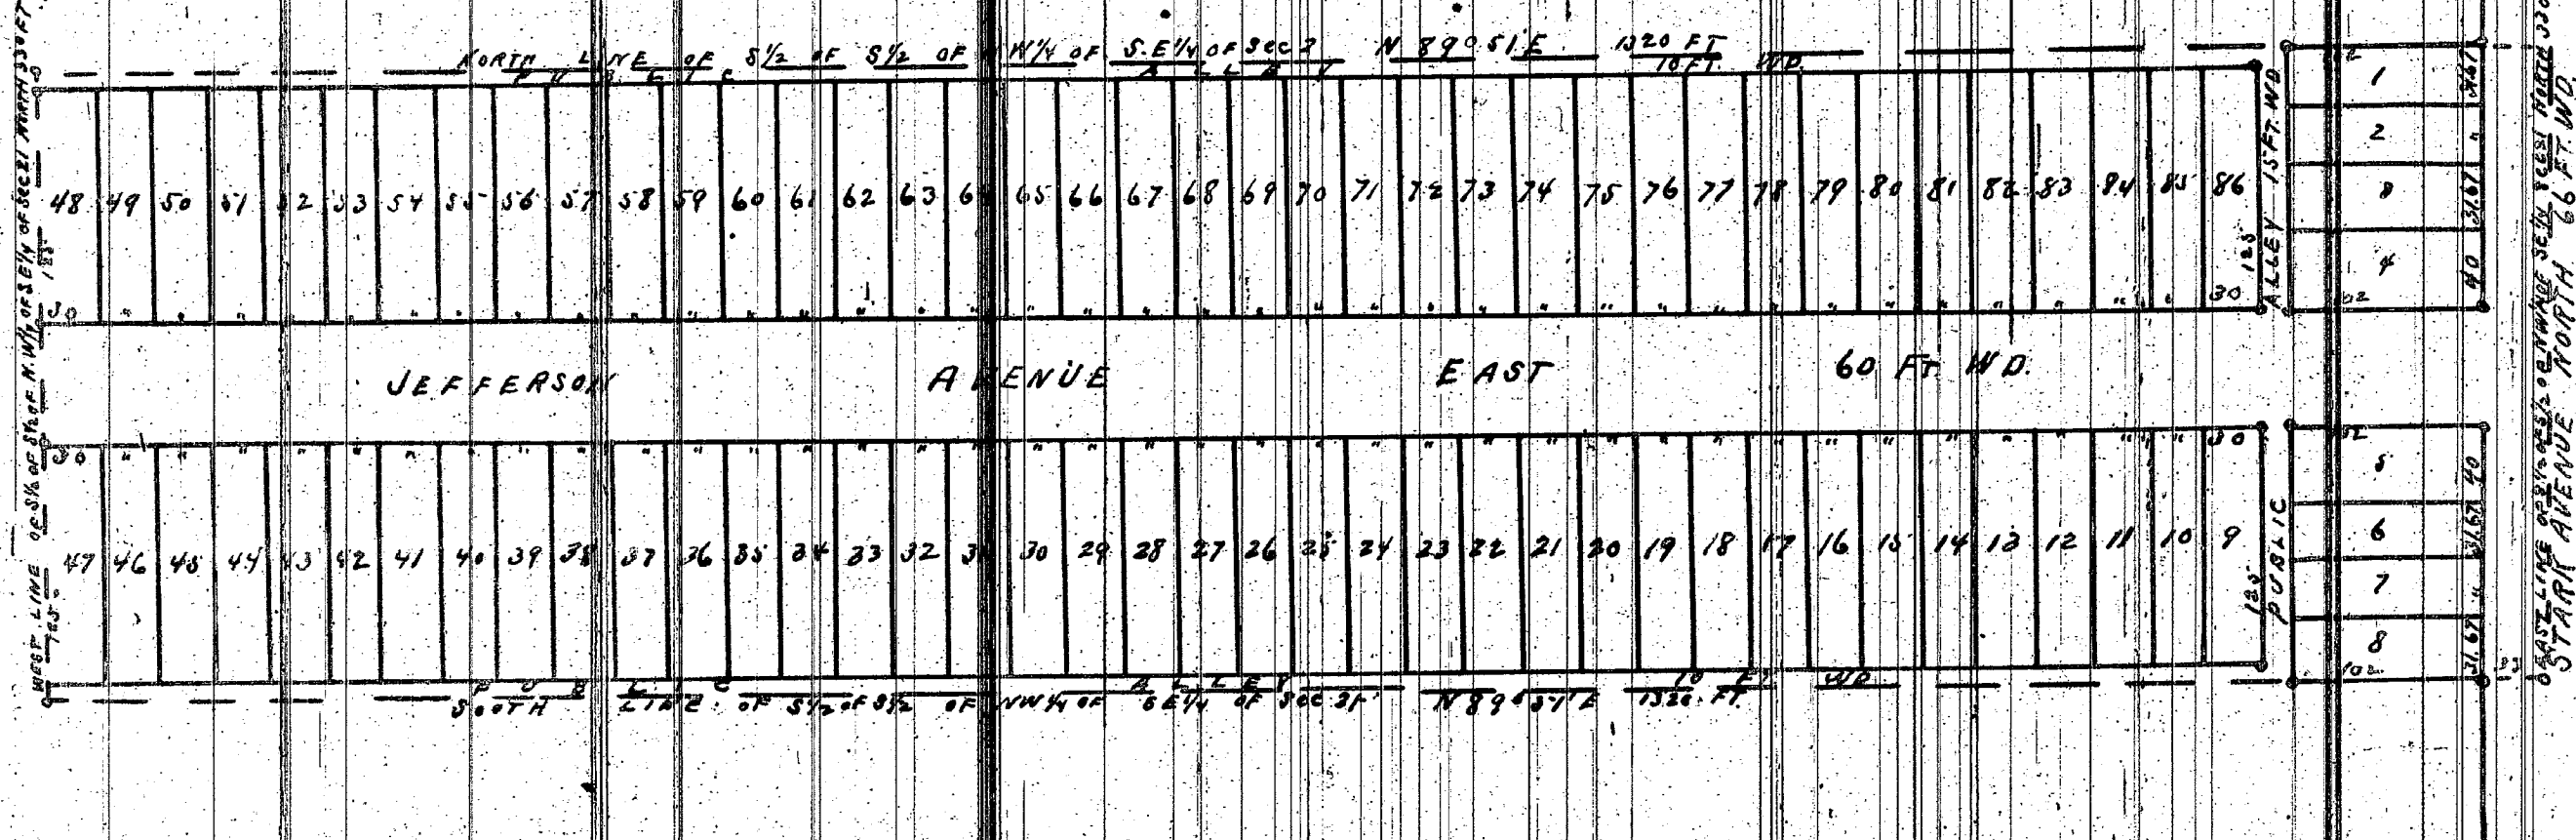

I hereby certify that the above Plat is correct, and that Monuments consisting of Iron Stakes 1 1/4 inches square and 15 inches long have been placed in the ground at all angles in the Boundaries, and at the intersection of all Streets or Streets and Alleys, as shown on plat by

Witness my hand and seal this 28th day of June
A. D. Eighteen Hundred and Ninety
In presence of
Mason L. Brown
Engineer and Surveyor.

Vacating Order

The above Plat is hereby
Vacated by order of Circuit
Court April 12th 1917

Voucher 818-1917
Filed Aug. 22nd 1917

KNOW ALL MEN BY THESE PRESENTS, that We
Eugene Charant and Rosalie B Charant
his wife
Have caused the land embraced in the above plat to be surveyed, laid
out and platted, to be known as Subdivision of S $\frac{1}{2}$ of S $\frac{1}{2}$ of N. W. 4 of SE $\frac{1}{4}$ of Sec. 21,
T. 1 S., R. 9 E. Township of LIXONIA,
VILLAGE OF STARK, WAYNE COUNTY Michigan, and that the Streets and
Alleys shown on said plat are hereby dedicated to the use of the public.
Witness our hands and seals this the 28th day of June
A. D. Eighteen Hundred and Ninety

In presence of
Eugene Charant (L.S.)
Rosalie B Charant (L.S.)
Randolph Quillite
Mason L. Brown

STATE OF MICHIGAN, } ss.
County of Wayne }
We P. E. Bird Dep. Register
of Deeds, and Mason L. Brown Surveyor, hereby
certify that we have each carefully compared this copy with the original
plat of SUBDIVISION OF S $\frac{1}{2}$ OF S $\frac{1}{2}$ OF N. W. 4 OF SE $\frac{1}{4}$ OF SEC. 21, T. 1 S. R. 9 E. TOWNSHIP OF
LIXONIA, VILLAGE OF STARK,
WAYNE COUNTY MICHIGAN and that it is an exact copy thereof and of
the whole of such original map or plat.

P. E. Bird Dep. Register of Deeds.
Mason L. Brown Surveyor.

I hereby certify that this plat is a correct copy of the
plat now on record in the Register of Deeds office here
made under the supervision of the Auditor General, by
tracing the plat on record and affixing thereto a carefully
compared copy of the dedication and certificates.

Dated this 20th day of Oct 1910
Geo. H. Bennett
Clerk Aud. Genl's Dept.

Examined and Approved
July 2 1890
H. R. Pratt
Deputy Auditor General

STATE OF MICHIGAN, } ss.
COUNTY of Wayne }
On this, the 28th day of June 1890, before
me, a Notary Public in and for said county, personally appeared the
above named Eugene Charant and Rosalie B Charant
his wife
known to me to be the same persons who executed the above dedication,
and who acknowledged the same to be their free act and deed.
By M. Voorhis Notary Public
Wayne County, Michigan

REGISTER'S OFFICE } ss.
COUNTY of WAYNE }
Received for Record the 11th day
of July A. D. 1890 at 1
o'clock P. M. and Recorded in Liber
14 of Platons Page 43
P. E. Bird
Dep. Register

PLAT ----- ALTERATION OF BUCKINGHAM PARK, SUBDIVISION IN GREENFIELD TP.

In the matter of the
petition of the Goodrich
Land Co. to alter the
plat of the Buckingham
Park Subdivision.

July 11, 1916.

George P. Codd,
Circuit Judge.

Voucher 793 -- 1916.

Vol. 35 Page. 2250 ✓

a. ORDERED a new alley be and the same is hereby opened
and established 20 ft. wide across the southerly 20 ft.
of Lots 3, - 124 - 129 - 250 - 255 - 376 - 381 - 503 -
508 - 629, of the said Buckingham Park Subdivision of
the west 100 acres of the N.W. 1/4 of Sec. 22, T. 1 S.
R. 11 e., in Greenfield Township.
b. That the alleys and parts of alleys north of a line
110 ft. south of Coon Ave. or New Plymouth Road, running
parallel with said Coon Ave. from Monnier Ave. to Good-
rich Ave. east of Monnier Ave and west of Goodrich Ave.
be and the same are vacated.
c. That the said land be re-platted so as to face
upon New Plymouth Road or Coon Ave. as shown in Exhibit
annext to Decree, said lots numbering in all 66.

PLAT ----- VACATION OF JOHN J. PERREN'S SUBDIVISION OF LOTS TWO, THREE, FOUR,
AND FIVE OF THE SUBDIVISION OF THE SECOND CONCESSION
OF PRIVATE CLAIM TWO HUNDRED THIRTY-NINE, ETC.

In the matter of the petition
of Frank B. Wallace to vacate plat.

June 1, 1916.

Alfred J. Murphy,
Circuit Judge.

ENTIRE PLAT VACATED
By order of Circuit Court.

Voucher 794 -- 1916.

Vol. 132 page 9778 ✓

PLAT ----- VACATION OF SUBDIVISION OF SOUTH HALF OF SOUTH HALF OF
NORTHWEST QUARTER OF SOUTHEAST QUARTER OF
SECTION TWENTY-ONE, TOWN ONE SOUTH NINE EAST.
TOWNSHIP OF LAVONIA, VILLAGE OF STARK.

In the matter of the petition
of Charles W. Leffingwell for
vacation of plat.

Apr. 12, 1917.

George S. Hoamer,
Circuit Judge.

Entire plat vacated by order of
Circuit Court.

Voucher 818 --- 1917.

Vol. 142 page 11457 ✓

PLAT ----- VACATION OF PART OF WESTLAWN SUBDIVISION OF
SECTION TWENTY-EIGHT IN DETROIT.

In the matter of the
petition of Robert Oakman
to vacate portion of plat.

June 1, 1917.


George P. Codd,
Circuit Judge.

Voucher 870 -- 1917.

746 ft.; thence s. 19 deg. 35 min. w. 298.48 ft.; thence S. 88 deg. 36 min. w. 7.46 ft.
thence s. 19 deg. 35 min. w. 19.19 ft.; thence n. 88 deg. 36 min. e. 26.65 ft. to
place of beginning.

Vol. 31 page. 1998 ✓

ORDERED that the alley in the rear of Lots 29 to
36 incl. of B. E. Taylor's Westlawn Subdivision, de-
scribed as beginning at a point N 19 deg. 35 min. e.
443.79 ft. from the intersection of the north line
of Grand River Ave.; with the east line of Roselawn
Ave.; thence N. 19 deg. 35 min. e. 336.86 ft.; thence
s. 88 deg. 36 min. w. 26.65 ft.; thence s. 19 deg.
35 min. w. 19.19 ft.; thence n. 88 deg. 36 min. e.
746 ft.; thence s. 19 deg. 35 min. w. 298.48 ft.; thence S. 88 deg. 36 min. w. 7.46 ft.
thence s. 19 deg. 35 min. w. 19.19 ft.; thence n. 88 deg. 36 min. e. 26.65 ft. to
place of beginning.

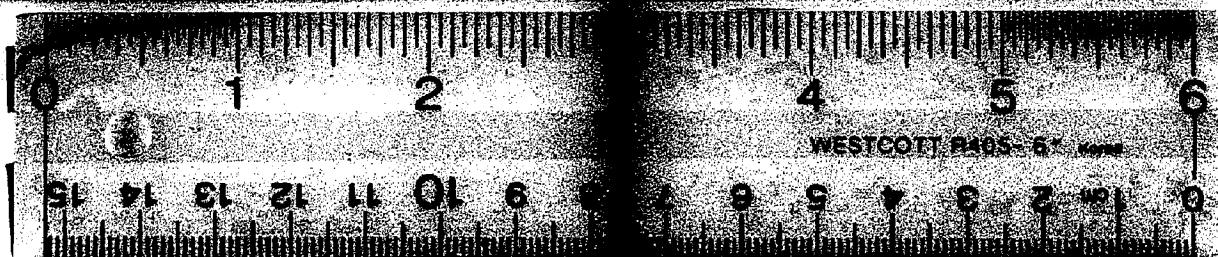

16 X

GROSSE POINTE, WIDOW CADIEUX'S DOWER, VACATION OF ALLEYS.

re petition to the
Council of the Village of
Grosse Pointe.

"Resolved that all alleys east of Cadieux
Road, north and south of Kercheval Avenue, located
in the lands and property comprised in Lots 7-8
of Widow's (Cadieux) Dower, etc. and east half of
P.C. 564, Michael Cadieux Farm, be vacated."

Apr. 18, 1917.

Voucher 787 -- 1917.

Vol. 20 page 1295✓

PLAT JASON STEBBINS SUBDIVISION --- VACATION OF PLAT.

Re the petition of the
Lincolnshire Land Company.

ORDERED that Lots 13 to 24 incl. and
Stebbins St. south of north line of Lots
17-18-19 in Jason Stebbin's Subdivision,
be vacated. "

Alfred J. Murphy, Circuit Judge.

Voucher No. 814 -- 1917

Mar. 27, 1917.

Vol. 139 page 11076✓

PLAT S. $\frac{1}{2}$ of S. $\frac{1}{2}$ of N.W. $\frac{1}{4}$ of S.E. $\frac{1}{4}$, SEC. 21, T. 1 S., R. 9 E.
TOWNSHIP OF LIVONIA, VILLAGE OF STARK.

In the matter of the petition
of Charles W. Leffingwell for
vacation of plat.

Ordered that the above plat be vacated.

George S. Hosmer,
Circuit Judge.

Apr. 12, 1917.

Voucher No. 818 -- 1917.

Vol. 142 page 11657✓

PLAT HOLLYWOOD SUBDIVISION, GREENFIELD TOWNSHIP.

In the matter of the petition
of Robert Oakman.

ORDERED that Hollywood Subdivision,
of part of Lot 10 of the S.W. $\frac{1}{4}$ of Sec. 21,
Greenfield Twp. be vacated and the fee
be vested in said petitioner, Robert Oakman.

George P. Codd,
Circuit Judge.

Voucher No. 819 -- 1917.

June 1, 1917.

Vol. 31 page 2021✓

" " 851 -- 1918

PLAT WESTLAWN SUBDIVISION OF SECTION 28, IN DETROIT.

In the matter of the petition
of Robert Oakman.

Vol. 32- Page 2042✓ sur pag. 151 154



16 X