


MILLER AND WIDMAN'S
 Sub of part of Lot 5
 Of Theodore J and Denis J. Campana
 Sub of Frac Secs 29 and 32 T.15. R.12 E.
 DETROIT WAYNE CO MICH.

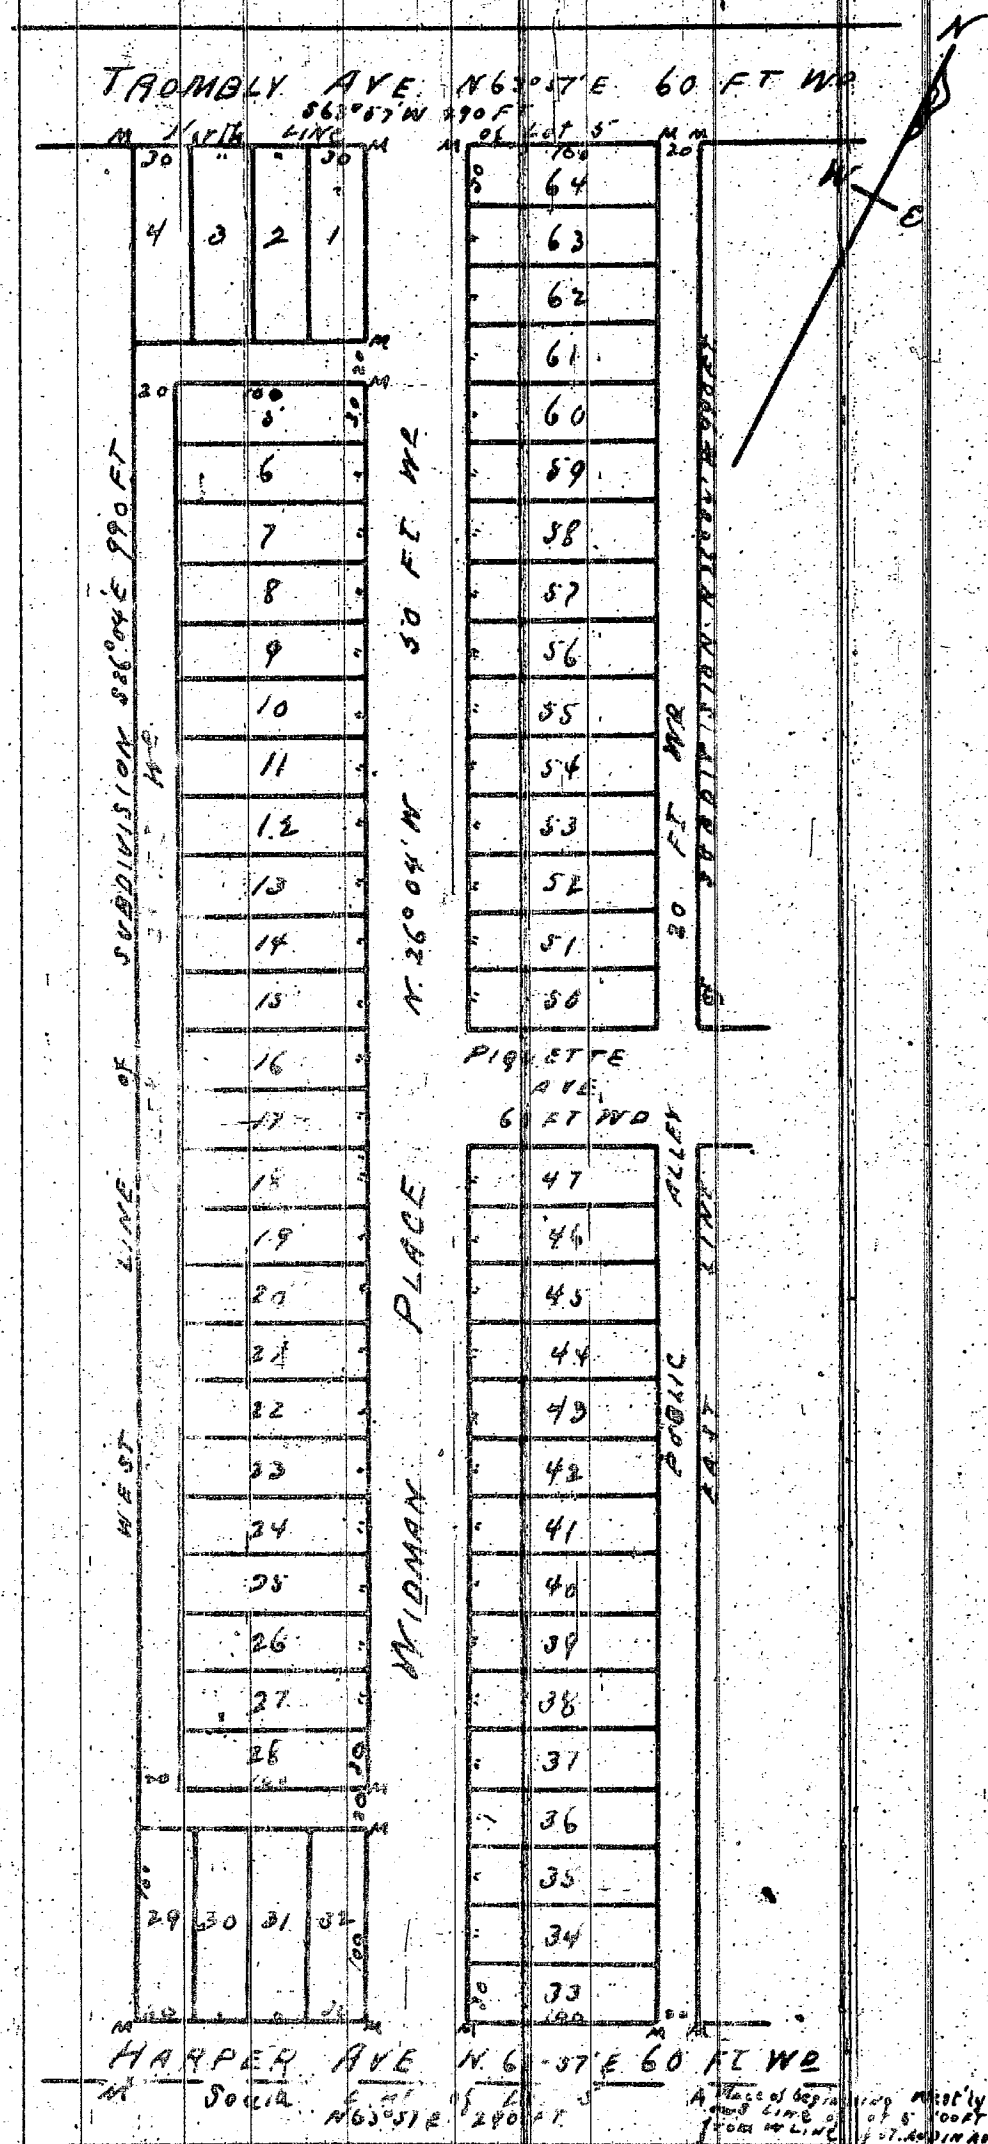

State of Michigan }
 County of St. Clair } S.S.
 On this Eighteenth day of July A.D. Eighteen hundred and Ninety one before me the subscriber a Notary Public in and for said County personally appeared Annette S. Miller (wife of William A.C. Miller) known to me to be the same person who executed this instrument and who acknowledged the same to be her free act and deed.

Marion Young
 Notary Public St. Clair Co. Mich.

Know all men by these presents that we Charles B. Lotthrop and Isabella G. B. Lotthrop his wife William A.C. Miller and Annette S. Miller his wife and Henry B. Lotthrop unmarried have caused to be made for record this plat of Miller and Widman's Sub-division of part of Lot 5 of Theodore J. and Denis J. Campana's Sub-division of Fractional Sections 29 and 32 T.15. R.12 E. Detroit Wayne County Michigan by John McLaughlin Surveyor and we hereby adopt the same for record and dedicate the streets and alleys shown for the use of the public.

In presence of
 Geo. H. Lotthrop } To all but
 Gustave H. Anderson } Mrs. Miller
 C. H. Lindenberg } To Mrs. Miller
 Mary Taylor Dean }

Witness our hands and seals this Fourteenth day of July A.D. Eighteen Hundred and Ninety-one

Charles B. Lotthrop
 Isabella G. B. Lotthrop
 William A. C. Miller
 Henry B. Lotthrop
 Annette S. Miller

State of Michigan }
 County of Wayne } S.S.
 On this Fourteenth day of July A.D. Eighteen Hundred and Ninety-one before me the subscriber a Notary Public in and for said County personally appeared Charles B. Lotthrop and Isabella G. B. Lotthrop his wife William A.C. Miller and Annette S. Miller known to me to be the same persons who executed the above instrument and who acknowledged the same to be their free act and deed.

Geo. H. Lotthrop
 Notary Public Wayne Co. Mich.

Examined and approved
 October 6th 1891
 H. P. Pratt
 Deputy Auditor General

REGISTER'S OFFICE }
 COUNTY OF WAYNE }
 Received for Record this 13th day
 of October A. D. 1891 at 3³⁰
 o'clock P. M. and Recorded in Liber
 16 of Maps on Page 132
 John A. Neames
 Register

State of Michigan }
 County of Wayne } S.S.
 We John A. Neames Register of Deeds and John McLaughlin Surveyor hereby certify that we have each carefully compared this copy of Lot 5 of Theodore J. and Denis J. Campana's Sub-division of Fractional Sections 29 and 32 T.15. R.12 E. Detroit Wayne County Michigan and that it is an exact copy thereof of the whole of each original map filed.

John A. Neames Register of Deeds
 John McLaughlin Surveyor

Description of land platted.
 All that part of Lot 5 of Theodore J. and Denis J. Campana's Sub-division of Fractional Sections 29 and 32 Town 1 South Range 12 East and described as follows Commencing at a point in the South line of said Lot 5 said point being 100 feet Westward on a course of S 63° 57' W from the West line of St. Aubin Ave. and marked 'A' on plat and running thence N 26° 04' W. 990 feet thence S 63° 57' W. 290 feet thence S 26° 34' E 990 feet thence N 63° 57' E 290 feet to the place of beginning.

approved Sept 24 1891
 Jacob Lathrop } Board of
 John McVicar } Public Works
 James Dean } Detroit Mich.

I hereby certify that the plat hereon represented is a correct one and that permanent monuments consisting of iron and oak stakes have been placed at points marked 'M' as shown on the plat and at all angles in the bound and at all intersections of streets or streets and alleys.

John McLaughlin
 Surveyor

I hereby certify that this plat is a correct copy of the plat now on record in the Register of Deeds office being made under the supervision of the Auditor General by tracing the plat on record and affixing thereto a carefully compared copy of the dedication and certificate.

Dated this 21st day of Oct 1910
 Geo. W. Behrstedt
 Clerk Aud. Encls. Dept.