
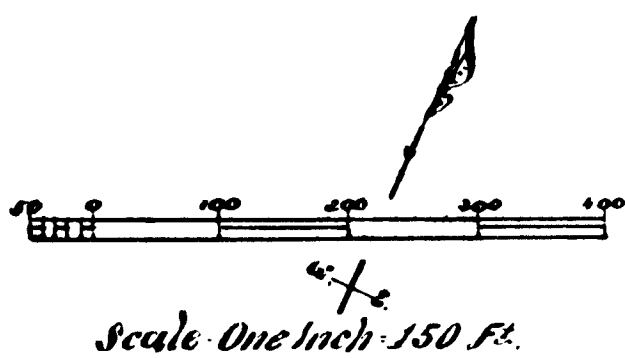


BELA HUBBARD'S
SUB^{ns} OF LOTS I TO III, INCLUSIVE OF STONE TODD & CO'S
— PHILADELPHIA AVE SUB^{ns} OF LOT 2 —
OF THE SUB^{ns} OF 1/4 SEC 44, 10,000 ACRE TRACT
— CITY OF DETROIT, WAYNE CO. MICH —

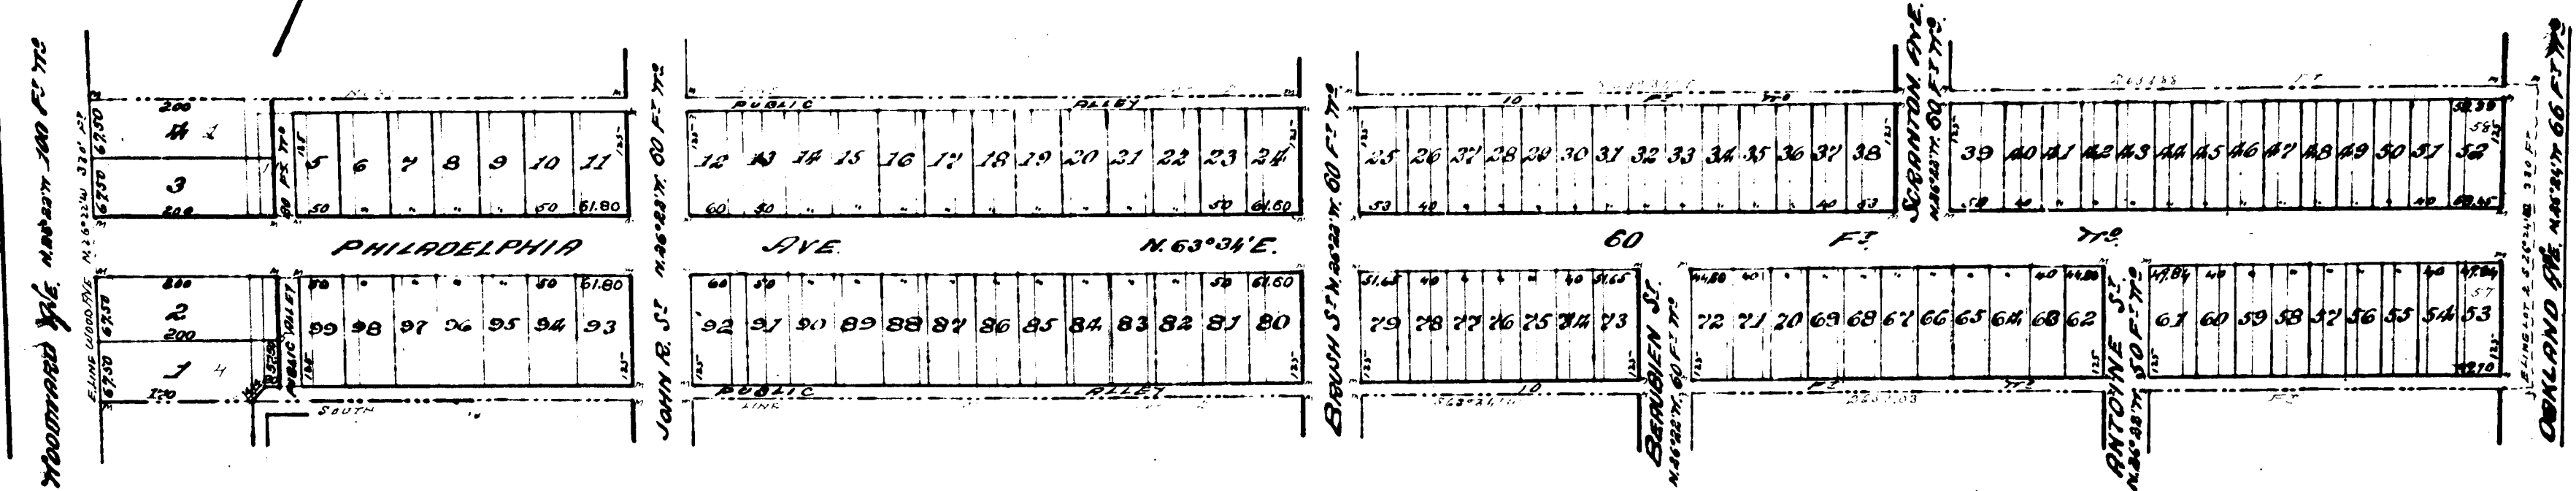

Know all men by these presents, that we, Henry S. Hubbard & George C. Hubbard, Executors of the Estate of Bela Hubbard, have caused to be made for record this plat of Bela Hubbard's Subdivision of Lots 1 to 11, inclusive, of Stone, Dodd & Co's Philadelphia Ave. Subdivision of Lot 2 of the Subdivision of 1/4 Section 44, 10,000 Acre Tract, City of Detroit, Wayne Co. Mich., by John W. Longfellow, Surveyor, and we hereby adopt the same for record and declare the same and also show upon the map of the plat the

the location of
 Henry S. Hubbard
 George C. Hubbard
 Executors of the Estate of Bela Hubbard deceased

State of Michigan } ss-
 County of Wayne }
 On this the 14th day of July, 1897 before me, the Subscribes, a Notary Public in and for said county, personally appeared Henry S. Hubbard and George C. Hubbard, Executors of the Estate of Bela Hubbard, known to me to be the same persons who executed the above instrument and who acknowledged the same to be their free act and deed and that they are

Henry S. Hubbard
 George C. Hubbard
 Executors of the Estate of Bela Hubbard deceased



State of Michigan } ss-
 County of Wayne }
 On the 14th day of July, 1897 before me, John W. Longfellow, Surveyor, known to me to be the same person who executed the above instrument and who acknowledged the same to be his free act and deed and that he is a Notary Public in and for said county, personally appeared Henry S. Hubbard and George C. Hubbard, Executors of the Estate of Bela Hubbard, known to me to be the same persons who executed the above instrument and who acknowledged the same to be their free act and deed and that they are

State of Michigan } ss-
 County of Wayne }
 On the 14th day of July, 1897 before me, John W. Longfellow, Surveyor, known to me to be the same person who executed the above instrument and who acknowledged the same to be his free act and deed and that he is a Notary Public in and for said county, personally appeared Henry S. Hubbard and George C. Hubbard, Executors of the Estate of Bela Hubbard, known to me to be the same persons who executed the above instrument and who acknowledged the same to be their free act and deed and that they are

I hereby certify that the plat herein submitted is a correct one and that the monument monument consisting of white cast-iron bars and steel plates at points marked "M" as shown above, at all angles in the boundary of the land plattee and at all intersections of streets or alleys and also

Approved, November 15th, 1897
 John W. Longfellow, Surveyor.
 Received of the City of Detroit, November 15th, 1897
 Henry S. Hubbard
 George C. Hubbard
 Executors of the Estate of Bela Hubbard deceased
 Examined and Approved
 John W. Longfellow, Surveyor
 City of Detroit

BELA HUBBARD'S
SUB^{ns} OF LOTS 1 TO 111 INCLUSIVE OF STONE TODD & CO'S
PHILADELPHIA AVE SUB^{ns} OF LOT 2
OF THE SUB^{ns} OF 1/4 SEC 44. 10,000 ACRE TRACT
CITY OF DETROIT, WAYNE CO MICH

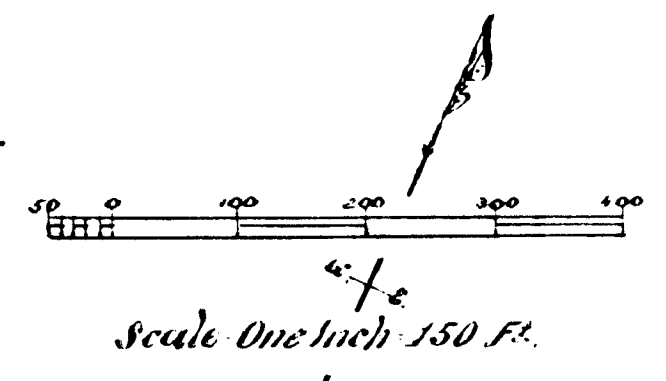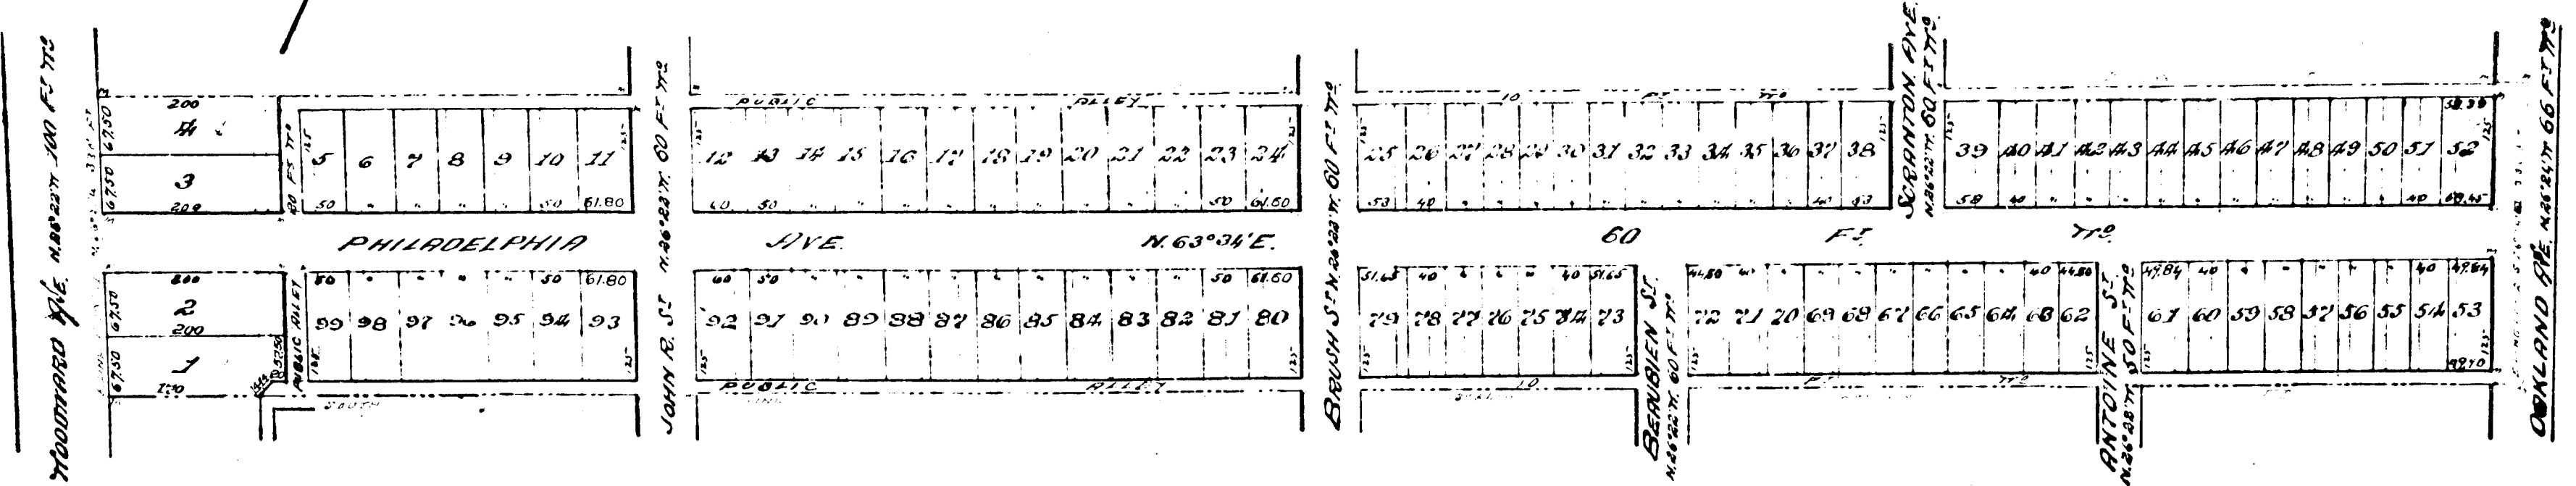

Know all men by these presents that we Henry S. Hubbard & George Hubbard, Executors of the Estate of Bela Hubbard, have caused to be made for record this plat of Bela Hubbard's Subdivision of Lots 1 to 111, inclusive, of Stone Street No. 1, Philadelphia Ave. Subdivision of Lot 2 of the Subdivision of 1/4 Section 44, 10,000 Acre Tract, City of Detroit, Wayne Co, Mich., by John H. Hubbard, Surveyor, and we hereby adopt the same for record and acknowledge the same and also allow for the use of the public.

Attest my hand and seal this 1st day of July 1897.

Henry S. Hubbard
George H. Hubbard
Executors of the Estate of Bela Hubbard

State of Michigan } ss.
County of Wayne }
On this 1st day of July 1897 before me, the Subscribes, a Notary Public in and for said County, personally appeared Henry S. Hubbard and George H. Hubbard, Executors of the Estate of Bela Hubbard, known to me to be the same persons who executed the above instrument and who acknowledged the same to be their free act and deed and their free act and deed as executors of said estate.

Attest my hand and seal this 1st day of July 1897.

Henry S. Hubbard
George H. Hubbard
Notary Public
Wayne Co.
Mich.

State of Michigan } ss.
County of Wayne }
We the People of the County of Wayne, do hereby certify that we have each carefully compared the copy with the original map or plat of Bela Hubbard's Subdivision of Lots 1 to 111, inclusive, of Stone Street No. 1, Philadelphia Ave. Subdivision of Lot 2 of the Subdivision of 1/4 Section 44, 10,000 Acre Tract, City of Detroit, Wayne Co, Mich., and that it is an exact copy thereof and of the whole of said original map or plat.

Attest my hand and seal this 1st day of July 1897.

John H. Hubbard
Surveyor.

State of Michigan } ss.
County of Wayne }
We the People of the County of Wayne, do hereby certify that we have each carefully compared the copy with the plat of Bela Hubbard's Subdivision of Lots 1 to 111, inclusive, of Stone Street No. 1, Philadelphia Ave. Subdivision of Lot 2 of the Subdivision of 1/4 Section 44, 10,000 Acre Tract, City of Detroit, Wayne Co, Mich., and that it is an exact copy thereof and of the whole of said original map or plat.

Attest my hand and seal this 1st day of July 1897.

John H. Hubbard
Surveyor.

I hereby certify that the plat herein submitted is a correct one and that the instrument submitted consisting of this certificate and the original plat of Bela Hubbard's Subdivision of Lots 1 to 111, inclusive, of Stone Street No. 1, Philadelphia Ave. Subdivision of Lot 2 of the Subdivision of 1/4 Section 44, 10,000 Acre Tract, City of Detroit, Wayne Co, Mich., and that it is an exact copy thereof and of the whole of said original map or plat.

John H. Hubbard
Surveyor.

Approved, November 1st, 1897
John H. Hubbard
Surveyor.

Board of Public Works,
City of Detroit.
November 7, 1897

Examined and Approved
Attest my hand and seal this 1st day of July 1897.

John H. Hubbard
Surveyor.