


"LIVINGSTONES"
 "Sub" of Out Lot 82
 OF THE SUB OF
 "McDOUGALL FARM"
 NORTH OF GRATIOT AVE
 "DETROIT, WAYNE CO. MICH."

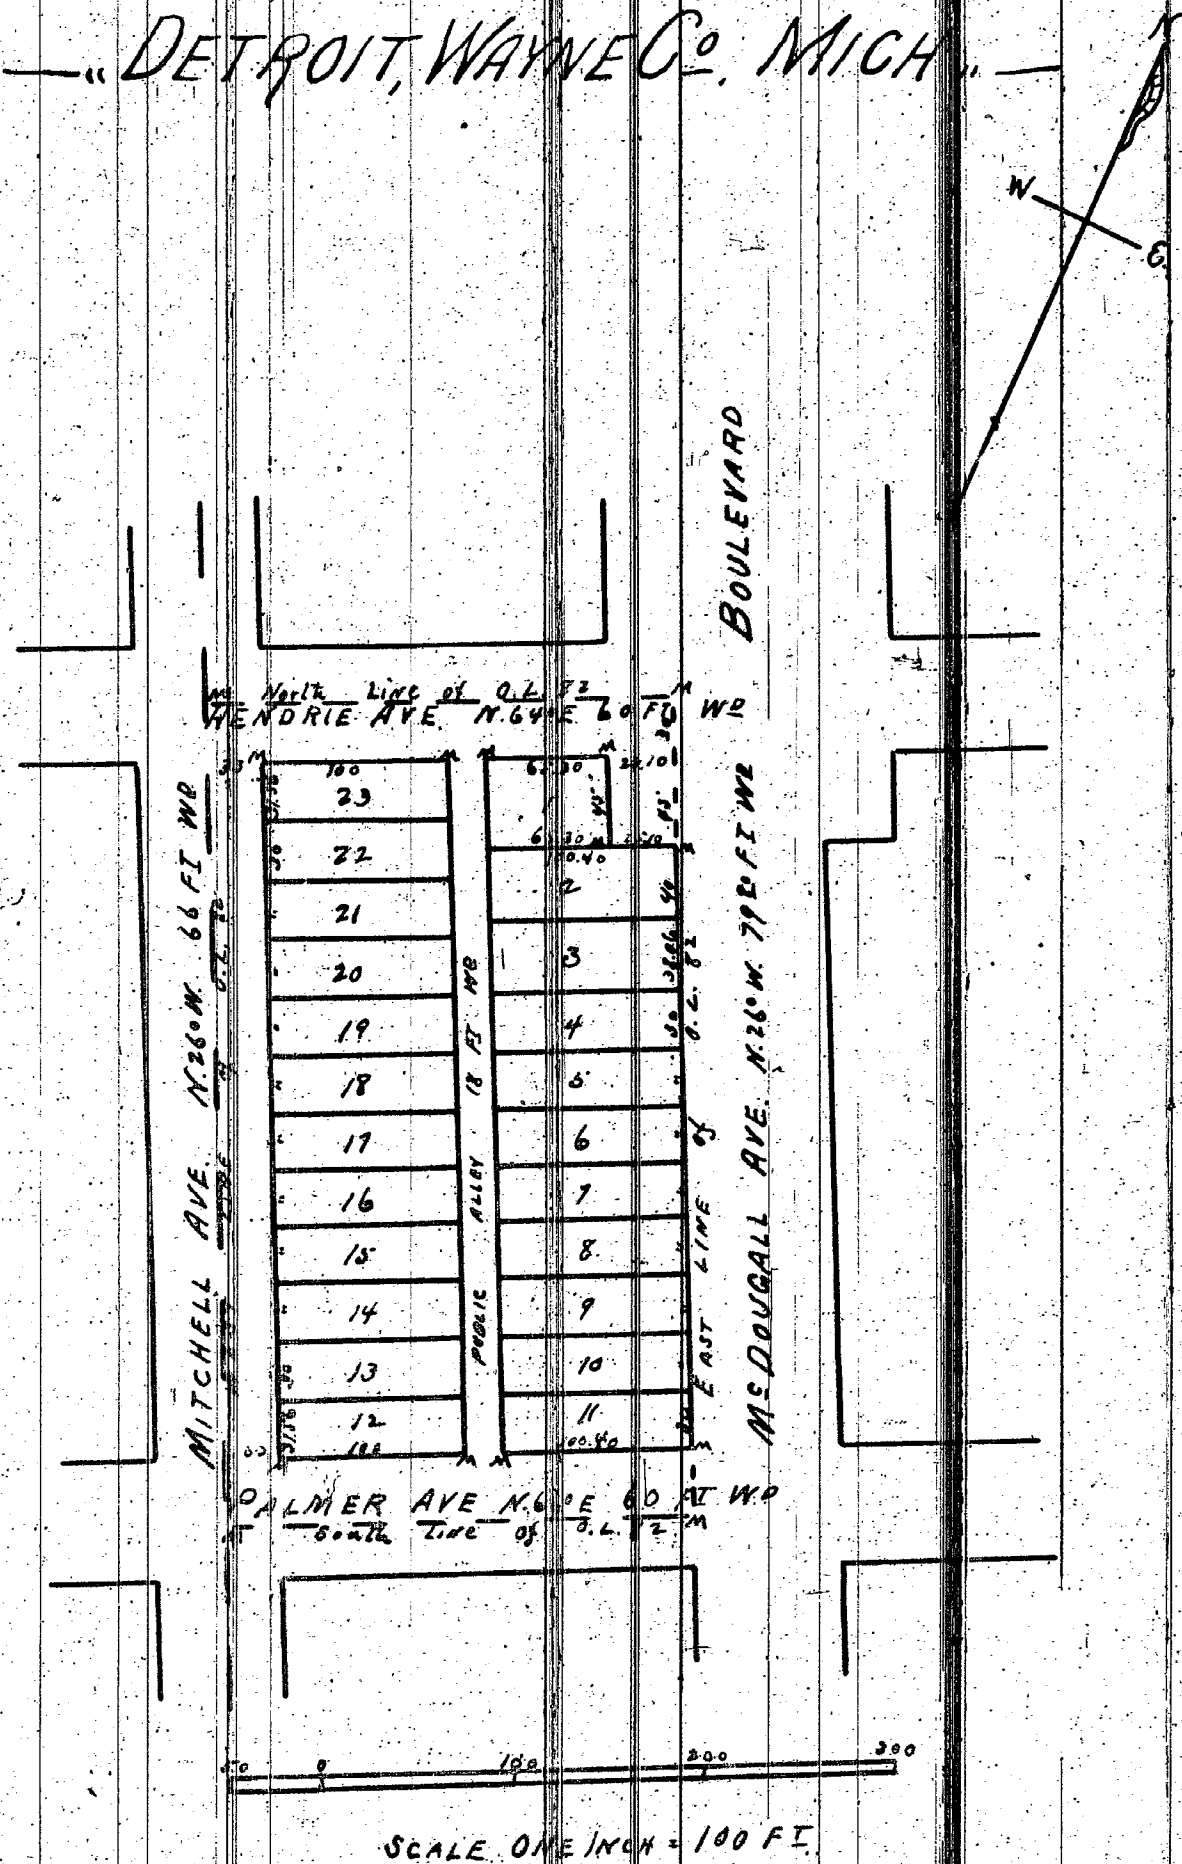

REGISTER'S OFFICE
 COUNTY OF WAYNE
 Received for Record, the 15th day
 of October A. D. 1891 at 3:00
 o'clock P. M. and Recorded in Liber
 16 of Plate on Page 33
 Elgin A. Hearnings
 Register

I hereby certify that the plat herein delineated
 is a correct one and that permanent monuments
 consisting of White Oak Stakes have been
 planted at points marked "M" as shown shown
 at all angles in the boundaries of the land
 platted and at all intersections of streets or
 streets and alleys

John M. Loughlin
 Surveyor

I hereby certify that this plat is a correct copy of the
 plat now on record in the Register of Deeds office, being
 made under the supervision of the Auditor General by
 tracing the plat on record and affixing thereto a carefully
 compared copy of the dedication and certificates.
 Dated this 21st day of Oct 1910
 Geo W Bennett
 Clerk and Secy. Dept

Approved Oct 13 1891
 Jacob Gustard } Board of
 John McVicar } Public Works
 James Dean } Detroit Mich

know all men by these presents, that we William Livingston Jr.
 and Susan Livingston his wife have caused to be made for record
 this plat of Livingston's Subdivision of Out Lot 82 of the
 Subdivision of the Dougall Farm North of Gratiot Avenue Detroit
 Wayne County Michigan by John M. Loughlin Surveyor and we
 hereby adopt the same for record and dedicate the streets and alleys
 shown for the use of the public
 In presence of } Witnesses our hands and seals this Thirtieth
 day of July A.D. Eighteen Hundred and Ninety One
 Otis A. Scott }
 Margaret Livingston } Susan Livingston

State of Michigan } S.S.
 County of Wayne }

On this Thirtieth day of July A.D. Eighteen
 Hundred and Ninety One before me the undersigned a Notary Public and
 for said County personally appeared William Livingston Jr.
 and Susan Livingston his wife known to me to be the same
 persons who executed the above instrument and who acknowledged
 the same to be their free act and deed
 Otis A. Scott
 Notary Public Wayne Co. Mich

State of Michigan } S.S.
 County of Wayne }

We Elgin A. Hearnings Dep. Register of Deeds and John M. Loughlin
 Surveyor hereby certify that we have each carefully compared this
 copy with the original plat of Livingston's Subdivision of Out Lot 82
 of the Subdivision of the Dougall Farm North of Gratiot Avenue Detroit
 Wayne County Michigan and that it is an exact copy being of
 the whole of such original map or plat.
 Elgin A. Hearnings Dep. Register of Deeds
 John M. Loughlin Surveyor