


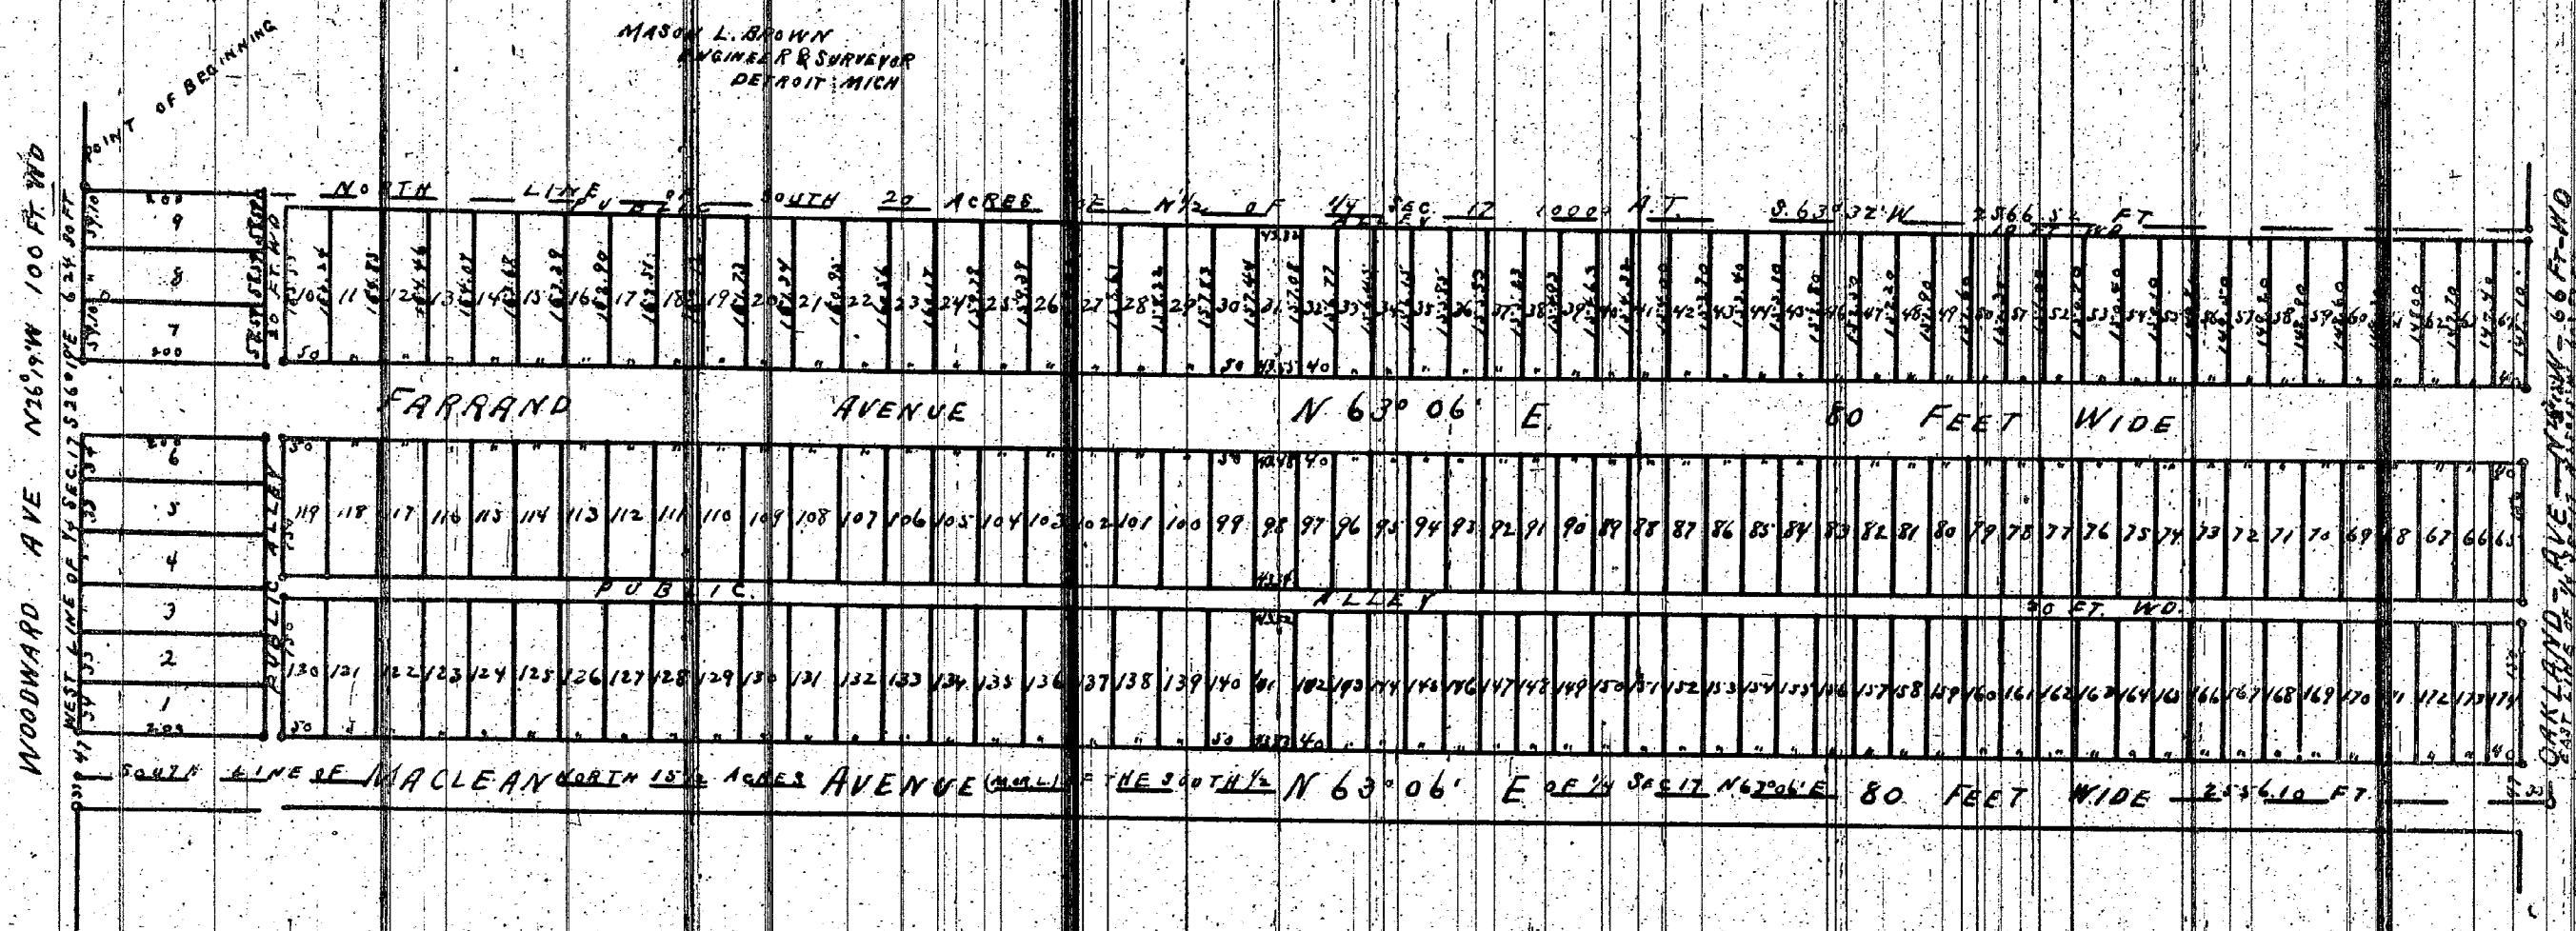

HIGHLAND HEIGHTS
SUBDIVISION OF THE SOUTH 20 ACRES OF NW 1/4 AND
NORTH 15 1/2 ACRES OF THE SOUTH 1/2 OF 1/4 SEC. 17
10000 A.T. HAMTRAMCK
WAYNE CO., MICHIGAN
MAY 2ND 1890

SCALE 200 FT. PER INCH



I hereby certify that the above Plat is correct, and that Monuments consisting of Oak Stakes 1 1/4 inches square and 15 inches long have been placed in the Ground at all angles in the Boundaries, and at the intersection of all Streets or Streets and Alleys, as shown on plat by O. Mason L. Brown
Detroit, May 3RD 1890.
MASON L. BROWN
Engineer and Surveyor.

KNOW ALL MEN BY THESE PRESENTS, that We
Jacob H. Nalun and Lucy W. Nalun (his wife)
Elizabeth L. Farrand Elsie H. Flinn and Samantha W. Flinn his wife
Have caused the land embraced in the above plat to be surveyed, laid
out and platted to be known as Highland Heights Subdivision of the South 20 Acres
of NW 1/4 and North 15 1/2 Acres of the South 1/2 of 1/4 Sec. 17, 10000 A.T. Hamtramck
Wayne Co. Michigan, and that the Streets and
Alleys shown on said plat are hereby dedicated to the use of the public.
Witness our hands and seals this the 6TH day of May
A. D. Eighteen Hundred and Ninety
In presence of.
Elizabeth Flinn (L.S.)
Samantha W. Flinn (L.S.)
E. T. Merrill Elizabeth L. Farrand (L.S.)
Charles Miller Jacob H. Nalun (L.S.)
Lucy W. Nalun (L.S.)

STATE OF MICHIGAN, ss.
County of Wayne
We P. C. Bird Dep. Register
of Deeds, and Mason L. Brown Surveyor, hereby
certify that we have each carefully compared this copy with the original
plat of Highland Heights Subdivision of the South 20 Acres of NW 1/4
and North 15 1/2 Acres of the South 1/2 of 1/4 Sec. 17, 10000 A.T. Hamtramck
Wayne Co. Michigan, and that it is an exact copy thereof and of
the whole of such original map or plat.
P. C. Bird Dep. Register of Deeds
Mason L. Brown Surveyor.

STATE OF MICHIGAN, ss.
COUNTY OF Wayne
On this the 6th day of May 1890, before
me, a Notary Public in and for said county, personally appeared the
above named Jacob H. Nalun and Lucy W. Nalun (his wife)
Elizabeth L. Farrand Elsie H. Flinn and Samantha W. Flinn his wife
known to me to be the same persons who executed the above dedication,
and who acknowledged the same to be their free act and deed.
Edwin S. Merrill Notary Public.
Wayne County, Michigan.

The Property herein platted is described as follows
Beginning at the North west corner of the South
20 acres of the North 1/2 of 1/4 Section 17, 10000 A.T. Hamtramck
thence S 26° 15' E on the west line of 1/4 Section 17
624.30 feet to a post thence N 63° 06' E 2666.10 feet
to the East line of 1/4 Section 17. thence N 26° 15' W
on said East line of 1/4 Section 17 603.84 feet
to a stake thence S 63° 32' W 2666.52 feet to
the point of beginning

I hereby certify that this plat is a correct copy of the plat
now on record in the Register of Deeds office, being made
under the supervision of the Auditor General by tracing
the plat on record and affixing thereto a carefully com-
pared copy of the dedication and certificates

Dated this 20th day of Oct 1890
E. T. Merrill
Clerk and Guide Dept.

Examined and approved
June 20 1890
H. R. Pratt
Deputy Auditor General.

REGISTER'S OFFICE
COUNTY OF WAYNE
Received for Record the 10th day
of July A. D. 1890
19 of 19 M. and Recorded in Liber
Page 40
P. C. Bird
Dep. Register.