


Plat of subdivision of East of Lot 12 to 63 of the Porter farm in the Township of Springwell June 13th 1853
Thomas Campbell Surveyor

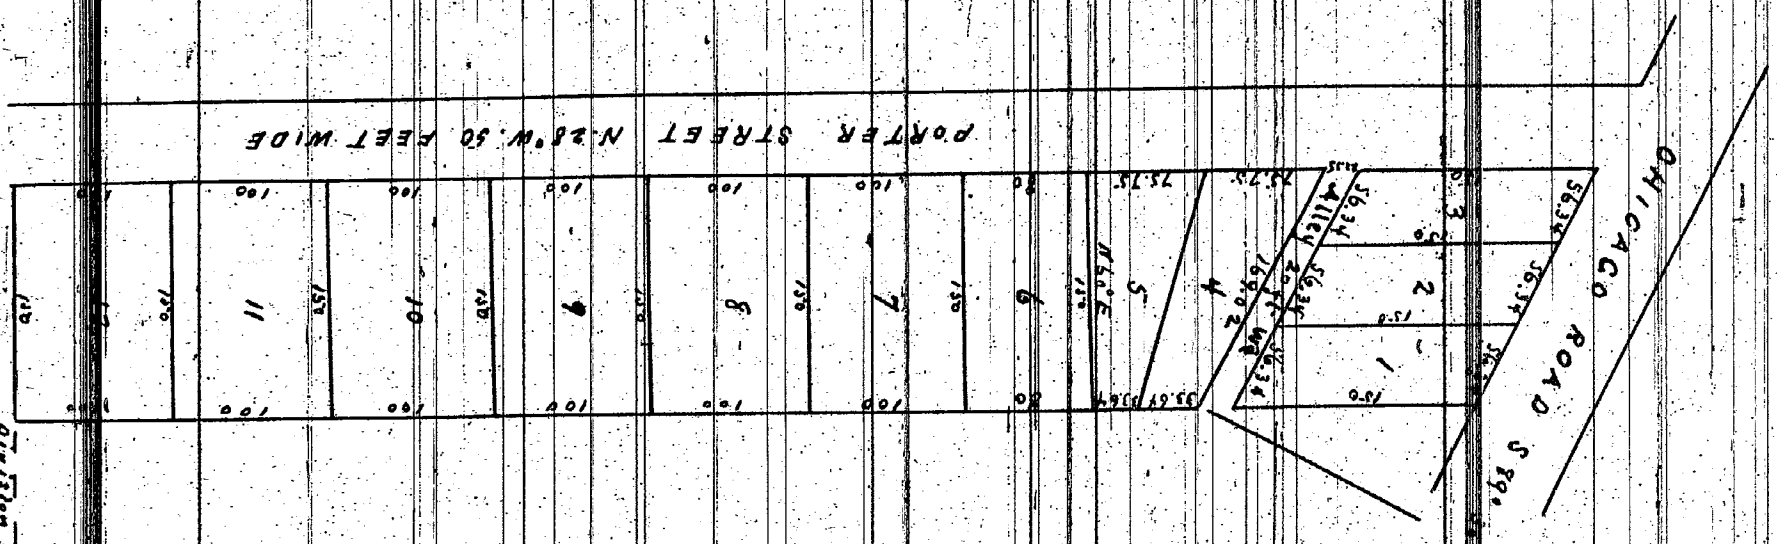

The within Plat of subdivision of Port of Lot 12 and 63 of the Porter farm in Town of Springwell Wayne County State of Michigan is hereby executed by me this 13th day of June A.D. 1853
the presence of Andrew & James (S) Henry Campbell } Mark


State of Michigan } ss On this twenty first day of June A.D. 1853 I the undersigned Justice of the Peace in and for said County personally appeared Andrew & James Campbell known to me well known and acknowledged the foregoing and acknowledged the accompanying plat to be correct and that it dedicated the property therein expressed & contained to the Porter farm B. Paul Bagge Justice of the Peace Wayne County Michigan

Record this 21st June 1853 at 11 1/2 O'clock A.M.
Henry Campbell
Agent


I hereby certify that the plat is a correct copy of the plat as presented in the Register of Deeds office, being made under the supervision of the Auditor General by taking the plat on hand and affixing thereto a carefully compared copy of the subdivision and certificate.
Dated this 9th day of May 1910
Geo. W. Bennett
Clerk and Civil Dept

Know all men by these presents that Magdeline Harper & Christopher C. Campbell of the Township of Springwell, Michigan do hereby present for record this plat being the Eastern portion of Private Claim No 78 known as the Ellis Campbell farm lying between Port Street and Detroit river as divided into lots by the proponent April 16 1853 by John W. Mullett Surveyor signed sealed and delivered in presence of James Cicott James D. Cicott Magdeline Harper & Christopher C. Campbell

State of Michigan } ss On this first day of July in the year of our Lord one thousand eight hundred & fifty three before me a Justice of the Peace in and for the said County personally came Magdeline Harper & Christopher C. Campbell known to me to be the persons who executed the foregoing instrument & severally acknowledged the same to be their free act & deed
James D. Cicott Justice of the Peace Wayne County Mich.

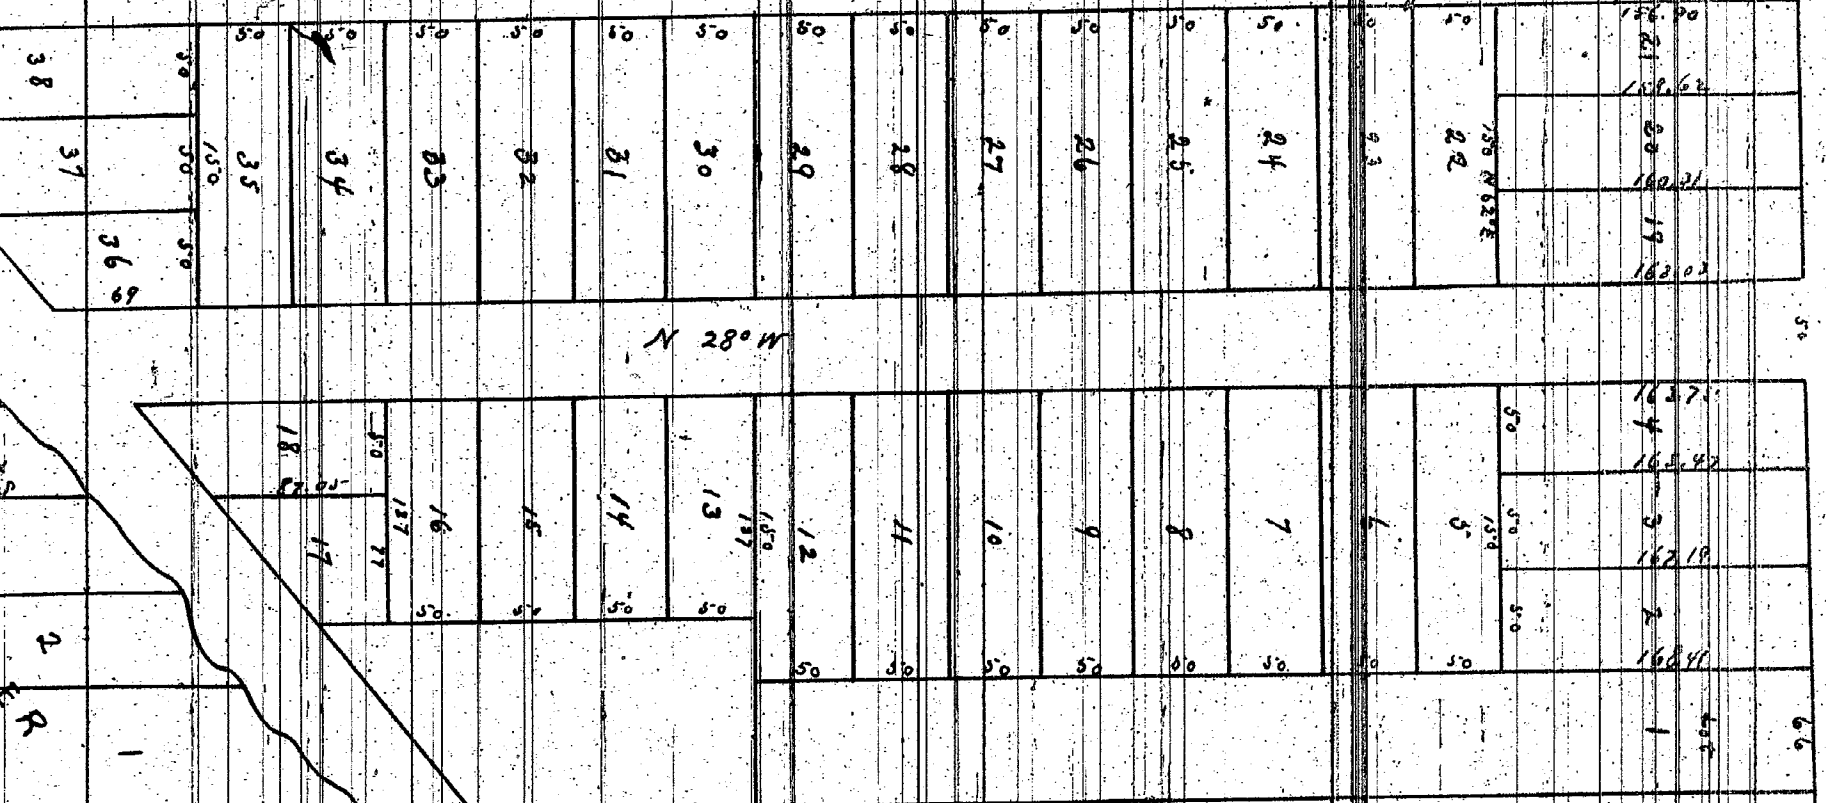

Record this 1st July A.D. 1853 at 5 O'clock P.M.
Henry Campbell
Agent
as the Ellis Campbell farm lying between Port Street and Detroit River as divided into lots for the proponent April 16 1853
by John W. Mullett Surveyor

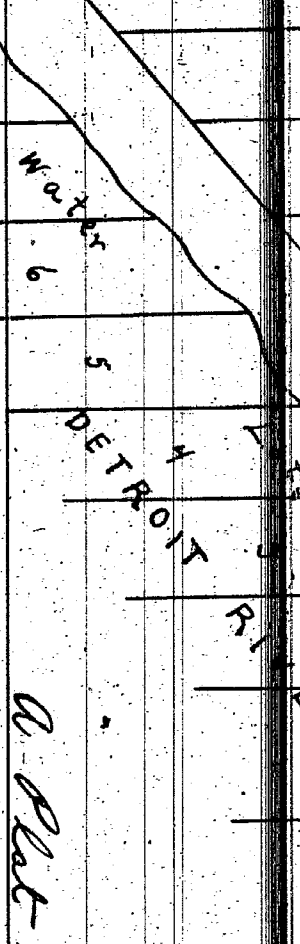

PORT STREET N 60° E