
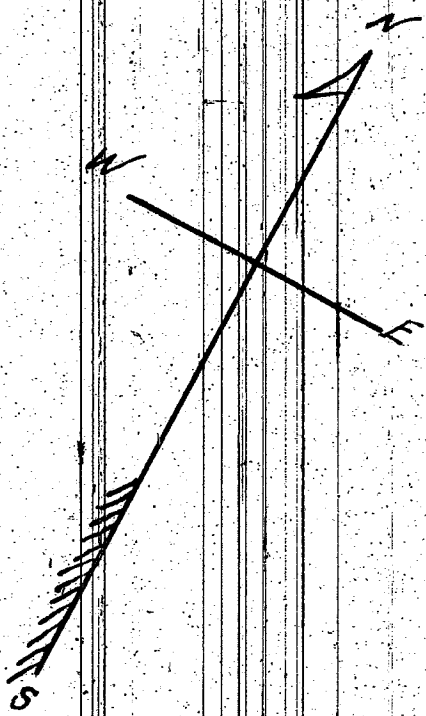


DANIEL SCOTTEN'S

Resubdivision of that part of Private Claim
Numbered 32 and Easterly part of Private Claim
numbered Two hundred and sixty eight (268) lying North
of the Dix Road or Avenue and South of Toledo Avenue and between
Livernois and Military Avenues

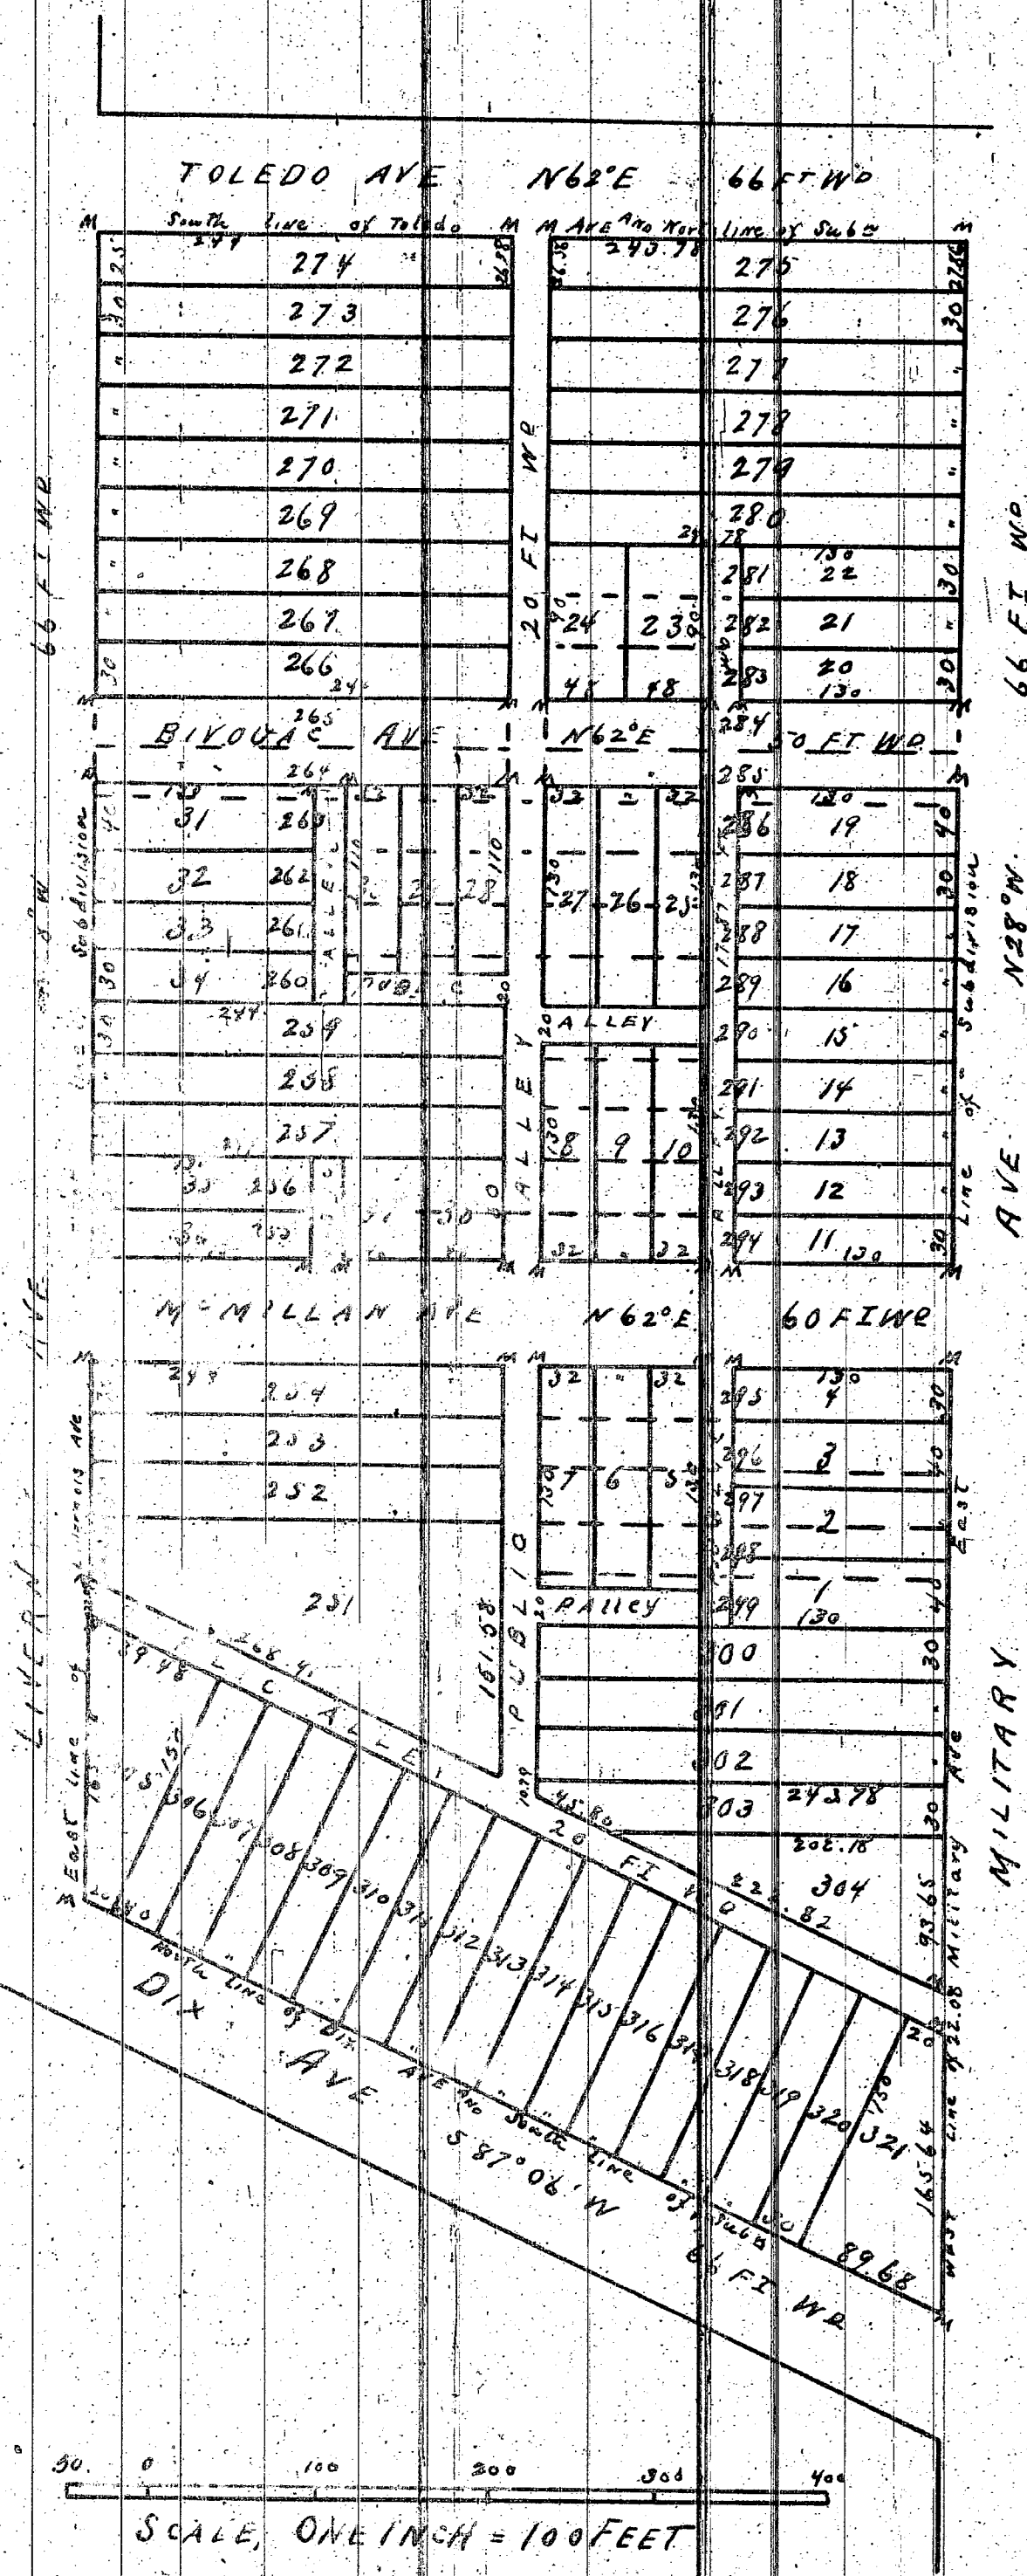

I hereby certify that this plat is a correct copy of the plat now on record
in the Register of Deeds office, being made under the supervision of the Auditor
General by tracing the plat on record and affixing thereto a carefully com-
pared copy of the dedication and certificate.

Dated this 18th day of Oct 1910

Geo M Bennett

Clerk and Ex. Sec. Reg. S.

Know all men by these presents that we Daniel Scotten and
Elizabeth H. Scotten his wife have caused to be made for record this
map of Daniel Scotten's Resubdivision of that part of Private
Claim numbered 32 and Easterly part of Private Claim numbered
Two hundred and sixty eight (268) lying North of the Dix Road
or Avenue and South of Toledo Avenue and between Livernois and
Military Avenues Detroit Wayne County Michigan by John
McLoughlin Surveyor and we hereby adopt this same and
dedicate the streets and alleys shown for the use of the public.

In presence of

J. H. Hood

Eli Barkum

Witness our hands and seals this nineteenth day of
July A.D. Eighteen hundred and
ninety

Daniel Scotten
Elizabeth H. Scotten

State of Michigan } ss
County of Wayne

On this sixteenth day of July A.D. 1910
hundred and ninety before me the undersigned a Notary Public
in and for said County personally appeared Daniel Scotten
and Elizabeth H. Scotten his wife known to me to be the persons
who executed the above instrument and who acknowledged
the same to be their free act and deed.

Eli Barkum
Notary Public
Wayne County
Michigan

REGISTER'S OFFICE
COUNTY OF WAYNE
Received for Record the 9th day
of August A.D. 1890 at
14 o'clock P.M. and Recorded in Liber
of Plats on Page 56
R. E. Bolger
Register

State of Michigan } ss
County of Wayne

We Robert E. Bolger Register of Deeds and
John McLoughlin Surveyor hereby certify that we have each and every
compared this copy with the original plat of Daniel Scotten's
Resubdivision of that part of Private Claim numbered 32 and
Easterly part of Private Claim numbered Two hundred and
sixty eight (268) lying North of the Dix Road or Avenue and South
of Toledo Avenue and between Livernois and Military Avenues Detroit
Wayne County Michigan and that it is an exact copy thereof
and of the whole of such original map or plat.

R. E. Bolger Register of Deeds
John McLoughlin Surveyor

I hereby certify that the plat herein delineated is a correct one
and that permanent monuments consisting of White Oak Stakes
have been planted at points marked "M" as shown at all angles
in the boundaries of the land platted and at all intersections of
streets or streets and alleys.

approved Aug 9 1890
James Hanley } Board of
Michael J. Griffin } Public Works
Jacob G. Gullard } Detroit Mich.

John McLoughlin
Surveyor
Examined and approved
July 23 1890
H. R. Proctor
Deputy Auditor General