MAP of the Village of ALLEYTON NEWAYGO - Co

Know all men be these Presents that we the undersigned do hereby certify and declare that this is a True Map of the Village of ALLEYTON and that we do hereby dedicate the Streets and Alleys to the Public as such Streets and Alleys and that the ~~foregoing~~ survey of said ground conforms in all things to the Map and that the foregoing lands are owned by us and that the same is situated on the South half of Section Six in surveyed Township Number Thirteen (13) North of Range Twelve (12) West State and Meridian of Michigan

In witness whereof we hereunto set our hands and seals this thirteenth day of February A.D. 1874

Signed and sealed in presence of
Charles S Watson
John L Rice

James Alley [L.S.]
George Alley [L.S.]
George M Smith [L.S.]
Charles E. Alley [L.S.]

A.E. Upton Civil Engineer

Auditor Generals Copy

Order of Vacation

By order of the Circuit Court Lots 1 to 18 Blk 14, Lots 1 to 31 inc. Blk 20. Also Smith St, Front St. and that part of Heald St. west of Blks. 14 and 20. be and the same is hereby vacated August 29th/21

Filed September 2nd/21

Voucher - 490 - 1921

Received and filed in Auditor General's Office March 23 - 1874
H R Pratt
Dep Aud Genl

State of Michigan
Newaygo Co. Register's Office } ss.

This map or plat was received for record February 28th 1874 at 1 O.clock P. M.
W. Persons
Register of Deeds

State of Michigan
County of Newaygo } ss On this thirteenth day of February A.D. one thousand eight hundred and seventy four personally appeared before me James Alley, George Alley, George M Smith and Charles E. Alley to me known to be the persons described in and who executed the foregoing instrument and acknowledged the same to be their free act and deed.


A.E. Upton
Notary Public

State of Michigan
County of Newaygo } On this twenty sixth day of February A.D. one thousand eight hundred and seventy four personally appeared before me a Notary Public in and for said County A.E. Upton Civil Engineer known to me to be the person described in and who executed the foregoing instrument and acknowledged the execution of the same to be his free act and deed for the intents and purposes therein set forth and specified.

[illegible]
Notary Public

Description of Land Platted

Commencing at the South West corner of Section Six in Township thirteen (13) North Range twelve (12) West, thence North on Section line five chains and thirty links (5.30 ch) to centre of present Road, thence North sixty seven degrees and fifteen minutes (67°15') East distance three chains and forty links (3.40 ch) [illegible]

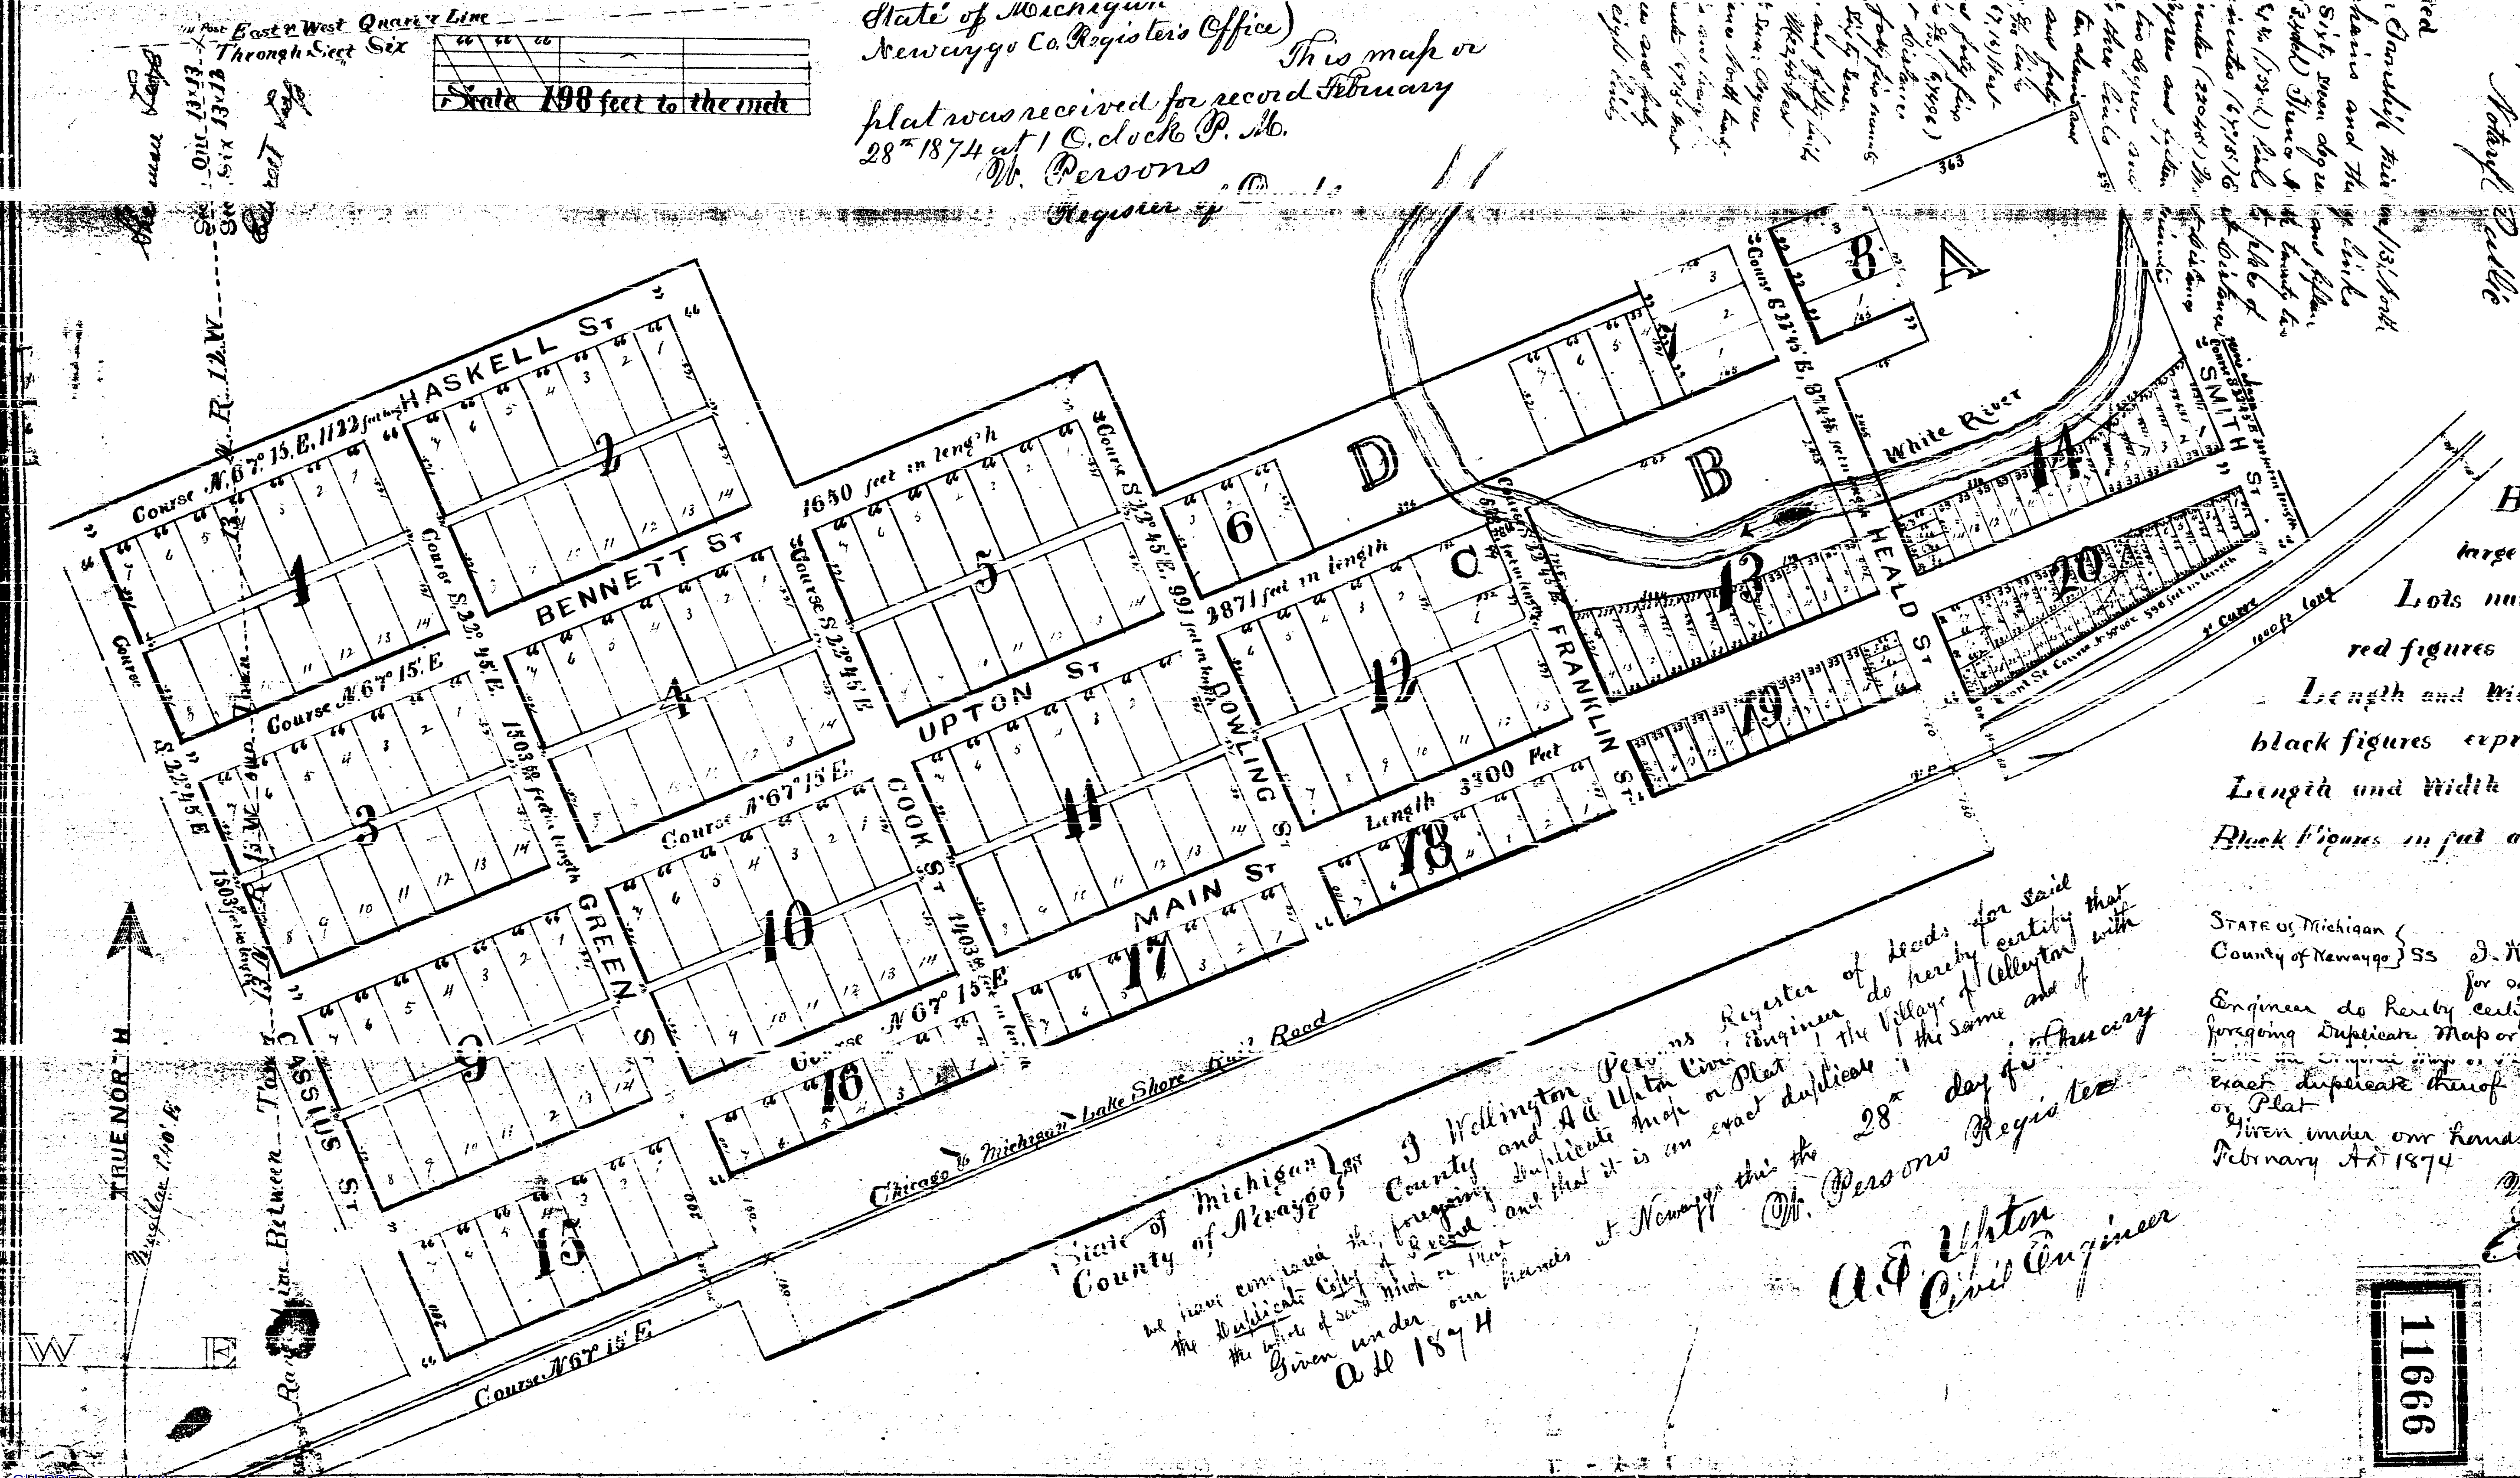

Explanation

Blocks numbered Progressively with large blue figures

Lots numbered progressively with small red figures

Length and Width of Lots shown in small black figures expressing feet and decimals of a foot

Length and Width of Streets and Alley shown in small Black Figures in feet and decimals of a foot

State of Michigan
County of Newaygo } ss I Wellington Persons Register of Deeds for said County and A.E. Upton Civil Engineer do hereby certify that we have compared the foregoing duplicate Map or Plat of the Village of Alleyton with the [illegible] and that it is an exact duplicate of the same and of the whole of said Map or Plat.
Given under our hands at Newaygo this the 28th day of February A.D. 1874
W. Persons Register
A.E. Upton Civil Engineer

STATE of Michigan
County of Newaygo } SS I. Wellington Persons - Register of Deeds for said County and A.E. Upton Civil Engineer do hereby certify that we have compared the foregoing Duplicate Map or Plat of the Village of ALLEYTON with the Original Map or Plat of the same and that it is an exact duplicate thereof and of the whole of such Map or Plat

Given under our hands at Newaygo this 28th day of February A.D. 1874

W. Persons
Register of Deeds
A.E. Upton
Civil Engineer

11666

95