4538

Lansing

1167

WILLIAMS, OTTER AND PERRY'S
SUB'N OF THE SOUTH 430 46/100 FEET OF
LOT 36, P.C. 30.
DETROIT, WAYNE CO., MICHIGAN.

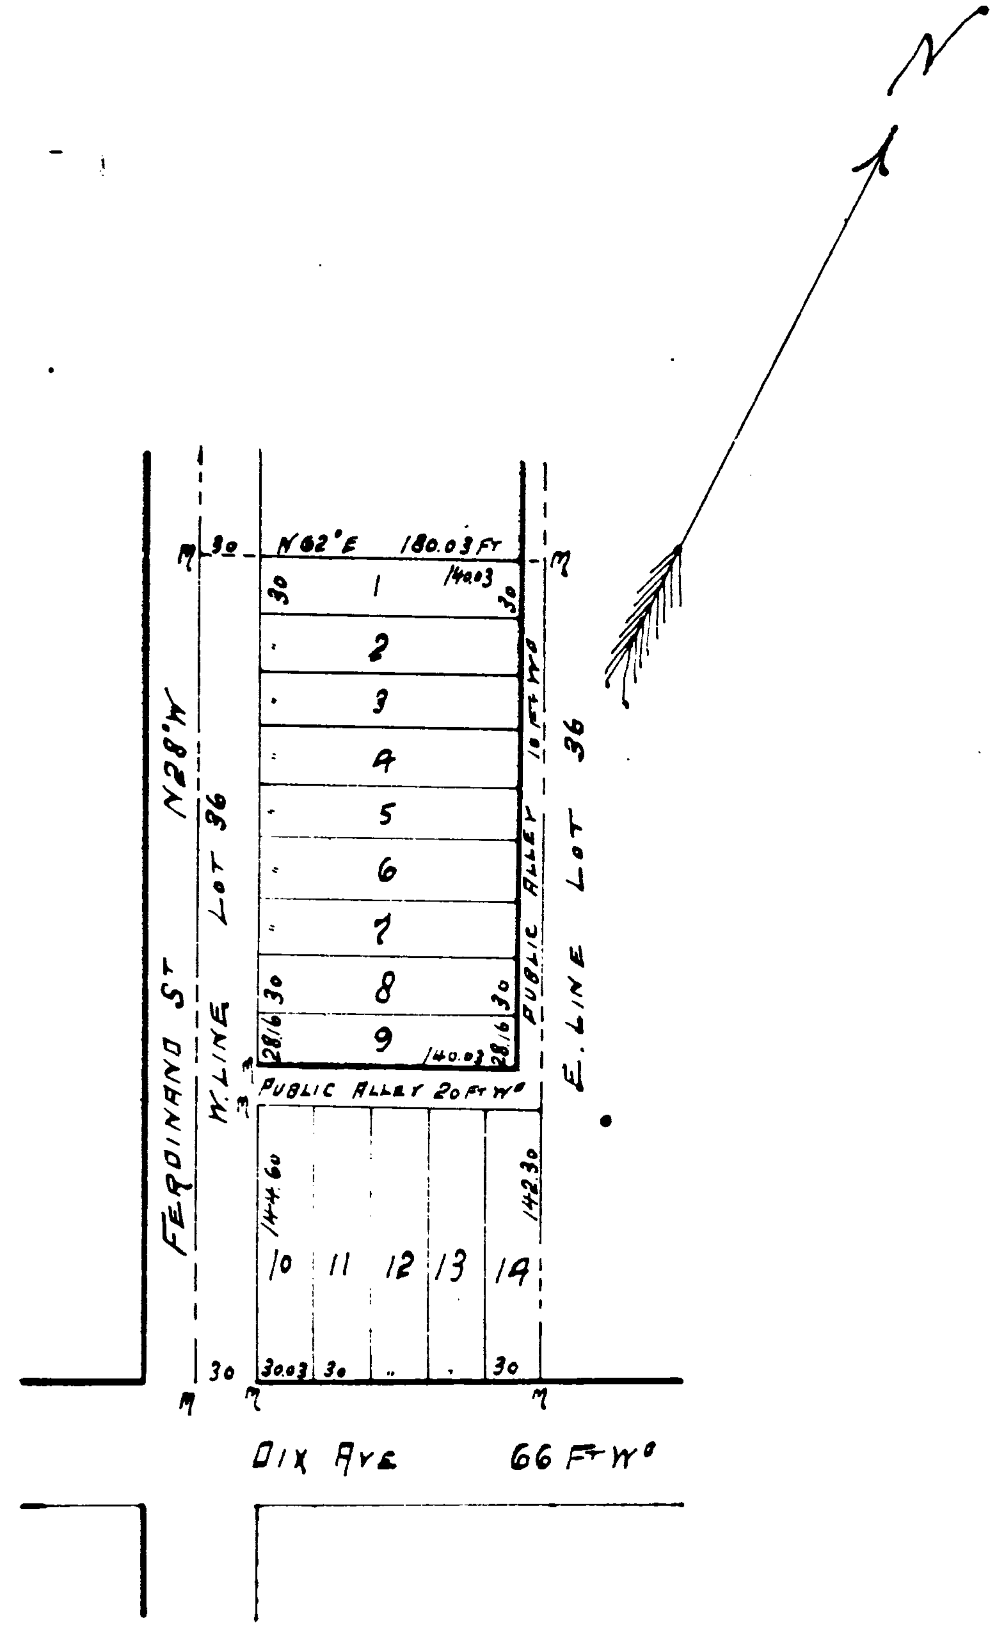

SCALE, ONE INCH = 100 Ft.

Know all men by these presents that Theodore L. Williams a single man, and Mae L. Williams, and Lizzie M. Otter, of Jackson, Jackson County, Michigan, and Catharine H. Perry of Detroit, Wayne County, Michigan hereby dedicate to the public the perpetual use of the street and alleys as represented on the annexed plat of Williams, Otter and Perry's Subn of the South 430 46/100 Feet of Lot 36, P.C. 30, Detroit, Wayne County, Michigan.

Witness their hands and seals this 14th day of August A.D. 1897.

In presence of;

S. F. Hunton,

John Otter,

Alexander Browne, } as to
Blanche Trombley. } Catherine H. Perry.

Theo. L. Williams (L.S.)

Mae L. Williams (L.S.)

Lizzie M. Otter (L.S.)

Catharine H. Perry. (L.S.)

State of Michigan } s.s.
County of Jackson }

On this 14th day of August, A.D. 1897, before me the subscriber, a Notary Public, in and for said County, personally appeared the above named Theodore L. Williams, and Mae L. Williams, and Lizzie M. Otter, to me known to be the persons described, who executed the within instrument and acknowledged the same to be their free act and deed.

Amos L. Long (Seal)
Notary Public
in and for Jackson Co.
Mich.

State of Michigan } s.s.
County of Wayne }

On this 14th day of August A.D. 1897, before me the subscriber, a Notary Public, in and for said County, personally appeared the above named Catherine H. Perry, to me known to be the person described who executed the above instrument and acknowledged the same to be her free act and deed.

Alexander Browne
Notary Public for
Wayne County, Michigan

Examined and Approved
Sep 14 1897
John F. Wilkinson
Deputy Auditor General.

APPROVED NOV 5TH 1897,
BOARD OF PUBLIC WORKS.

John McVicar

D.W.H. Moreland

W. Holeman

I hereby certify that the plat hereon delineated is correct and that permanent monuments consisting of oak stakes have been planted at points marked thus: "M" as thereon shown; at all angles in the boundaries of the land platted, and at all intersections of streets or streets and alleys.

Edwin Jerome
Surveyor.

State of Michigan } s.s.
County of Wayne }

We, P C Bird Dep Register of Deeds, and Edwin Jerome, Surveyor, hereby certify that we have each carefully compared this copy with the original plat of Williams, Otter and Perry's Subn of the South 430 46/100, feet of Lot 36, P.C. 30, Detroit, Wayne Co. Michigan, and that it is an exact copy thereof and of the whole of said original plat.

P C Bird Dep Reg of Deeds
Edwin Jerome, Surveyor.

State of Michigan } s.s.
County of Wayne }

We, P C Bird Dep Register of Deeds, and Edwin Jerome, Surveyor, hereby certify that we have each carefully compared this copy with the plat of Williams Otter and Perry's Subn of the South 430 46/100 Feet of Lot 36, P.C. 30, Detroit, Wayne Co., Michigan, now of record in the Register of Deeds office for said County, and that it is a true transcript therefrom, and of the whole of said plat of record.

P C Bird Dep Reg of Deeds
Edwin Jerome, Surveyor.

RECEIVED AND FILED
IN AUDITOR GENERAL'S OFFICE
November 13th 1897
John F. Wilkinson
Deputy Auditor General.

Register of Deeds Office } ss.
Wayne County.
This instrument was received for record this 10
day of November 1897 at 1.25
o'clock P. M. and recorded in Liber 21
of Plats, on page 8 as proper certificate was furnished in compliance with Sect. 135, of Senate Bill No. 199 File 212, Act of 1893.

P C Bird
Dep. Register of Deeds.

1538

Lansing

1167

WILLIAMS, OTTER and PERRY'S
SUB'N OF THE SOUTH 430 46/100 FEET OF
LOT 36, P.C. 30.
DETROIT, WAYNE CO., MICHIGAN.

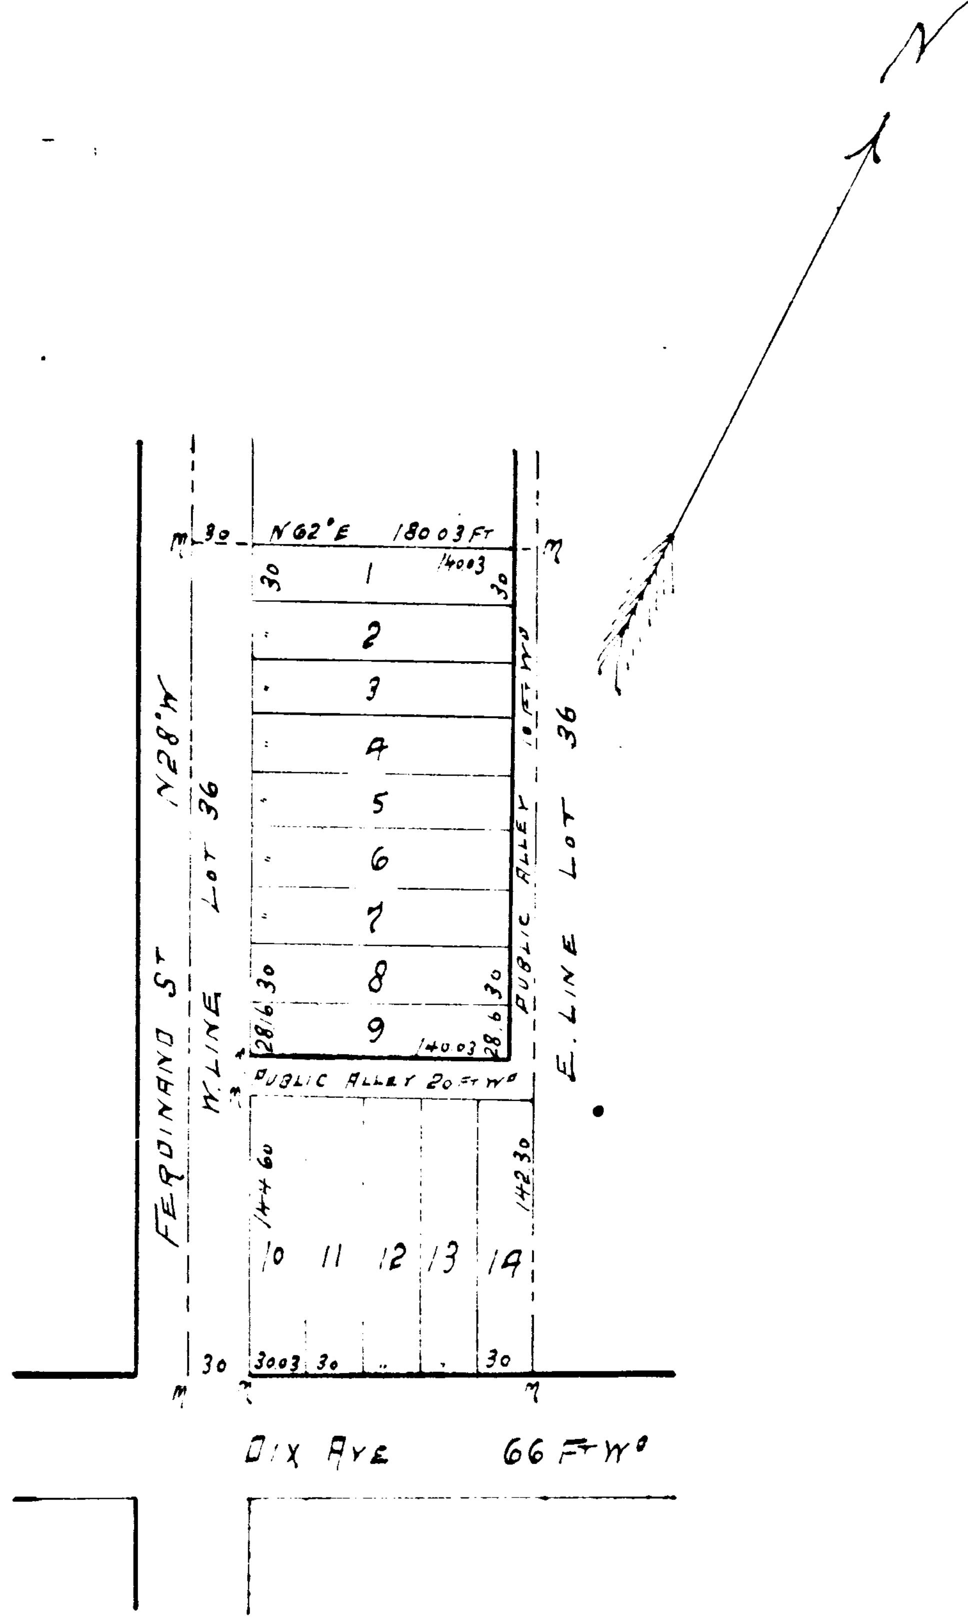

SCALE, ONE INCH = 100 FT.

Know all men by these presents that Theodore H. Williams a single man, and Mae W. Williams, and Lizzie M. Otter, of Jackson, Jackson County, Michigan, and Catharine A. Perry of Detroit, Wayne County, Michigan, hereby dedicate to the public the perpetual use of the streets and alleys as represented on the annexed plat of Williams, Otter and Perry's Subdivision of the South 430 46/100 Feet of Lot 36, P.C. 30, Detroit, Wayne County, Michigan.

Witness their hands and seals this 14th day of August A.D. 1897.

In presence of:

E. F. Prentice,

John Otter,

Alexander Browne, } as to
Francis Trombley. } Catharine A. Perry.

Theo. H. Williams (L.S.)
Mae W. Williams (L.S.)
Lizzie M. Otter (L.S.)
Catharine A. Perry. (L.S.)

State of Michigan }
County of Jackson } s.s.

On this 14th day of August, A.D. 1897, before me the subscriber, a Notary Public, in and for said County, personally appeared the above named Theodore H. Williams, and Mae W. Williams, and Lizzie M. Otter, to me known to be the persons described, who executed the within instrument and acknowledged the same to be their free act and deed.

Amos H. Long, (Seal)
Notary Public,
in and for Jackson Co.
Mich.

I hereby certify that the plat hereon delineated is correct and that permanent monuments consisting of oak stakes have been planted at points marked thus (m) as thereon shown; at all angles in the boundaries of the land platted, and at all intersections of streets or streets and alleys.

Edwin Browne
Surveyor.

State of Michigan }
County of Wayne } s.s.

On this 14th day of August A.D. 1897, before me the subscriber, a Notary Public, in and for said County, personally appeared the above named Catharine A. Perry, to me known to be the person described in and who executed the above instrument and acknowledged the same to be her free act and deed.

Alexander Browne
Notary Public for
Wayne County, Michigan.

Examined & approved
Feb 14 1897
John F. Wilkinson
State Auditor General.

APPROVED NOV 5TH 1897,
BOARD OF PUBLIC WORKS,
John McVicar
D. W. H. Moreland
[illegible] Freeman

State of Michigan }
County of Wayne } s.s.

We, F. C. Reed, Dep. Register of Deeds, and Edwin Browne, Surveyor, hereby certify that we have each carefully compared this copy with the original plat of Williams, Otter and Perry's Subdiv of the South 430 46/100 ft of Lot 36, P.C. 30, Detroit, Wayne Co. Michigan, and that it is an exact copy thereof and of the writing on said original plat.

F. C. Reed Dep. Reg. of Deeds
Edwin Browne, Surveyor.

State of Michigan }
County of Wayne } s.s.

We, F. C. Reed, Dep. Register of Deeds, and Edwin Browne, Surveyor, hereby certify that we have each carefully compared this copy with the plat of Williams Otter and Perry's Subdiv of the South 430 46/100 feet of Lot 36, P.C. 30, Detroit, Wayne Co., Michigan, now of record in the Register of Deeds office for said County, and that it is a true transcript therefrom, and of the whole of said plat of record.

F. C. Reed Dep. Reg. of Deeds
Edwin Browne, Surveyor.

RECEIVED AND FILED
IN AUDITOR GENERAL'S OFFICE
November 13th 1897
John F. Wilkinson
Deputy Auditor General.

Register of Deeds Office } ss.
Wayne County.
This instrument was received for record this 20 day of November 1897 at 1 25 o'clock P. M. and recorded in Liber 21 of ~~deeds~~ Plats, on page 8 ... as proper certificate was furnished in compliance with Sect. 135, of Senate Bill No. 196 File 212, Act of 1893.
F. C. Bird
Dep. Register of Deeds