

ROAD TO HART

544 FT
PLAT

WALKUP

SITUATED ON THE W. & OF SECTION 32, TOWN 16 N. RANGE 13 W. NEWAYGO CO. MICH.
ALL STREETS AND ALLEYS PARALLEL WITH AND AT RIGHT ANGLES TO MAIN STREET WHICH BEARS N. 82° W. 100 FEET WIDE. ALL OTHER STREETS ARE 66 FEET WIDE. THE WIDTH OF ALLEYS IS 10 FEET. THE PLAT IS MARKED ON THE PLAT BY NUMBERS ON THEIR SIDES. BEARINGS OF SECTION CORNER

59° 50' 34" 32.8
FINE STUMP 30" 82089 LINKS
" 8224 450 W. 41 FT
" 8014 54 W. 48 FT
BEARINGS AT 1/4 CORNER ST. 32.8
" 12 1/4 W 32.8
SCALE 1/8" = 100 FEET
T. HADDEUS, L. WATERS, SURVEYOR

SCALE 1/8" = 100 FEET

T. HADDEUS, L. WATERS, SURVEYOR

11673


NORTH
WEST
SOUTH
EAST

MAGNETIC VARIATION N 82° E

THE STARTING POINT OF THE SURVEY IS THE CENTRE OF CROSSING OF MAIN AND GARFIELD STREETS, A CEDAR POST WITH CROSS MARKS AROUND IT. 32 CHS 82° 15' 15" 114 W. 28.8 FT
PINE STUMP 2 1/2" 114 W. 28.8 FT
" 8 1/2" 33 W. 38.4 FT
BEARINGS AT N. CORNER MAIN ST
PINE 12" 1/2" 133 W. 45.4 FT
" 35" 1/2" 149 E 13 FT
THE LOTS ON THE NORTH AND EAST SIDES OF PLAT ARE FRAGMENTAL. THE NORTH LOT EXTENDS TO WITHIN 33 FEET OF THE NORTH SECTION LINE. THE EAST LOTS EXTEND TO WITHIN 33 FEET OF THE NORTH AND SOUTH LINE.

NOTED AND DIED
In And for the Office of
Deputy Register of Deeds
of Newaygo County, Michigan
Dated and Sent
1929

ORDER OF VACATION
GIVEN BY PLAT VACATED
by ORDER of Circuit
Court July 31-1929
Voucher 1383-1929

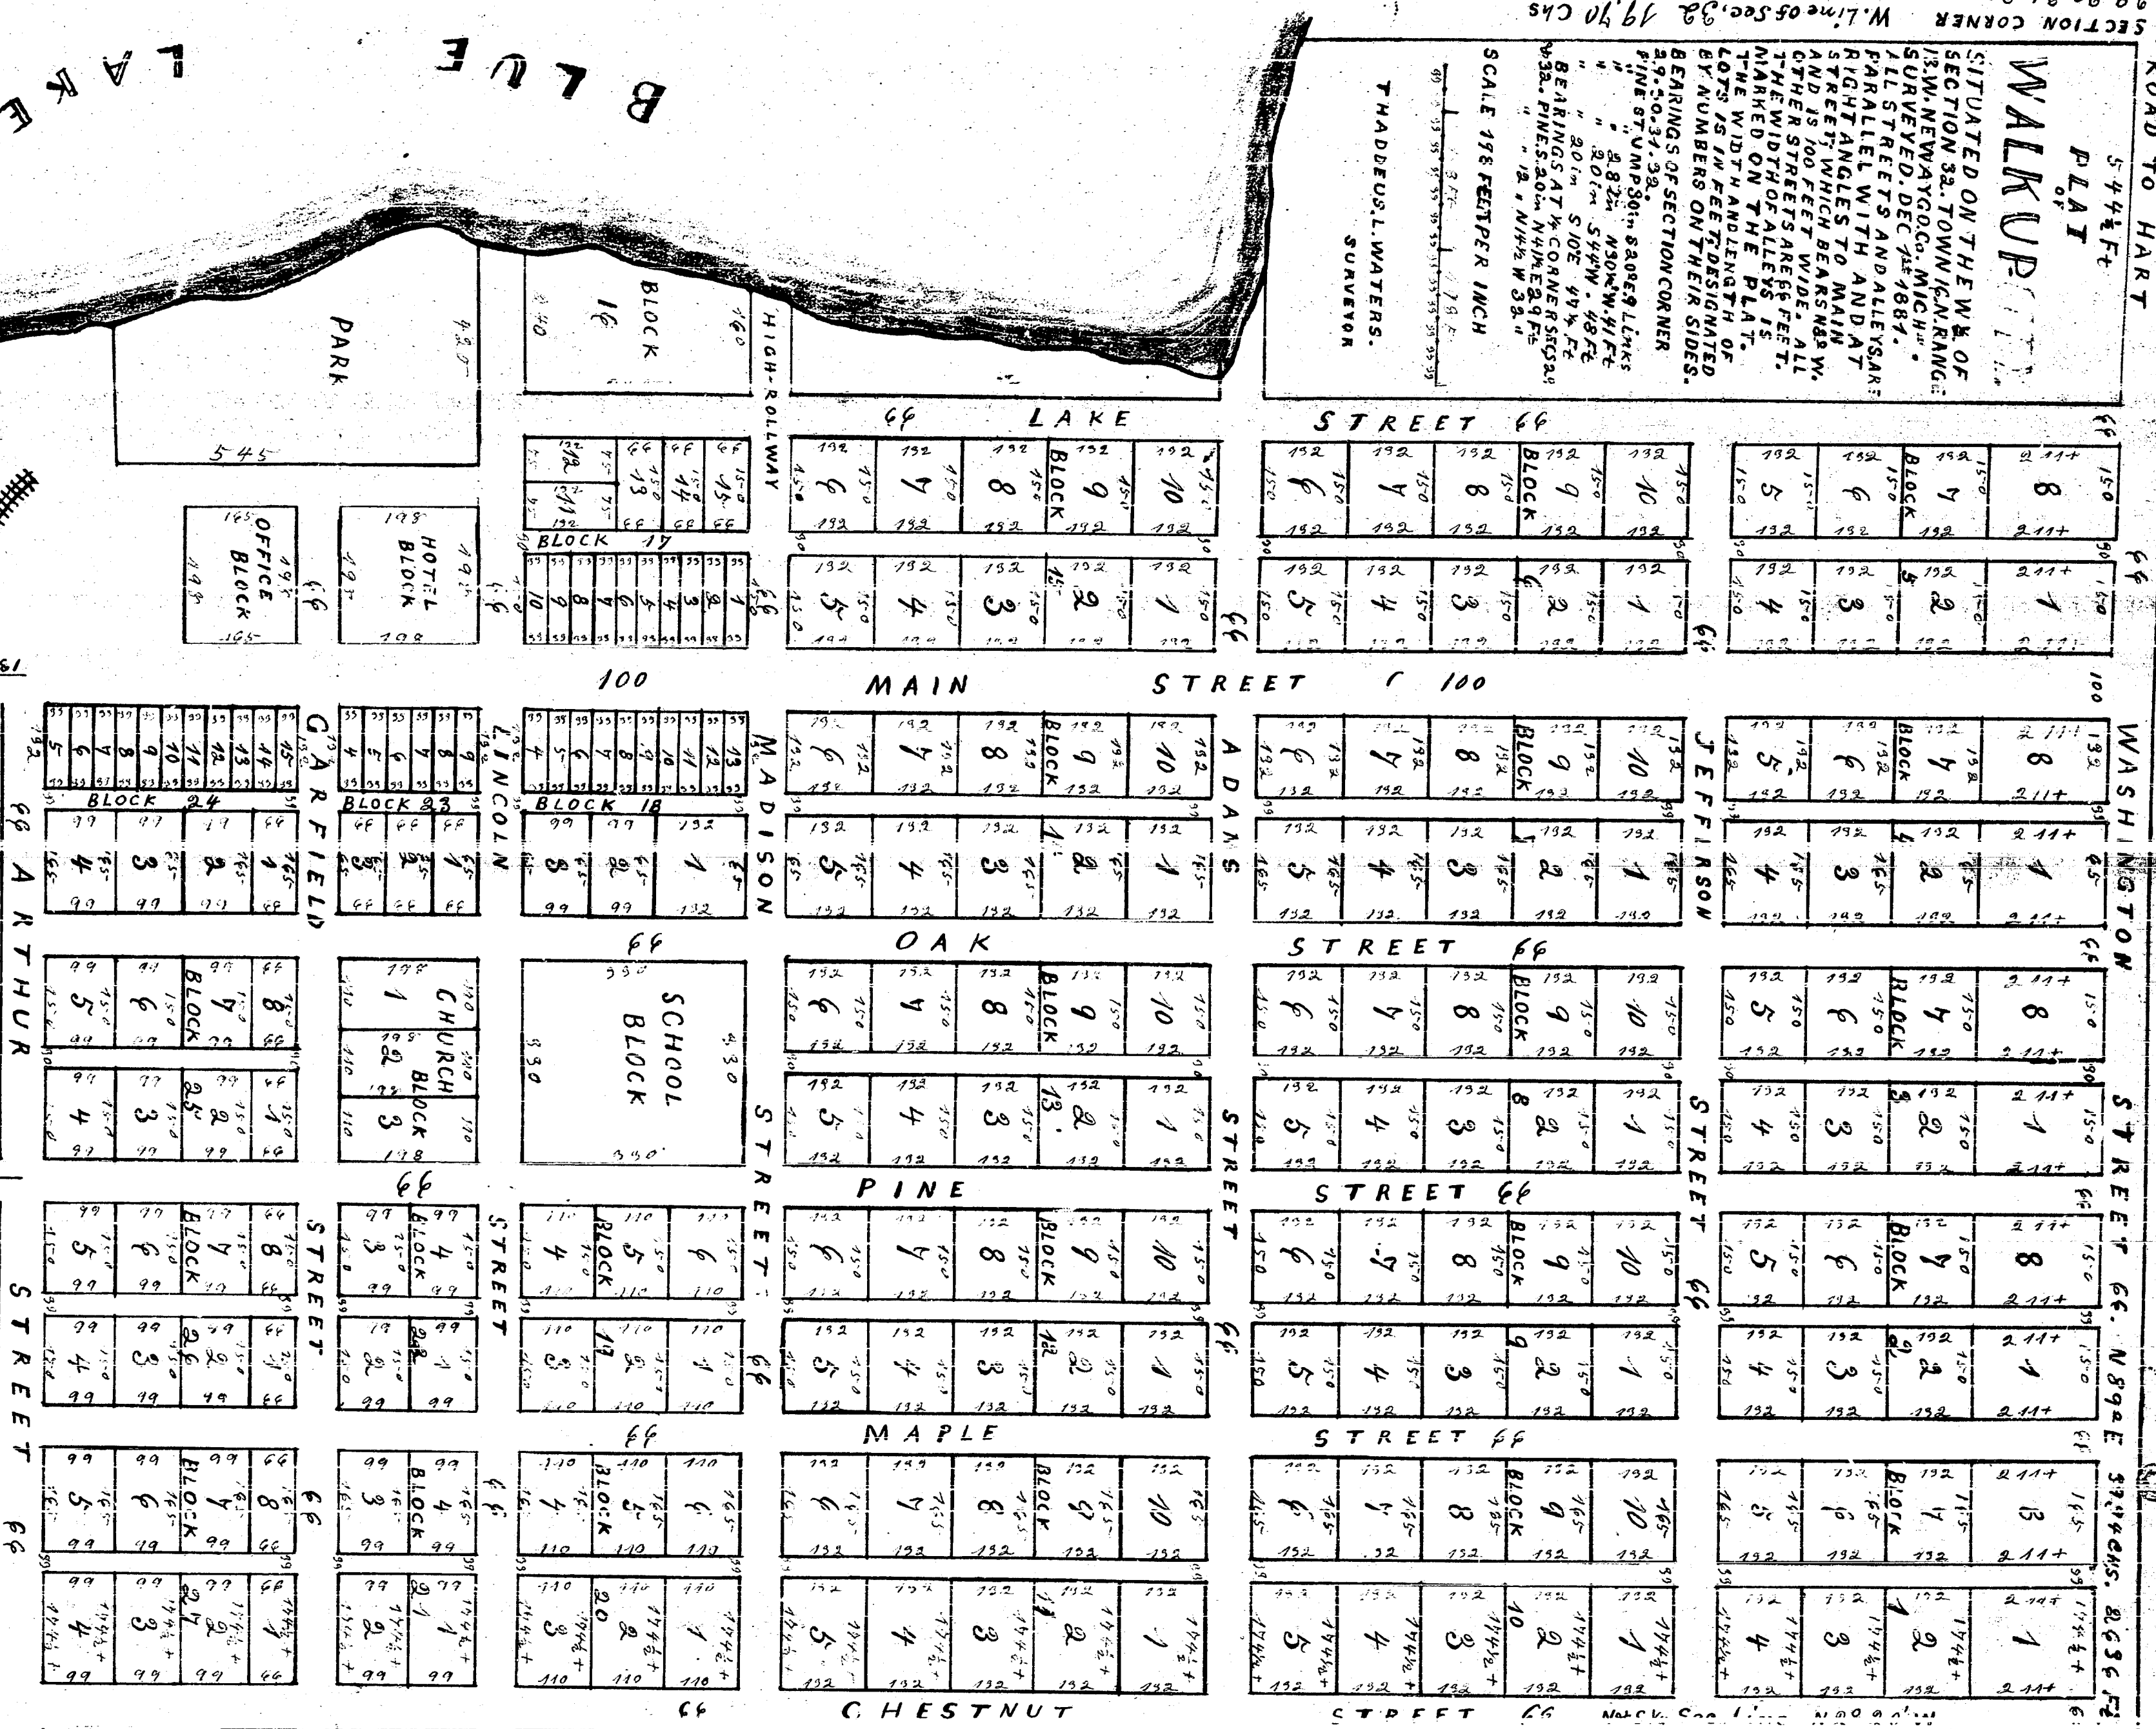

KNOW ALL MEN BY THESE PRESENTS, THAT WE THE UNDERSIGNED HAVE CAUSED THE LANDS HEREIN DESCRIBED TO BE SURVEYED AND PLATTED INTO LOTS, STREETS AND ALLEYS AS SET FORTH ON THIS PLAT, AND HAVE CAUSED THIS MAP TO BE WHICH IS A TRUE AND CORRECT MAP OF THE PREMISES TO BE KNOWN AS WALKUP, AND WE DO HEREBY DEDICATE TO THE PUBLIC FOR PURPOSES OF TRAVEL, ALL THE LAND PLATTED INTO STREETS AND ALLEYS.

AD. 1882

JANUARY 20th DAY OF

Notary Public for Proprietors
of Newaygo County, Michigan

SURVEYOR

WITNESSES

AND WEST MICHIGAN. R.R.
STATE OF MICHIGAN
COUNTY OF NEWAYGO

ON THIS 20th DAY OF JANUARY A.D. 1882, BEFORE ME A NOTARY PUBLIC PERSONALLY APPEARED JAMES C. PATTERSON, OF WALKUP, PATTERSON & CO. AND T. HADDEUS, L. WATERS, KNOWN TO ME TO BE THE INDIVIDUALS, AND WHO EXECUTED THE FOREGOING CERTIFICATES, AND WHO ACKNOWLEDGED THE SAME TO BE THEIR FREE ACT AND DEED, AND THE FRESH HAND DEED OF SAID FIRM.

NOTARY PUBLIC.

NEWAYGO, JAN. 20th, 1882.

WE HEREBY CERTIFY THAT WE HAVE COMPARED THIS PLAT WITH THE ORIGINAL, AND FIND IT TO BE A TRUE COPY OF SAID ORIGINAL PLAT, AND ALSO OF THE RECORD OF SAID PLAT ON FILE IN THE OFFICE OF THE REGISTER OF DEEDS OF NEWAYGO COUNTY, MICH.

Deputy Register of Deeds
of Newaygo County, Michigan

SURVEYOR

W. H. Taylor
Deputy Register of Deeds
of Newaygo County, Michigan

PLAT

WALKUP

SECTION CORNER
W. Line of Sec. 32, 19.70 CHS
29.30, 34.32