

VILLAGE of GRANT

Map of the
Section Line

RECEIVED AND FILED

In Auditor General's Office


April 13 1884

W. S. Merrill

Register of Deeds

Civil Engineer

11677

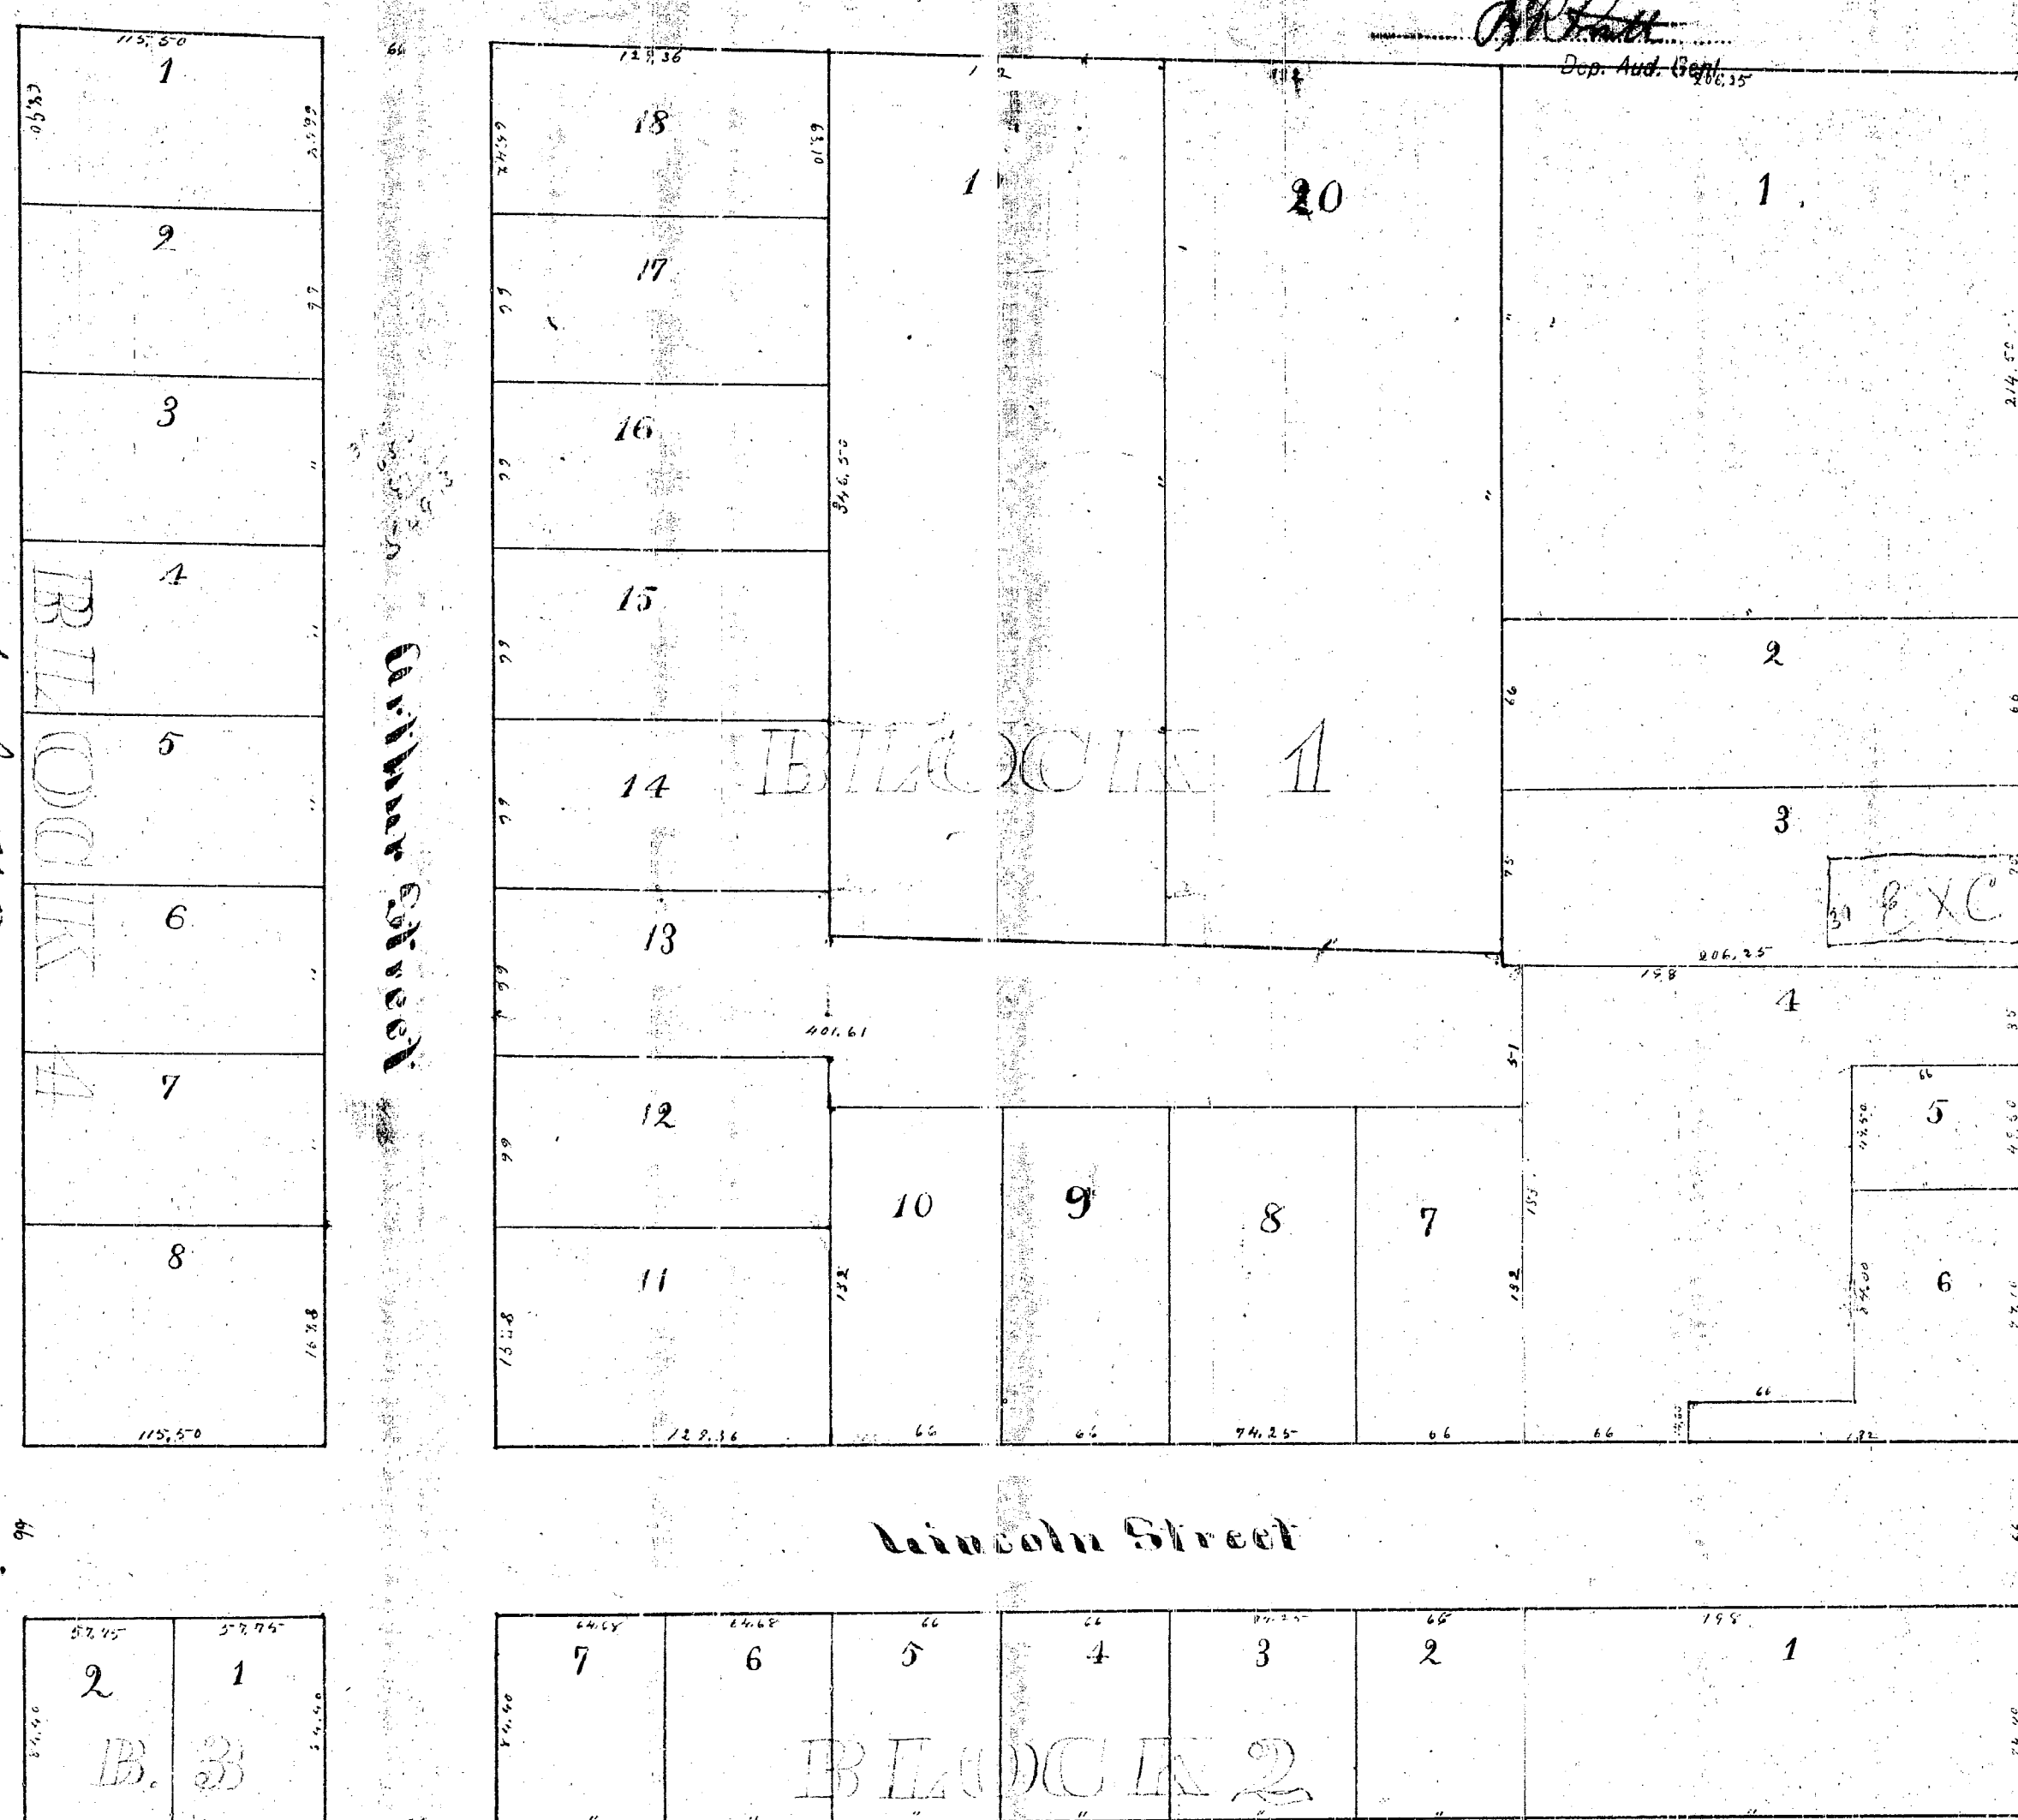

The dimensions of lots are marked on the margin thereof in feet and decimals of a foot

Description of land platted.

Commencing at a point on the section line between sections 13 and 24, Town 11 N. Range 13 W. County of Newaygo and State of Mich. and fifty feet West of the center line of the Chicago and West Mich. R.R. Running South parallel with said R.R. in chains and ninety-five links; thence West twelve chains eighty-three and one half links; thence North eleven chains and sixteen links to section line; thence East twelve chains eighty-three and one half links on the section line to place of beginning.

Know all men by these presents that we the undersigned owners in fee of the above described land, and W. S. Merrill Civil Engineer, have caused the same to be surveyed and platted into lots and streets and have caused this map to be made, which is a true and correct map of the premises, to be placed on record in the County Register's office, and to be known as the Plat of the Village of Grant. And the aforesaid owners of the above described land, do hereby deed, and dedicate to use of the public for street purposes, all the land platted into streets

Dated at Grant this 13th day of December A.D. 1883

In presence of
 Andrew J. Squire
 Cassius M. Woodard
 Erastus S. Burdell
 E. A. Nelson
 B. B. Tupper
 John H. Raymer
 Simon Dwight
 W. S. Merrill Civil Engineer
 W. A. Taylor
 Mattie Rosewarne

State of Michigan
 County of Newaygo

On this Thirteenth day of December, One Thousand Eight Hundred and Eighty Three, before me, the undersigned a Notary Public in and for said County, personally appeared, Andrew J. Squire, Cassius M. Woodard, Erastus S. Burdell, E. A. Nelson, B. B. Tupper, John H. Raymer, to me known to be the same persons, and who executed the within instrument who then acknowledged the same to be their free act and deed.

James A. Tyler
 Notary Public

State of Illinois
 Cook County

I, William M. Stewart a Notary Public in and for said County, State of Illinois, do hereby certify that Almon Dwight personally known to me to be the person who signed sealed and delivered the within instrument, appeared before me this day in person, and acknowledged that he had signed sealed and delivered the same as and for his free act and deed, for the use and purposes therein expressed. Witness my hand and Notary Seal this 18th day of December A.D. 1883

Wm. M. Stewart
 Notary Public
 Cook County
 Illinois