

PLAT OF CHARLES GIBSON'S ADDITION TO THE VILLAGE OF FREMONT.

NEWAYGO CO. MICHIGAN.

11681

Received and Filed
IN AUDITOR GENERAL'S OFFICE
December 30, 1890.
Chas. K. Foster
Deputy Auditor General.

DEDICATION.

Situated on the SW 1/4 of SW 1/4 of Section 35, T. 12 N. R. 14 W. Newaygo County, Michigan.
The same being known and described as follows. — Commencing 64 rods East of
the SW Section corner of said Section 35, — Thence North 44 rods, — Thence East
to the 1/2 line of the SW 1/4, N and S. — Thence South 44 rods to the corner on Town line, —
Thence West to the Place of Beginning.
Surveyed October 20th, 1890.

Thaddeus L. Waters

Surveyor.

Surveyors Certificate.

I hereby certify that the Plat herein delineated
is a correct one, and that permanent monuments
consisting of Iron Pipe Wagon Chais have been
planted at points marked X as hereon shown
at all angles in the boundaries of the land
platted, and that stones marked X on top
mark the intersection of streets and alleys.

Thaddeus L. Waters.

Surveyor.

Examined and Approved

December 15, 1890

Chas. K. Foster

Deputy Auditor General.

KNOW ALL MEN BY THESE PRESENTS. —

I, Charles M. Gibson as proprietor and
Brittie M. Gibson his wife, have caused the land
embraced in this Plat to be surveyed, laid out and
platted; to be known as Charles Gibson's Addition
to the Village of Fremont; and that the streets and
alleys as shown on said Plat are hereby dedicated
to the Public use.

Signed,
Sealed
and delivered
in presence of

Edw. M. Warner
J. L. Weaver

Charles M. Gibson
Brittie M. Gibson


State of Michigan } ss. On this 10th day of December, 1890;
County of Newaygo } before me a Notary Public in and for said
County, personally came the above named Charles
M. Gibson and Brittie M. Gibson his wife, known to me to be the
persons who executed the above dedication, and acknowledged the same
to be their free act and deed. Samuel L. Weaver

Notary Public in and for

State of Michigan } ss. Chas. K. Foster, Register
County of Newaygo } of Deeds and Thaddeus L. Waters, Surveyor hereby certify
that on hand each of us have compared this copy with
the original Plat of Charles Gibson's Addition to the Village of
Fremont, and that it is an exact copy thereof, and of the
whole of such original map or plat.
Chas. K. Foster, Register of Deeds
Thaddeus L. Waters, Surveyor.

State of Michigan } ss.
Newaygo County } Records for Record this 22d day of December
A. D. 1890, at 3 o'clock P. M. and recorded in Book
1 of Plats at Page 28.
Chas. K. Foster, Register of Deeds.

State of Michigan } ss.
County of Newaygo } Chas. K. Foster, Register of Deeds,
and Thaddeus L. Waters, Surveyor hereby
certify that on hand each of us have compared this copy with
the Plat of Charles Gibson's Addition
to the Village of Fremont,
and of Records on file in
said office of Deeds,
and that it is a true and
correct copy thereof, and
of the whole of such record.
Chas. K. Foster,
Register of Deeds.
Thaddeus L. Waters,
Surveyor.

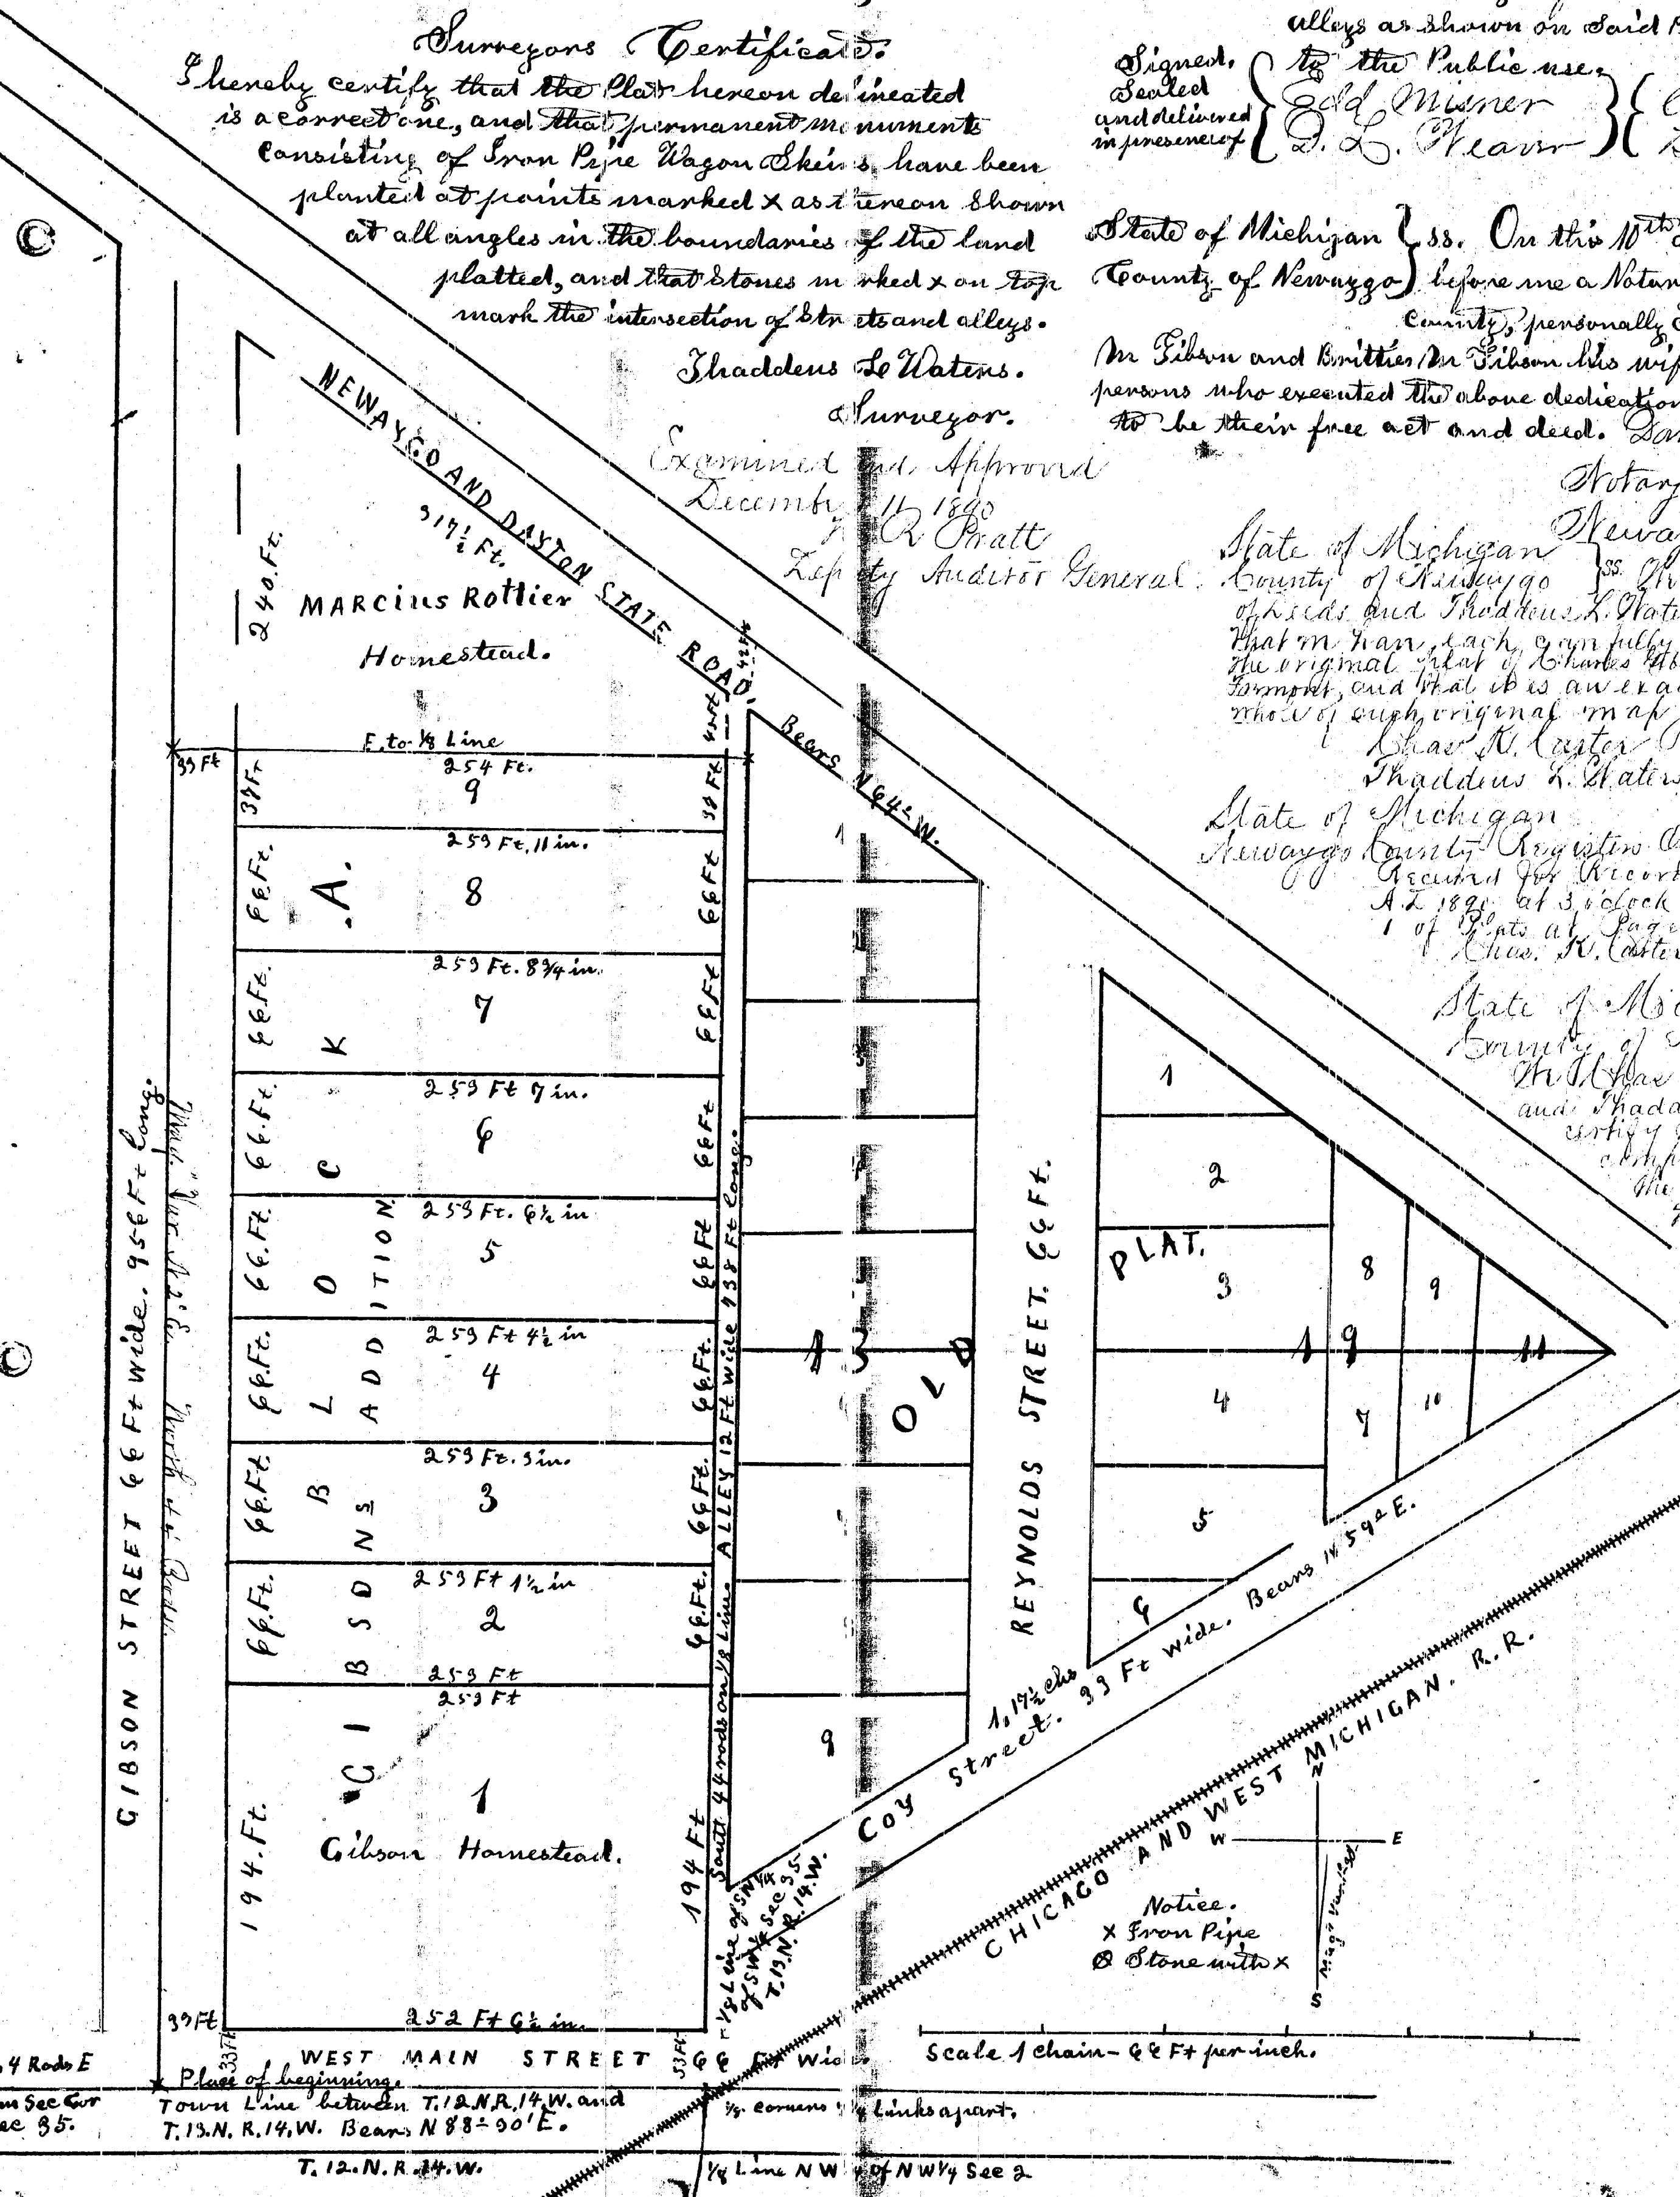

Scale 1 chain - 66 ft per inch.