Dedication

Know all men by these presents that we Nelson B. Clark as proprietor and Isabella J Clark his wife have caused the Land embraced in this plat to be surveyed Laid out and platted to be known as Ne-ah-ta-Wanta Beach and that the avenues as shown on said plat are hereby dedicated to the public use

Signed and Delivered in presence of
Helen Olcott
Hugh E Wilson

Nelson B. Clark [Seal]
Isabella J Clark [Seal]

State of Michigan } ss
County of Kent }

On this 17th day of May in the year one thousand eight hundred ninety five (1895) before me a Notary Public for the said County personally appeared Nelson B Clark and his wife Isabella J Clark to me known to be the persons described in and who executed the within plat and severally acknowledged the same to be their free act and deed

Hugh E Wilson Notary public in and for Kent County Mich

The Land embraced in the annexed plat of Ne-ah-ta-Wanta Beach is a part of Lot one Sec 3 Town twelve (12) north of Range fourteen (14) west and described as follows Commencing sixty nine (69) Rods west and two Rods South of the north East corner of Lot one Thence South 87° East thirty five (35) Rods to Fremont Lake Thence Northwesterly along margin of Lake 98 Rods and 8 feet Thence north 37° west 19 Rods 11½ feet Thence North 89° 36' East 90 Rods 4 feet to place of Beginning

Fremont Lake one mile and a quarter wide

I hereby certify that the plat herein delineated is a correct and permanent Monuments consisting of Iron Stakes have been planted at points marked * as shown on all angles in the Boundaries of the Lands platted

J C Brewster C.E.

Examined and Approved June 8 1895
D. B. Stinger
Deputy Auditor General

State of Michigan } ss
County of Newaygo }

We Chas K Carter Register of Deeds and J C Brewster Surveyor. hereby certify that we have each carefully compared this copy with the original plat of Ne-ah-ta-Wanta Beach and that it is an exact copy thereof as of the whole of such original Map or Plat.

Chas. K. Carter, Register of Deeds
J. C. Brewster Surveyor

State of Michigan }
County of Newaygo } ss.
Register's Office

Received for Record this 3rd day of July A.D. 1895 at 10 o'clock A. M. and recorded in Liber 1 of Plats on page 31.

Chas. K. Carter
Register of Deeds

State of Michigan }
County of Newaygo } ss.

I, the Chas. K. Carter, Register of Deeds and J. C. Brewster, Surveyor, hereby certify that we have each carefully compared the annexed copy with the plat of Ne-ah-ta-Wanta Beach now of record in the Office of said Register of Deeds and that it is a true transcript therefrom and of the whole of such record.

Chas. K. Carter Register of Deeds
J. C. Brewster Surveyor

RECEIVED AND FILED
IN AUDITOR GENERAL'S OFFICE
July 25 1895
D. B. Stinger
Deputy Auditor General.

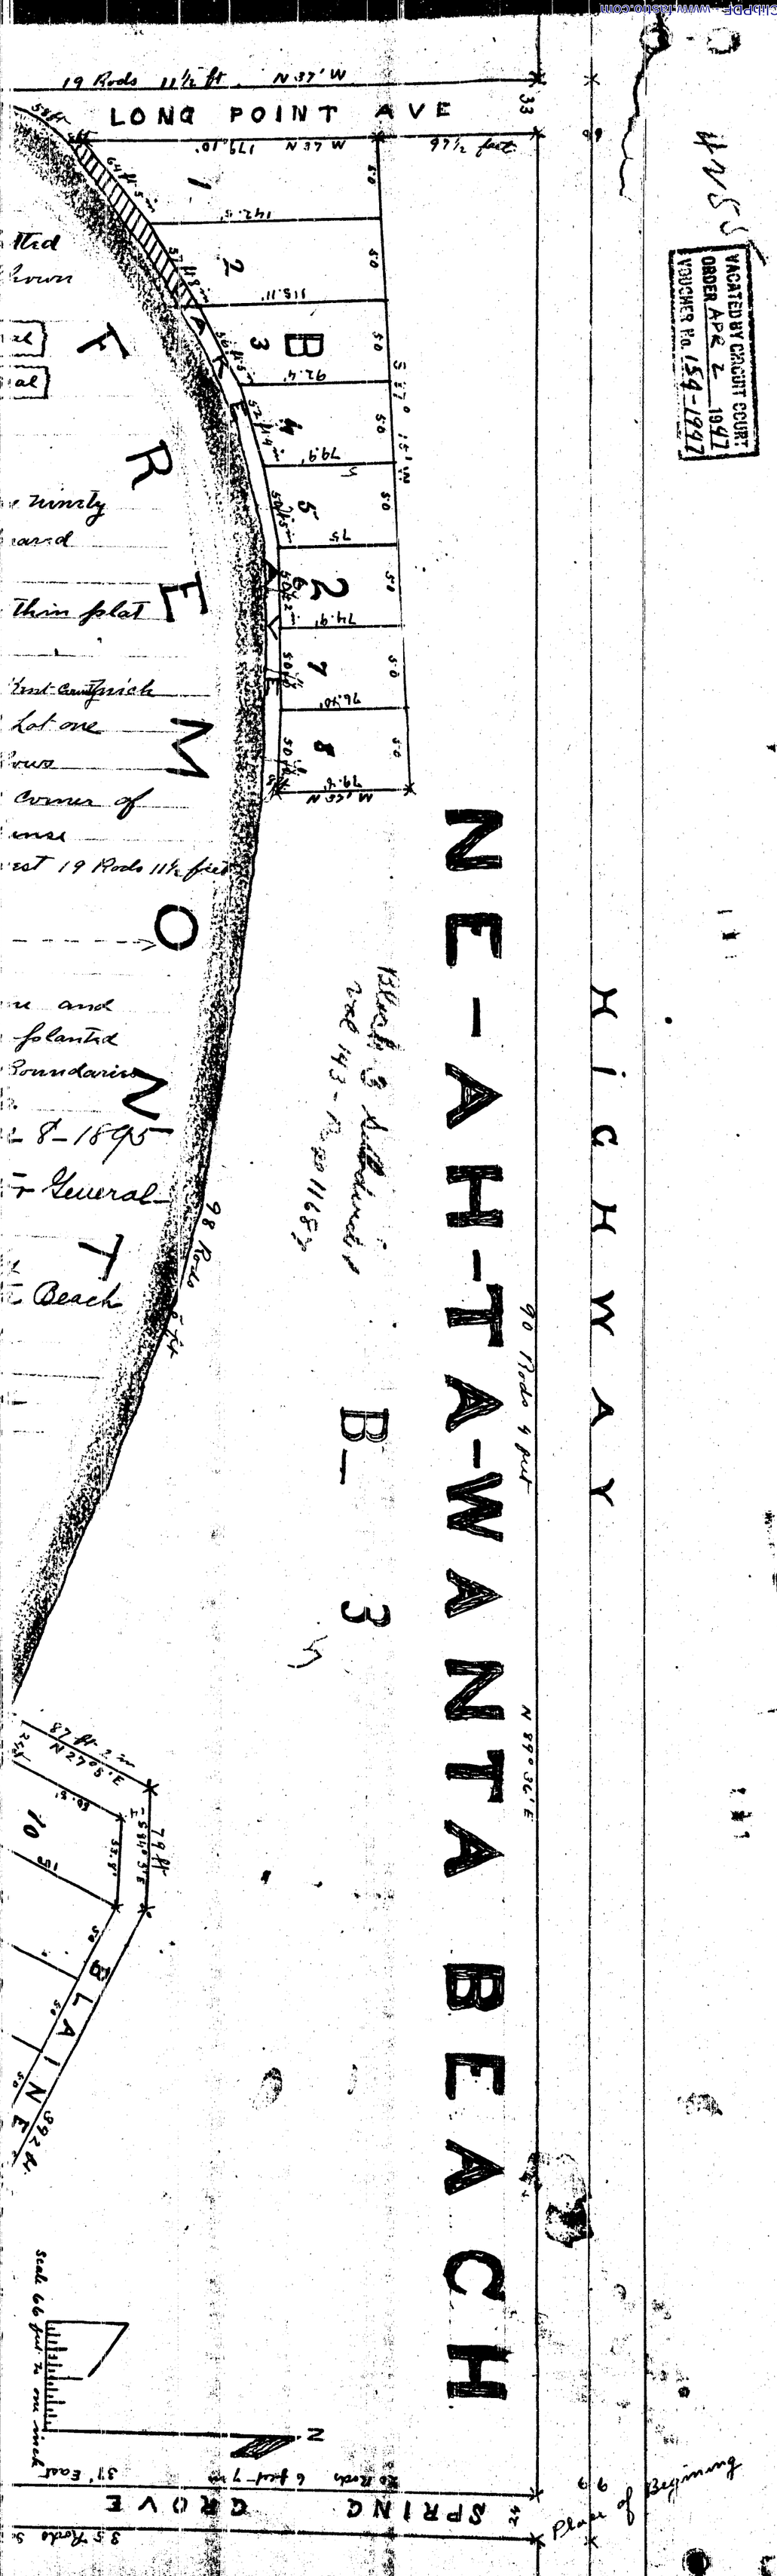

VACATED BY CIRCUIT COURT
ORDER APR 2 1947
VOUCHER No. 154-1947

1168
4255