

ROZEMA'S ADDITION TO FREMONT

BEING A PART OF THE SOUTH-WEST $\frac{1}{4}$

OF
THE NORTH-EAST $\frac{1}{4}$ OF SECTION 2,



TOWNSHIP 12 NORTH, RANGE 14 WEST,

OF THE PRINCIPAL MERIDIAN OF MICHIGAN.

Sheridan Township, Newaygo County,

Michigan.

J. E. Vause, C.E.

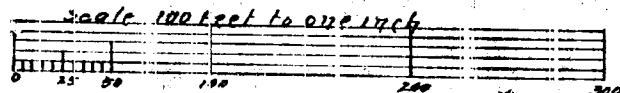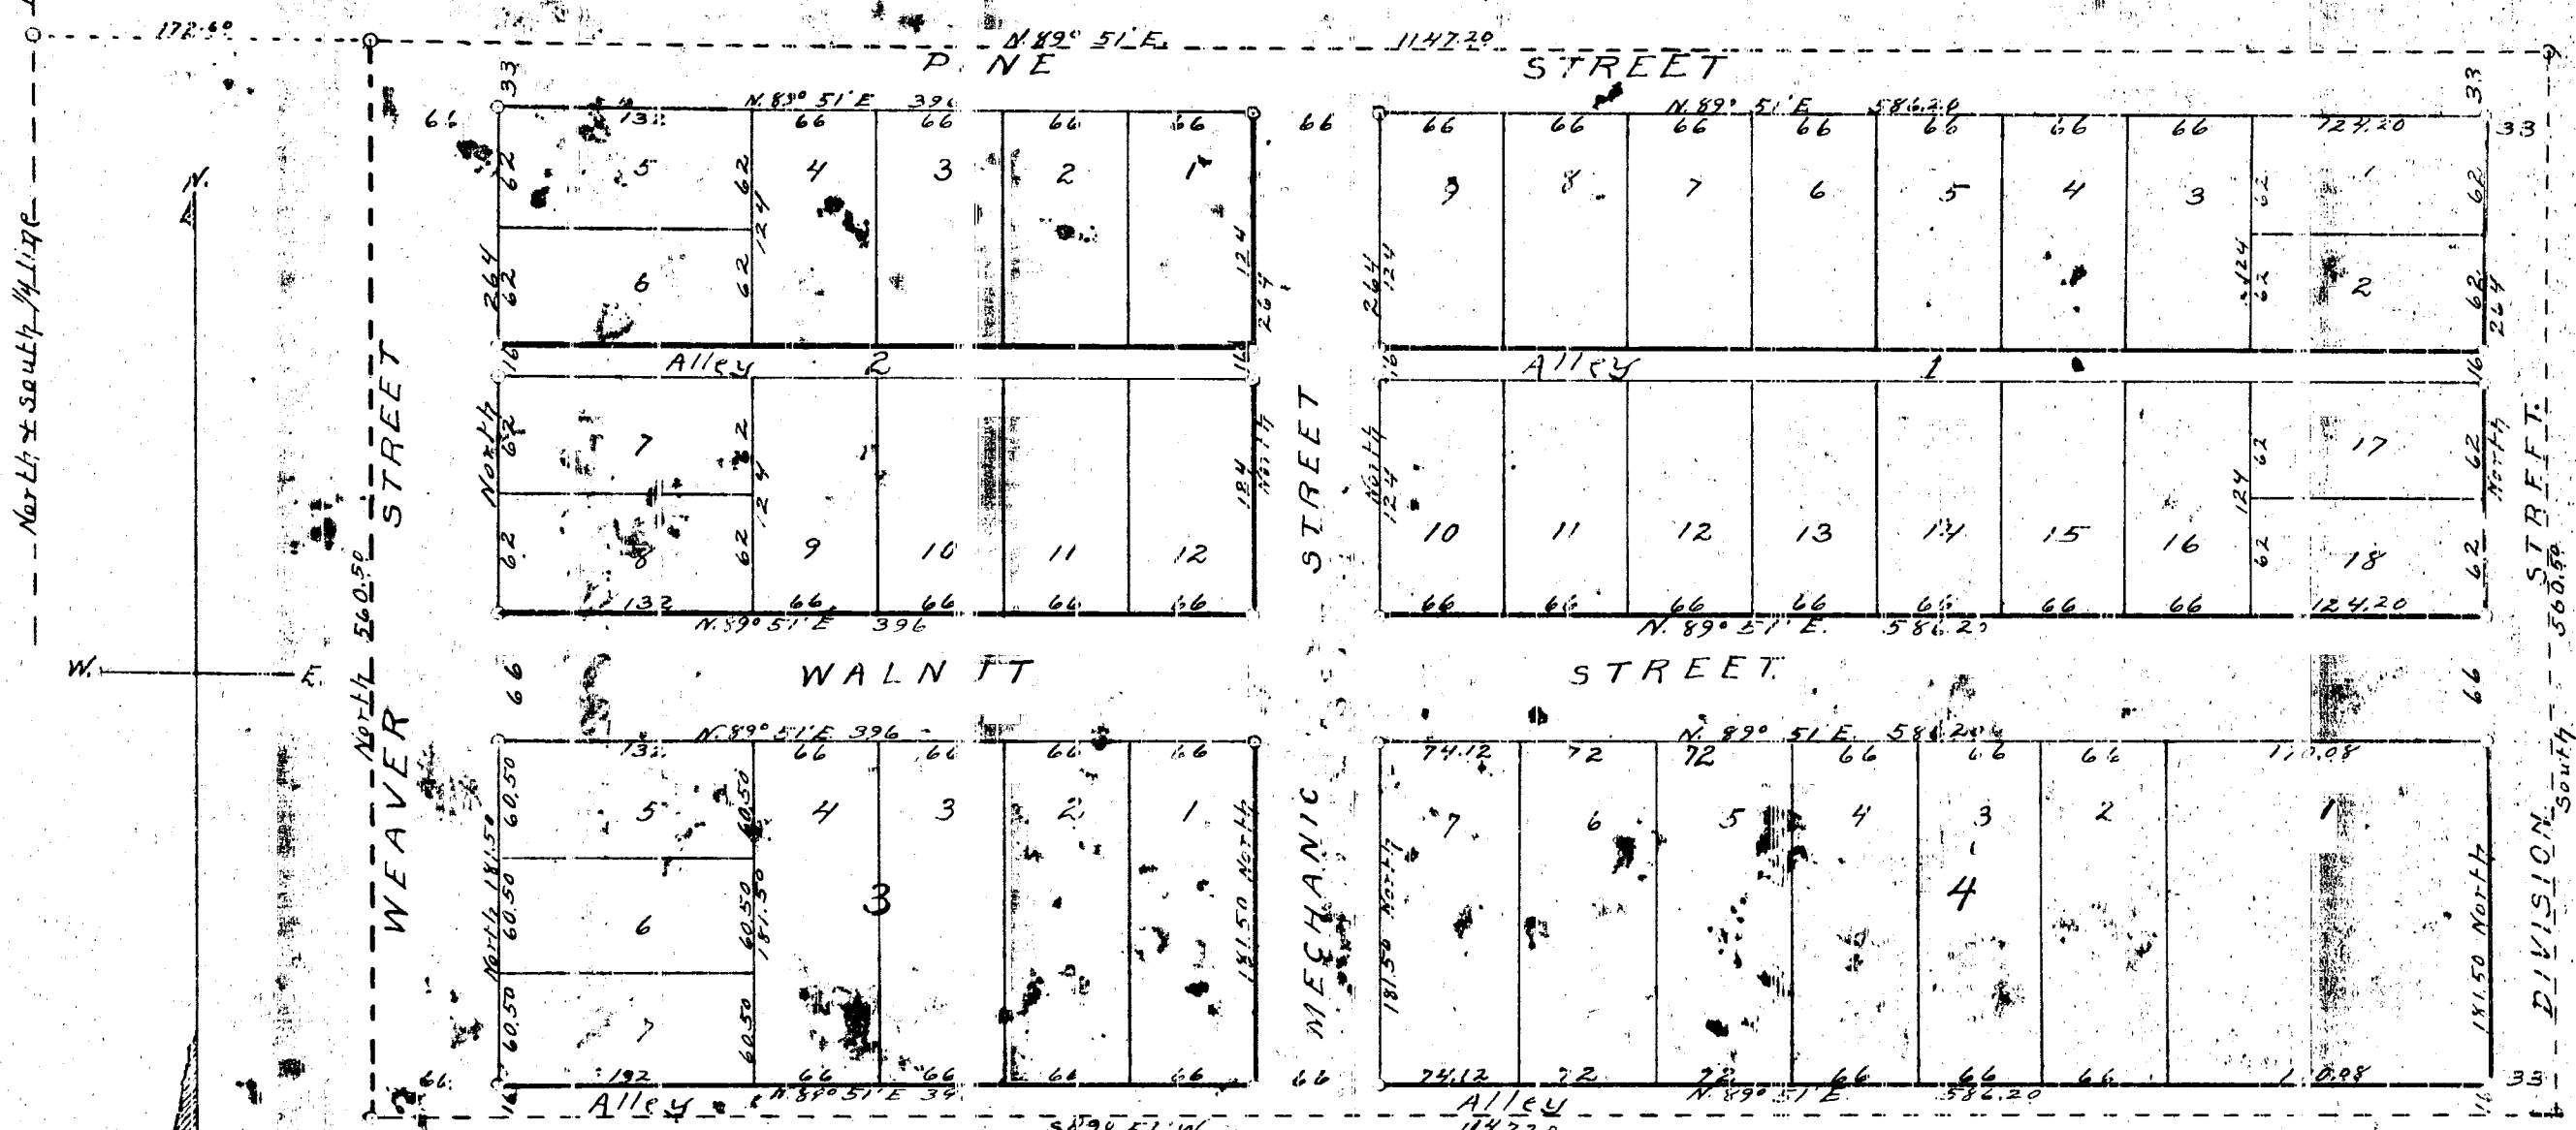

The land embraced in the annexed plat of Rozema's Addition to Fremont is described as follows: Commencing at a point which is thirteen hundred sixty-four hundredths (1306.44) feet South of the North line of the North-East quarter of Section Two (2), Town Twelve (12) North, Range Fourteen (14) West of the principal meridian of Michigan; and one hundred-seventy-two and sixty hundredths (172.60) feet East of the West line of said quarter section. Thence North eighty-nine degrees and fifty-one minutes (89°51') East, on a line parallel to the North line of said quarter section, Eleven hundred forty-seven and twenty hundredths (1147.20) feet to a point on the North and South one-eighth (1/8) line in said quarter section. Thence South on said one-eighth (1/8) line, five hundred sixty and fifty hundredths (560.50) feet to a point. Thence South eighty-nine degrees and fifty-one minutes (89°51') West, Eleven hundred forty-seven and twenty hundredths (1147.20) feet to a point. Thence North five hundred sixty and fifty hundredths (560.50) feet to the point of commencement. Containing fourteen and seven hundred and sixty-one thousandths (14.761) Acres of land.

Surveyor's Certificate.
I hereby certify that the plat hereon delineated is a correct one, and that permanent monuments consisting of iron stakes have been planted at all points marked thus (X) as thereon shown at all angles in the boundaries of the land platted, and at all intersections of streets and alleys.

J. E. Vause, C.E.

RECEIVED AND FILED.

IN AUDITOR GENERAL'S OFFICE,

JUN 1 1905

State of Michigan, ss.
County of Newaygo.

We, Chas. E. Phillips, Register of Deeds, and J. E. Vause, Surveyor, hereby certify that we have each carefully compared this copy with the original plat of Rozema's Addition to Fremont and that it is an exact copy thereof and of the whole of such original map or plat.

Chas. E. Phillips, Register of Deeds

J. E. Vause, Surveyor

STATE OF MICHIGAN.

Register's Office.

Newaygo County, ss.

Received for Record, this 9th day

of May, A. D. 1905, at 2 o'clock

P. M., and Recorded in Liber 1

of State Page 36

Chas. E. Phillips

REGISTER OF DEEDS.

STATE OF MICHIGAN, ss.

Newaygo County.

This instrument was presented

and received for Record this 9th

day of May, 1905, as proper

certificate was furnished in compli-

ance with Sec. 135, Act 206, Laws

of 1893.

Chas. E. Phillips

REGISTER OF DEEDS.

Dedication.

Know all men by these presents that we Nemby Rozema, as proprietor and Lena Rozema, his wife, have caused the land embraced in the annexed plat to be surveyed, laid out and platted to be known as Rozema's Addition to Fremont, and that the streets and alleys as shown on said plat are hereby dedicated to the use of the public forever.

Signed and sealed in presence of

Martin Rozema

Mabel Sweet

Nemby Rozema [L.S.]

Lena Rozema [L.S.]

Notary's Statement.

State of Michigan, ss. County of Newaygo. On this twentieth day of January, A. D. One thousand nine hundred and five before me a notary public, in and for said county personally came Nemby Rozema and Lena Rozema, his wife, known to me to be the persons who executed the above dedication and acknowledged the same to be their free act and deed.

My commission expires April 27, 1907

Martin Rozema

Newaygo County, Michigan.

Examined and Approved

Feb 18 1905

John F. Wilkinson

Deputy Auditor General.

State of Michigan, ss.

County of Newaygo.

We, Chas. E. Phillips, Register of Deeds, and J. E. Vause, Surveyor, hereby certify that we have each carefully compared the annexed copy with the plat of Rozema's Addition to Fremont now of record in the office of said Register of Deeds, and that it is a true transcript therefrom and of the whole of such record.

Chas. E. Phillips, Register of Deeds.

J. E. Vause

Surveyor.