
5644

11690

LAKESIDE ADDITION TO FREMONT.

BEING A PART OF THE SOUTH-WEST 1/4 OF SECTION 2, TOWN 12 NORTH-RANGE 14 WEST Sheridan Township, Newaygo County Michigan.

The land embraced in the annexed plat of Lakeside Addition to Fremont is described as follows:- Commencing at a point on the West line of Section two(2) Town twelve (12) North, Range fourteen (14) West of the Principal Meridian of Michigan. Said point being four hundred eighty-three and twelve hundredths (483.12) feet South of the West quarter post of said Section two(2). Thence North eighteen degrees and six minutes (18°06') East, One hundred twenty-eight and ninety hundredths (128.90) feet to a point. Thence South sixty degrees and thirty-one minutes (60°31') East, One hundred and eighty-two (182.00) feet to a point. Thence South two hundred and thirteen (213.00) feet to a point. Thence South eighty-four degrees (84°00') East, two hundred fifty-five and sixty-two hundredths (255.62) feet to a point. Thence South forty-two degrees and thirty minutes (42°30') East six hundred sixty-one and ninety-seven hundredths (661.97) feet to a point. Thence south sixty seven degrees and seventeen minutes (67°17') East two hundred seventy-six and twenty-seven hundredths (276.27) feet to a point. Thence South twenty-four degrees (24°00') East, twenty (20.00) feet to a point on the East and West one-eighth line in the south-west quarter of said Section two(2). Said point being fourteen hundred seventy-one and eighty hundredths (1471.80) feet West of the East line of said quarter section. Thence South sixty-four degrees (64°00') West, three hundred forty-four and thirty-one hundredths (344.31) feet to a point on the shore line of Fremont Lake. Thence along the shore line of said Fremont Lake Northwesterly and then Southwesterly to a point where the West line of said Section two(2) intersects the shore line of said Fremont Lake. Thence North, five hundred fifty-one and ninety hundredths (551.90) feet to the point of commencement.

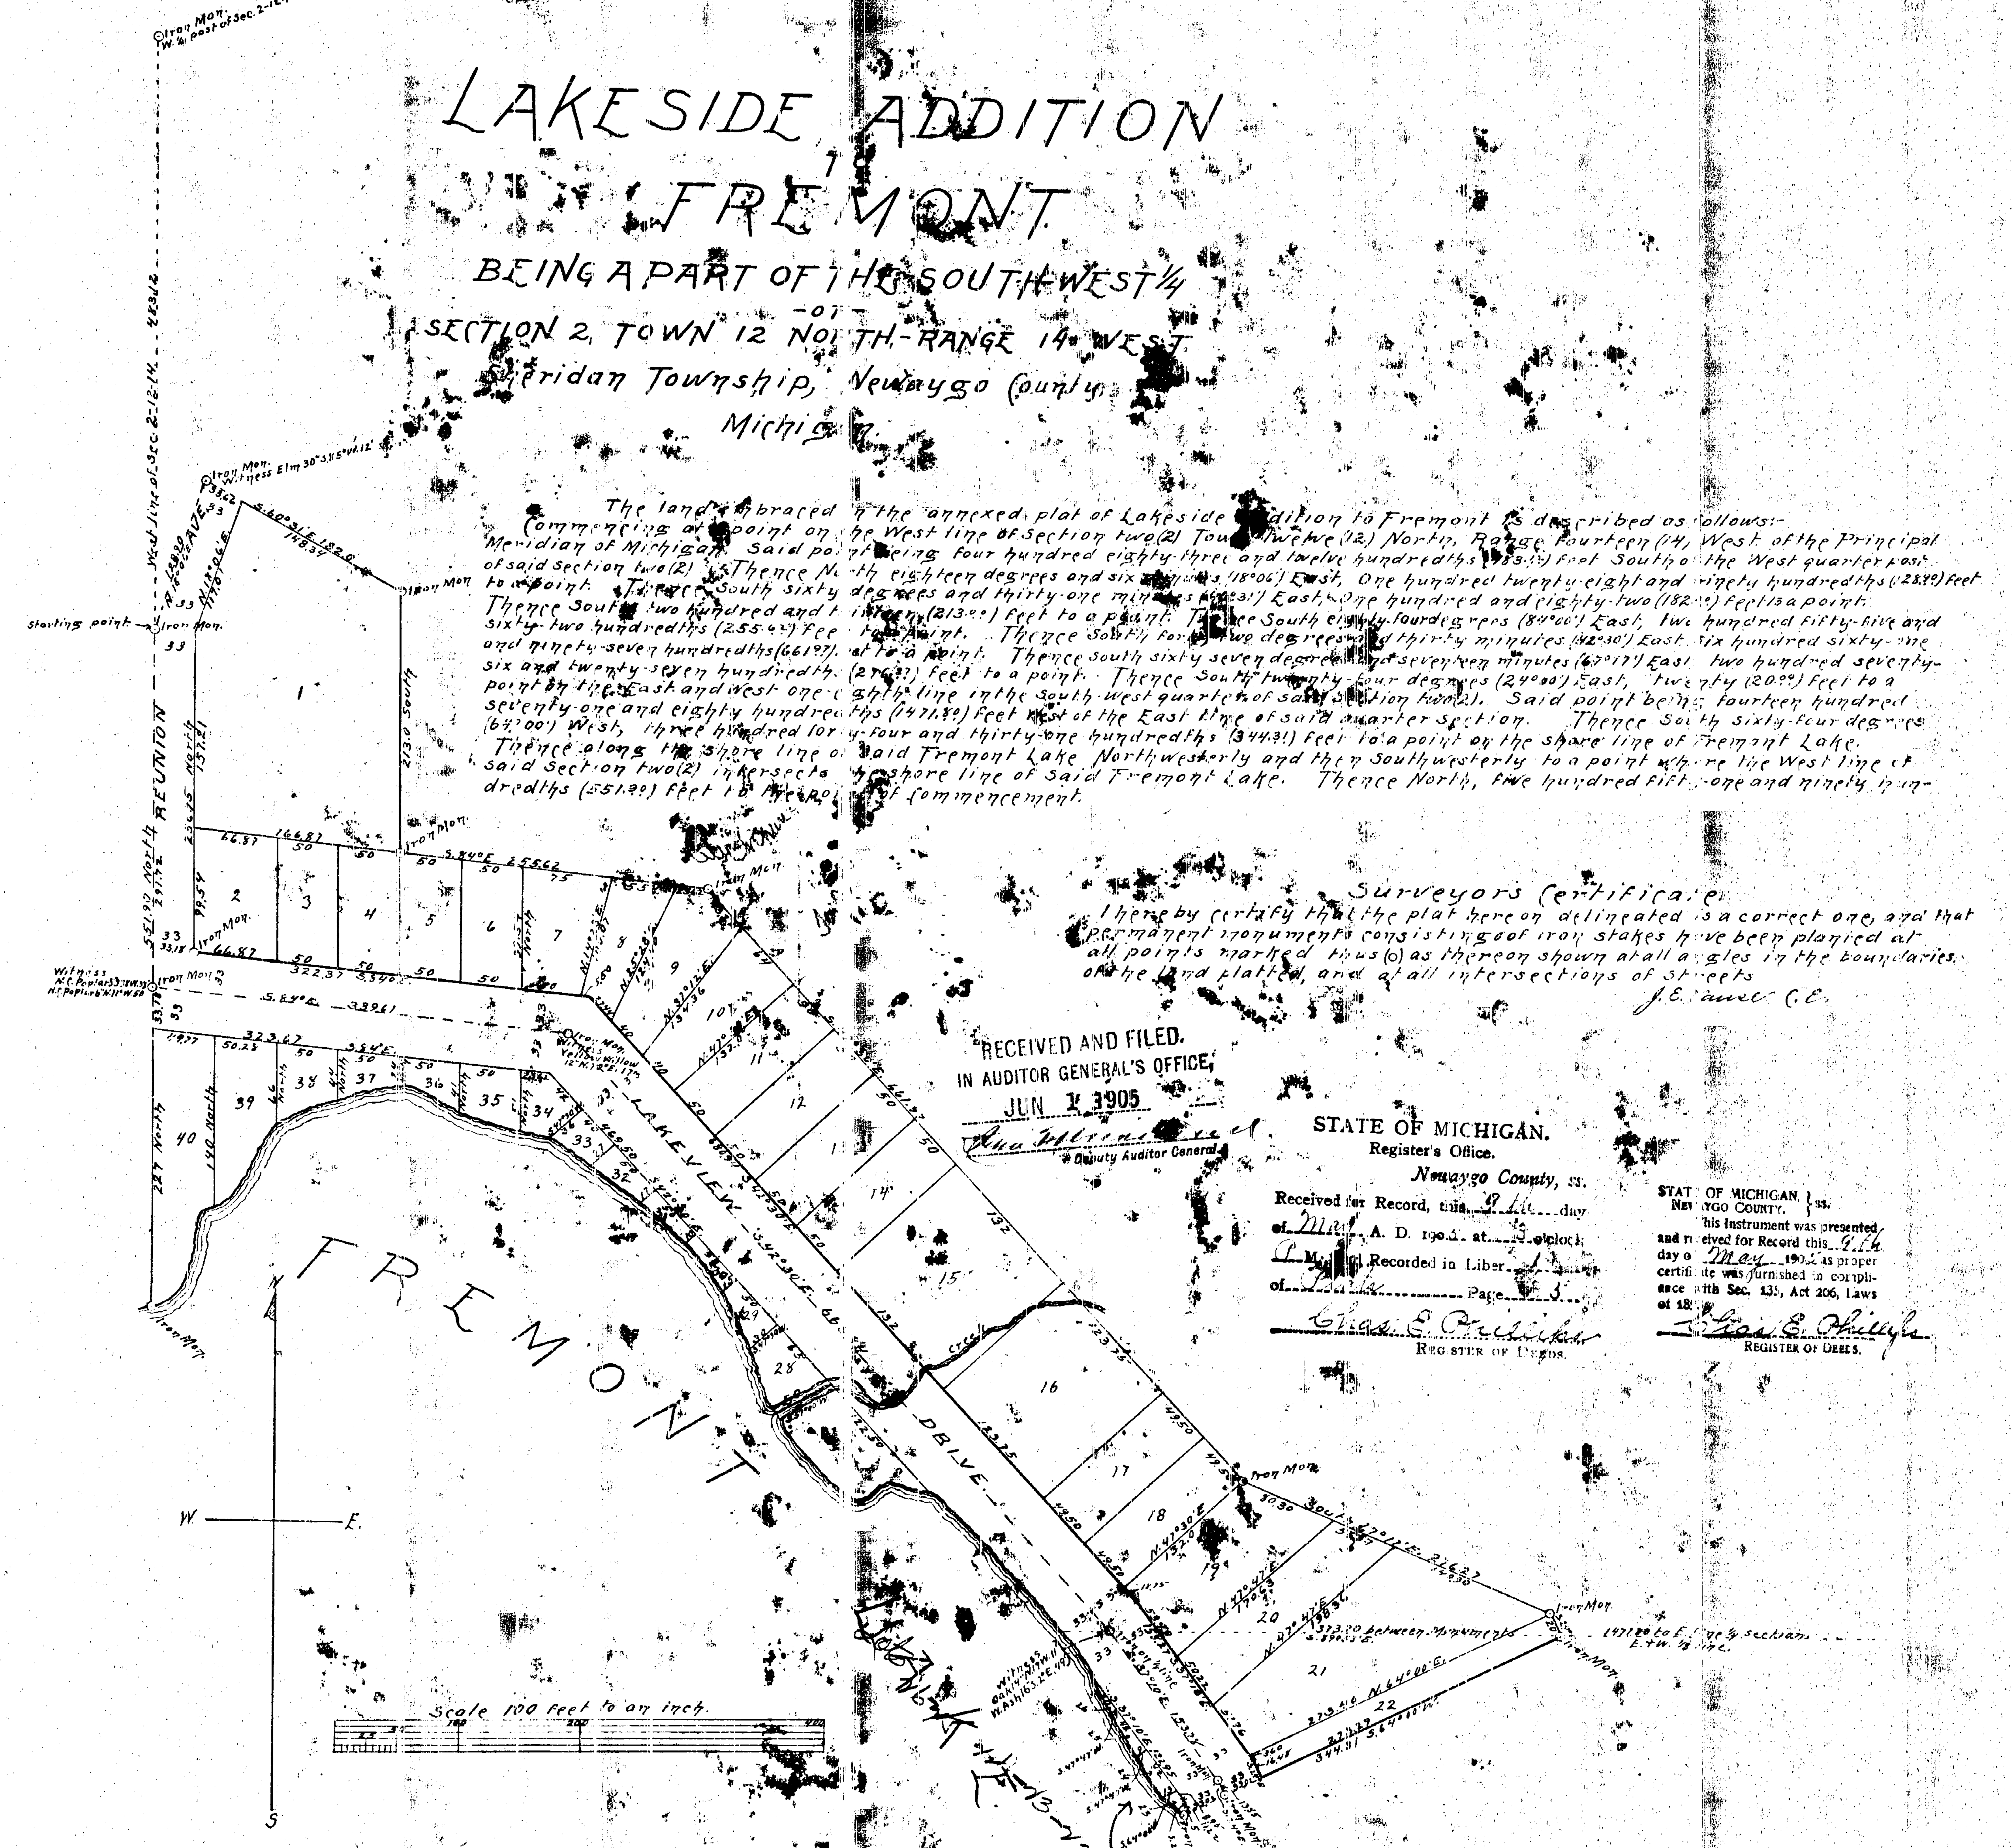

Surveyors Certificate

I hereby certify that the plat hereon delineated is a correct one, and that permanent monuments consisting of iron stakes have been planted at all points marked thus (o) as thereon shown at all angles in the boundaries of the land platted, and at all intersections of streets

J. E. Vause C. E.

RECEIVED AND FILED.
IN AUDITOR GENERAL'S OFFICE,
JUN 1 1905
Deputy Auditor General

STATE OF MICHIGAN.
Register's Office.
Newaygo County, ss.
Received for Record, this 9th day of May A. D. 1905 at 3 o'clock P. M. and Recorded in Liber 1 of Plats Page 3
Chas. E. Phillips
REGISTER OF DEEDS.

STATE OF MICHIGAN, NEWAYGO COUNTY. } ss.
This Instrument was presented and received for Record this 9th day of May 1905 as proper certificate was furnished in compliance with Sec. 135, Act 206, Laws of 18..
Chas. E. Phillips
REGISTER OF DEEDS.

Dedication.

Know all men by these presents that we Henry Rozema as proprietor and Lena Rozema his wife, have caused the land embraced in the annexed plat to be surveyed, laid out and platted, to be known as Lakeside Addition to Fremont and that the streets as shown on said plat are hereby dedicated to the use of the public forever.

Signed and sealed in presence of
Martin Rozema
Mabel Sweet

Henry Rozema [L. S.]
Lena Rozema [L. S.]

Examined and Approved
Feby. 18. 1905
John F. Wilkinson
Deputy Auditor General.

Notary's Statement.

State of Michigan } ss.
County of Newaygo }

On this Twenty-sixth day of January A.D. One thousand nine hundred and five before me, a Notary public in and for said County, personally came the above named Henry Rozema and Lena Rozema his wife, known to me to be the persons who executed the above dedication and acknowledged the same to be their free act and deed

Martin Rozema Notary Public.
My commission expires April 1, 1907. Newaygo County, Michigan.

State of Michigan } ss.
County of Newaygo }

We Chas. E. Phillips Register of Deeds, and J. E. Vause Surveyor hereby certify that we have each carefully compared this copy with the original plat of Lakeside Addition to Fremont, and that it is an exact copy thereof and of the whole of such original map or plat.

Chas. E. Phillips Register of Deeds
J. E. Vause Surveyor.

State of Michigan } ss.
County of Newaygo }

We Chas. E. Phillips Register of Deeds, and J. E. Vause Surveyor, hereby certify that we have each carefully compared the annexed copy with the plat of Lakeside Addition to Fremont now of record in the office of said Register of Deeds, and that it is a true transcript therefrom and of the whole of such record.

Chas. E. Phillips Register of Deeds.
J. E. Vause Surveyor.

19433

ClibPDF - www.fastio.com